


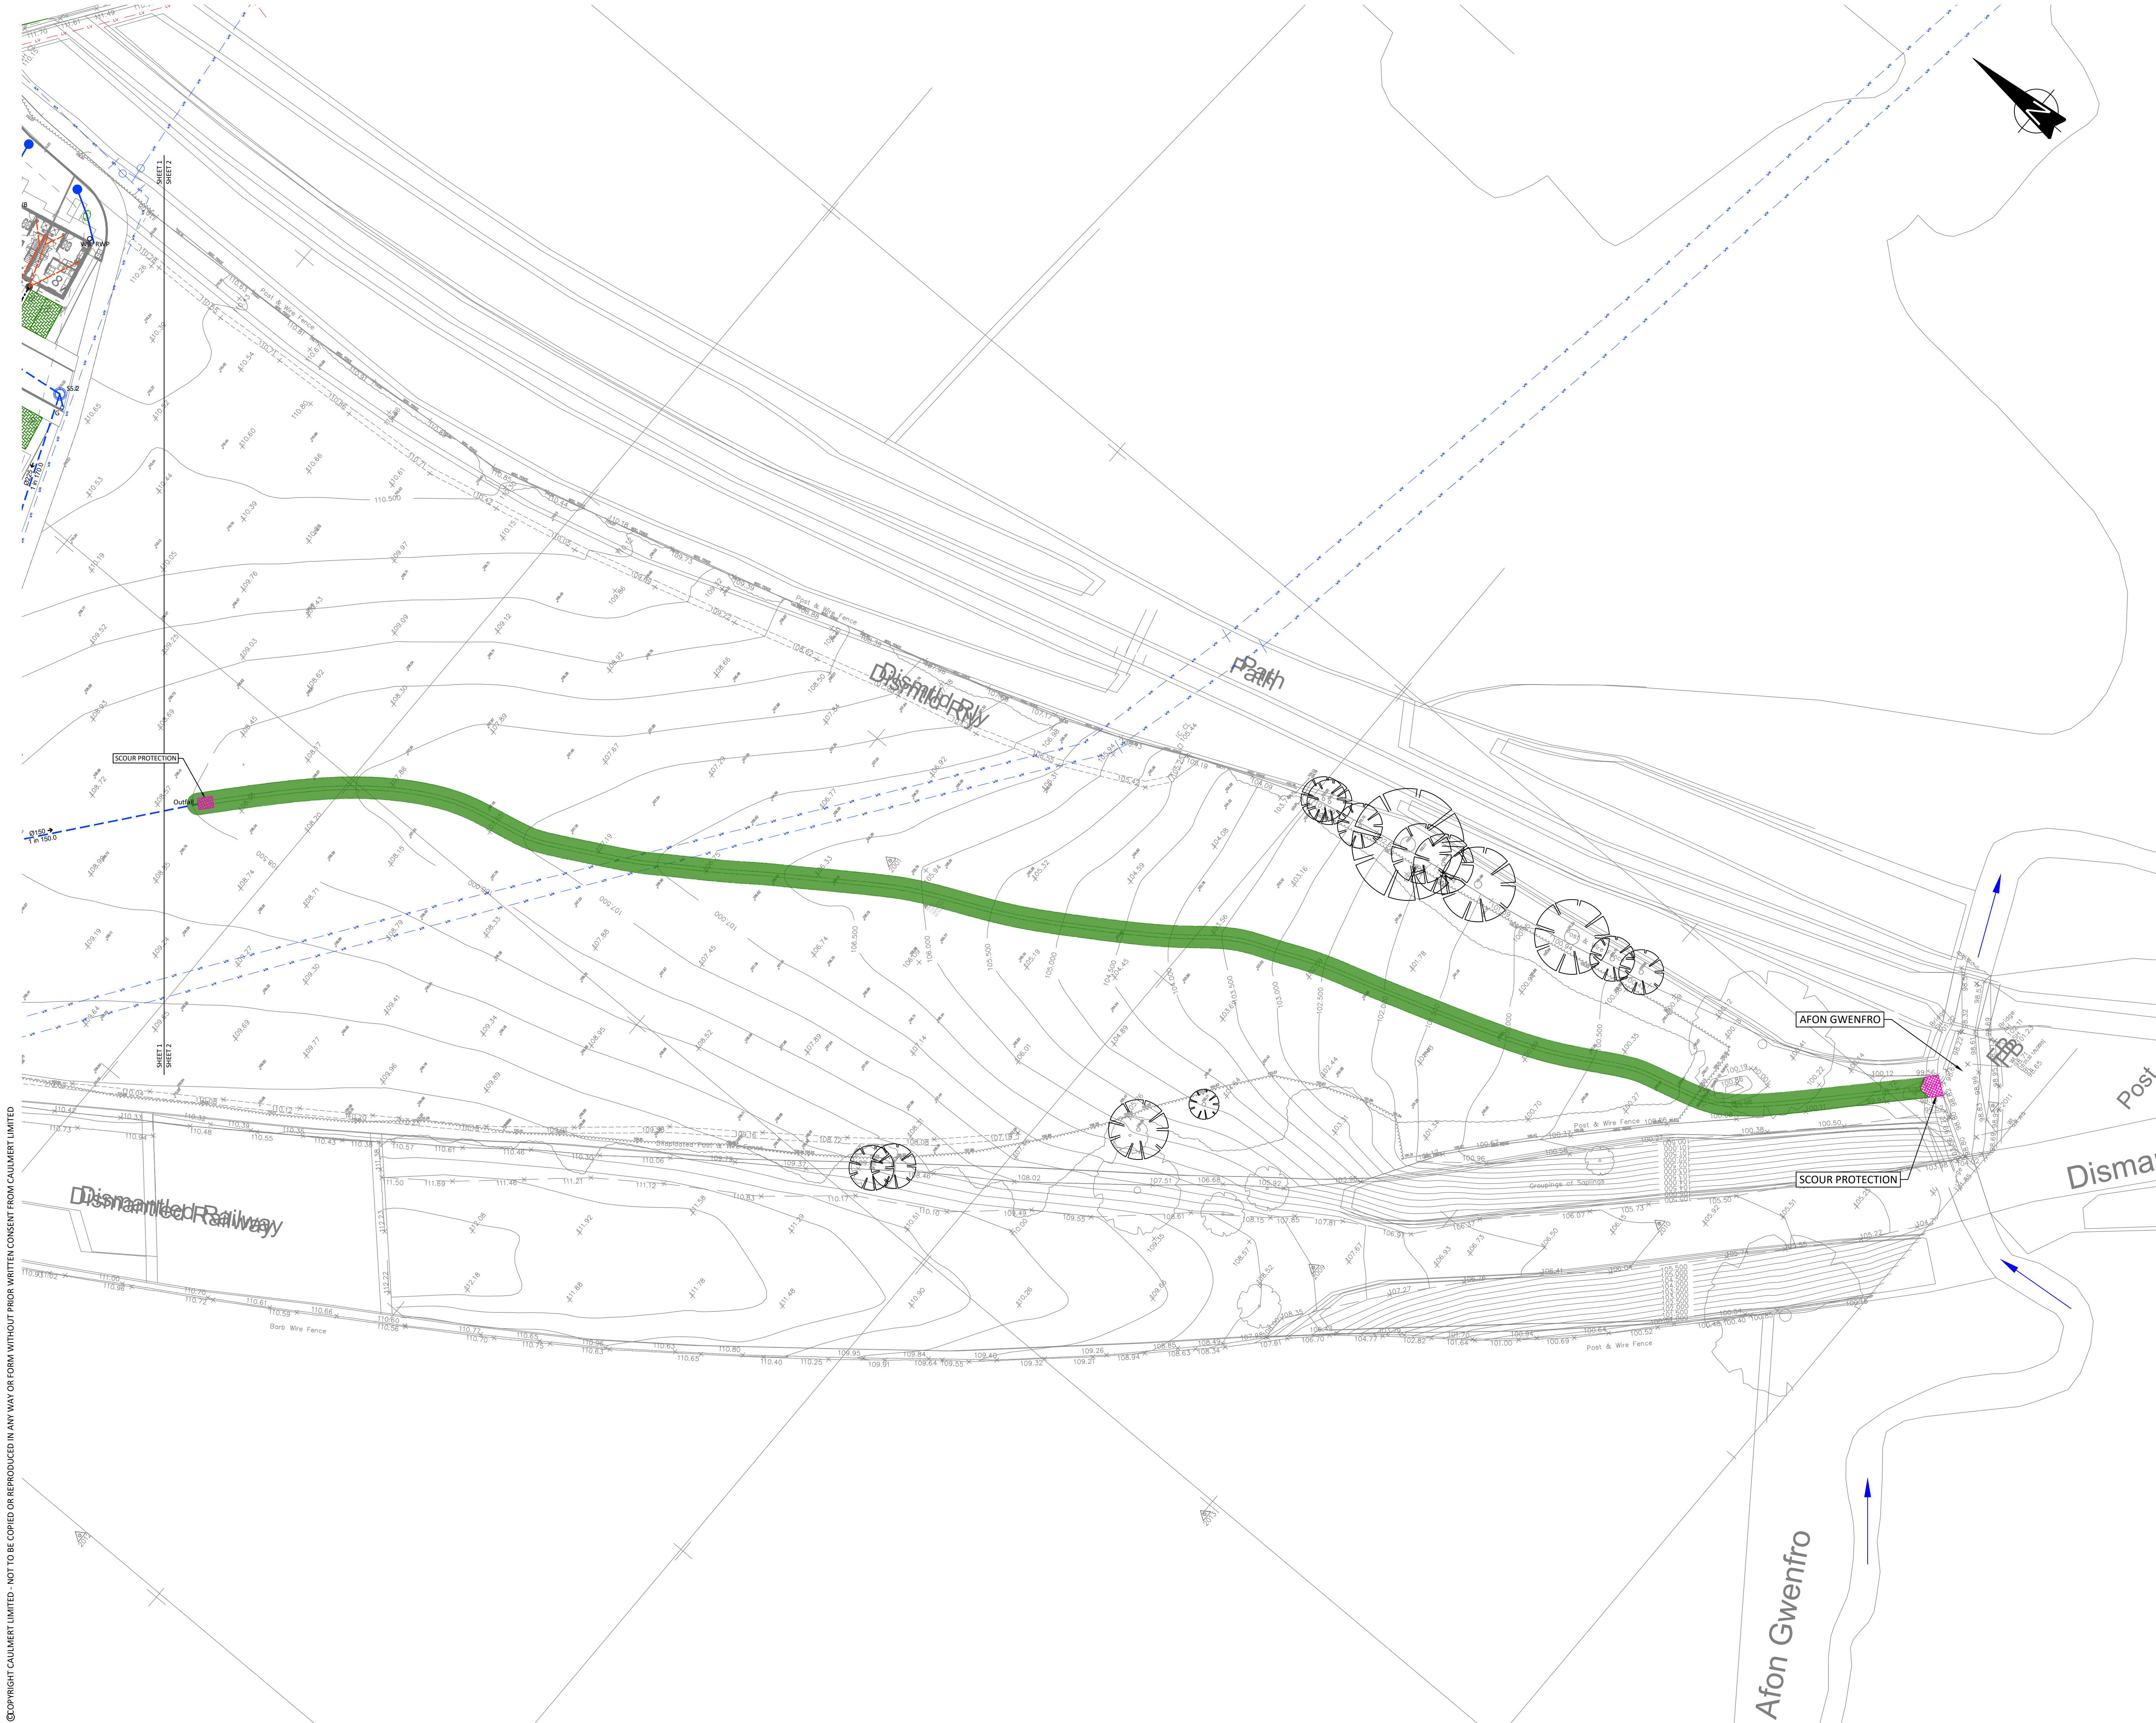

NOTES

- 1. DO NOT SCALE FROM THIS DRAWING. WORK FROM FIGURED DIMENSIONS ONLY. ALL DIMENSIONS ARE IN METRES AND ALL LEVELS ARE IN METRES ABOVE ORDNANCE DATUM UNLESS NOTED OTHERWISE.
- 2. THIS DRAWING IS TO BE READ IN CONJUNCTION WITH ALL RELEVANT ARCHITECTS, ENGINEERS AND SPECIALIST DRAWINGS AND SPECIFICATIONS.

LEGEND

- 1000 → PROPOSED SURFACE WATER DRAIN
- PROPOSED SWALE

P02		SITE LAYOUT UPDATED		LJ	JES	JES	22.03.23
P01		ISSUED WITH PRE-APPLICATION		LJ	JES	JES	18.01.23
REV		MODIFICATIONS		BY	RE	AP	DATE
PURPOSE OF ISSUE		FOR PLANNING					STATUS
							S4
CLIENT:							
Adra							
PROJECT:							
BERSE ROAD, NEW BROUGHTON							
TITLE:							
FOUL AND SURFACE WATER DRAINAGE LAYOUT SHEET 2 OF 2							
DESIGNED BY	DRAWN BY	REVIEWED BY	AUTHORISED BY				
LJ	LJ	JES	JES				
DATE	SCALE @ A1	JOB REF:	REVISION				
17.01.22	1:400	5073	P02				
DRAWING NUMBER							
5073-CAU-XX-XX-DR-C-1601							
Caulmert engineering environmental planning							

© COPYRIGHT CAULMERT LIMITED - NOT TO BE COPIED OR REPRODUCED IN ANY WAY OR FORM WITHOUT PRIOR WRITTEN CONSENT FROM CAULMERT LIMITED

Registered Office: Intec, Parc Menai, Bangor, Gwynedd, LL57 4FG Company Registered No: 06716319