






Front Elevation 1:100

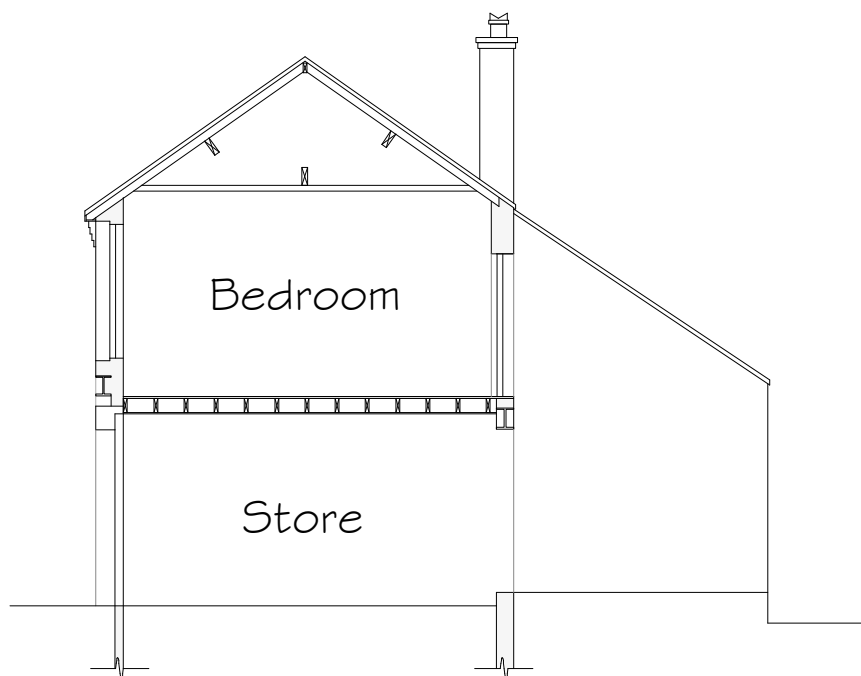


Side Section / Elevation 1:100

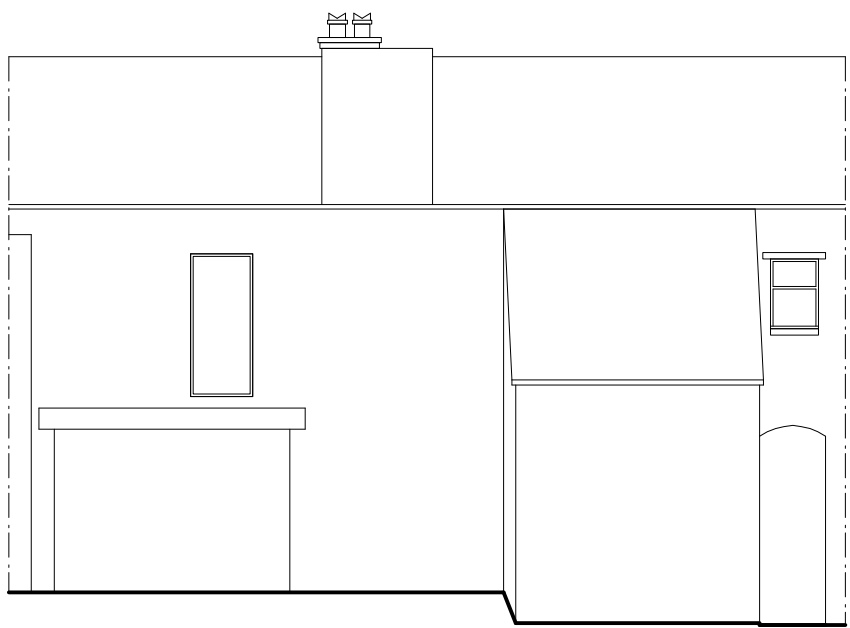


Rear Elevation 1:100

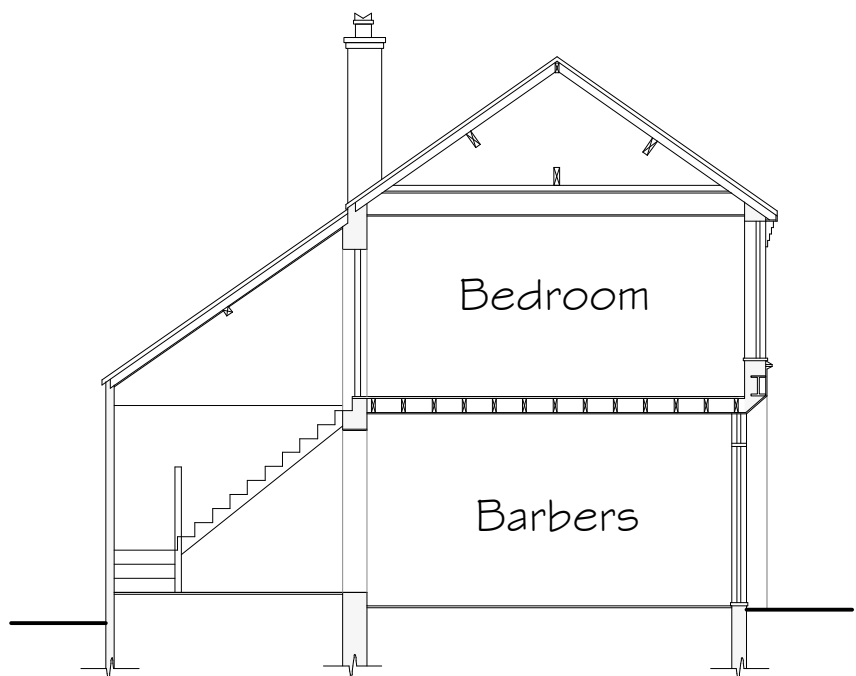

Side Section / Elevation 1:100

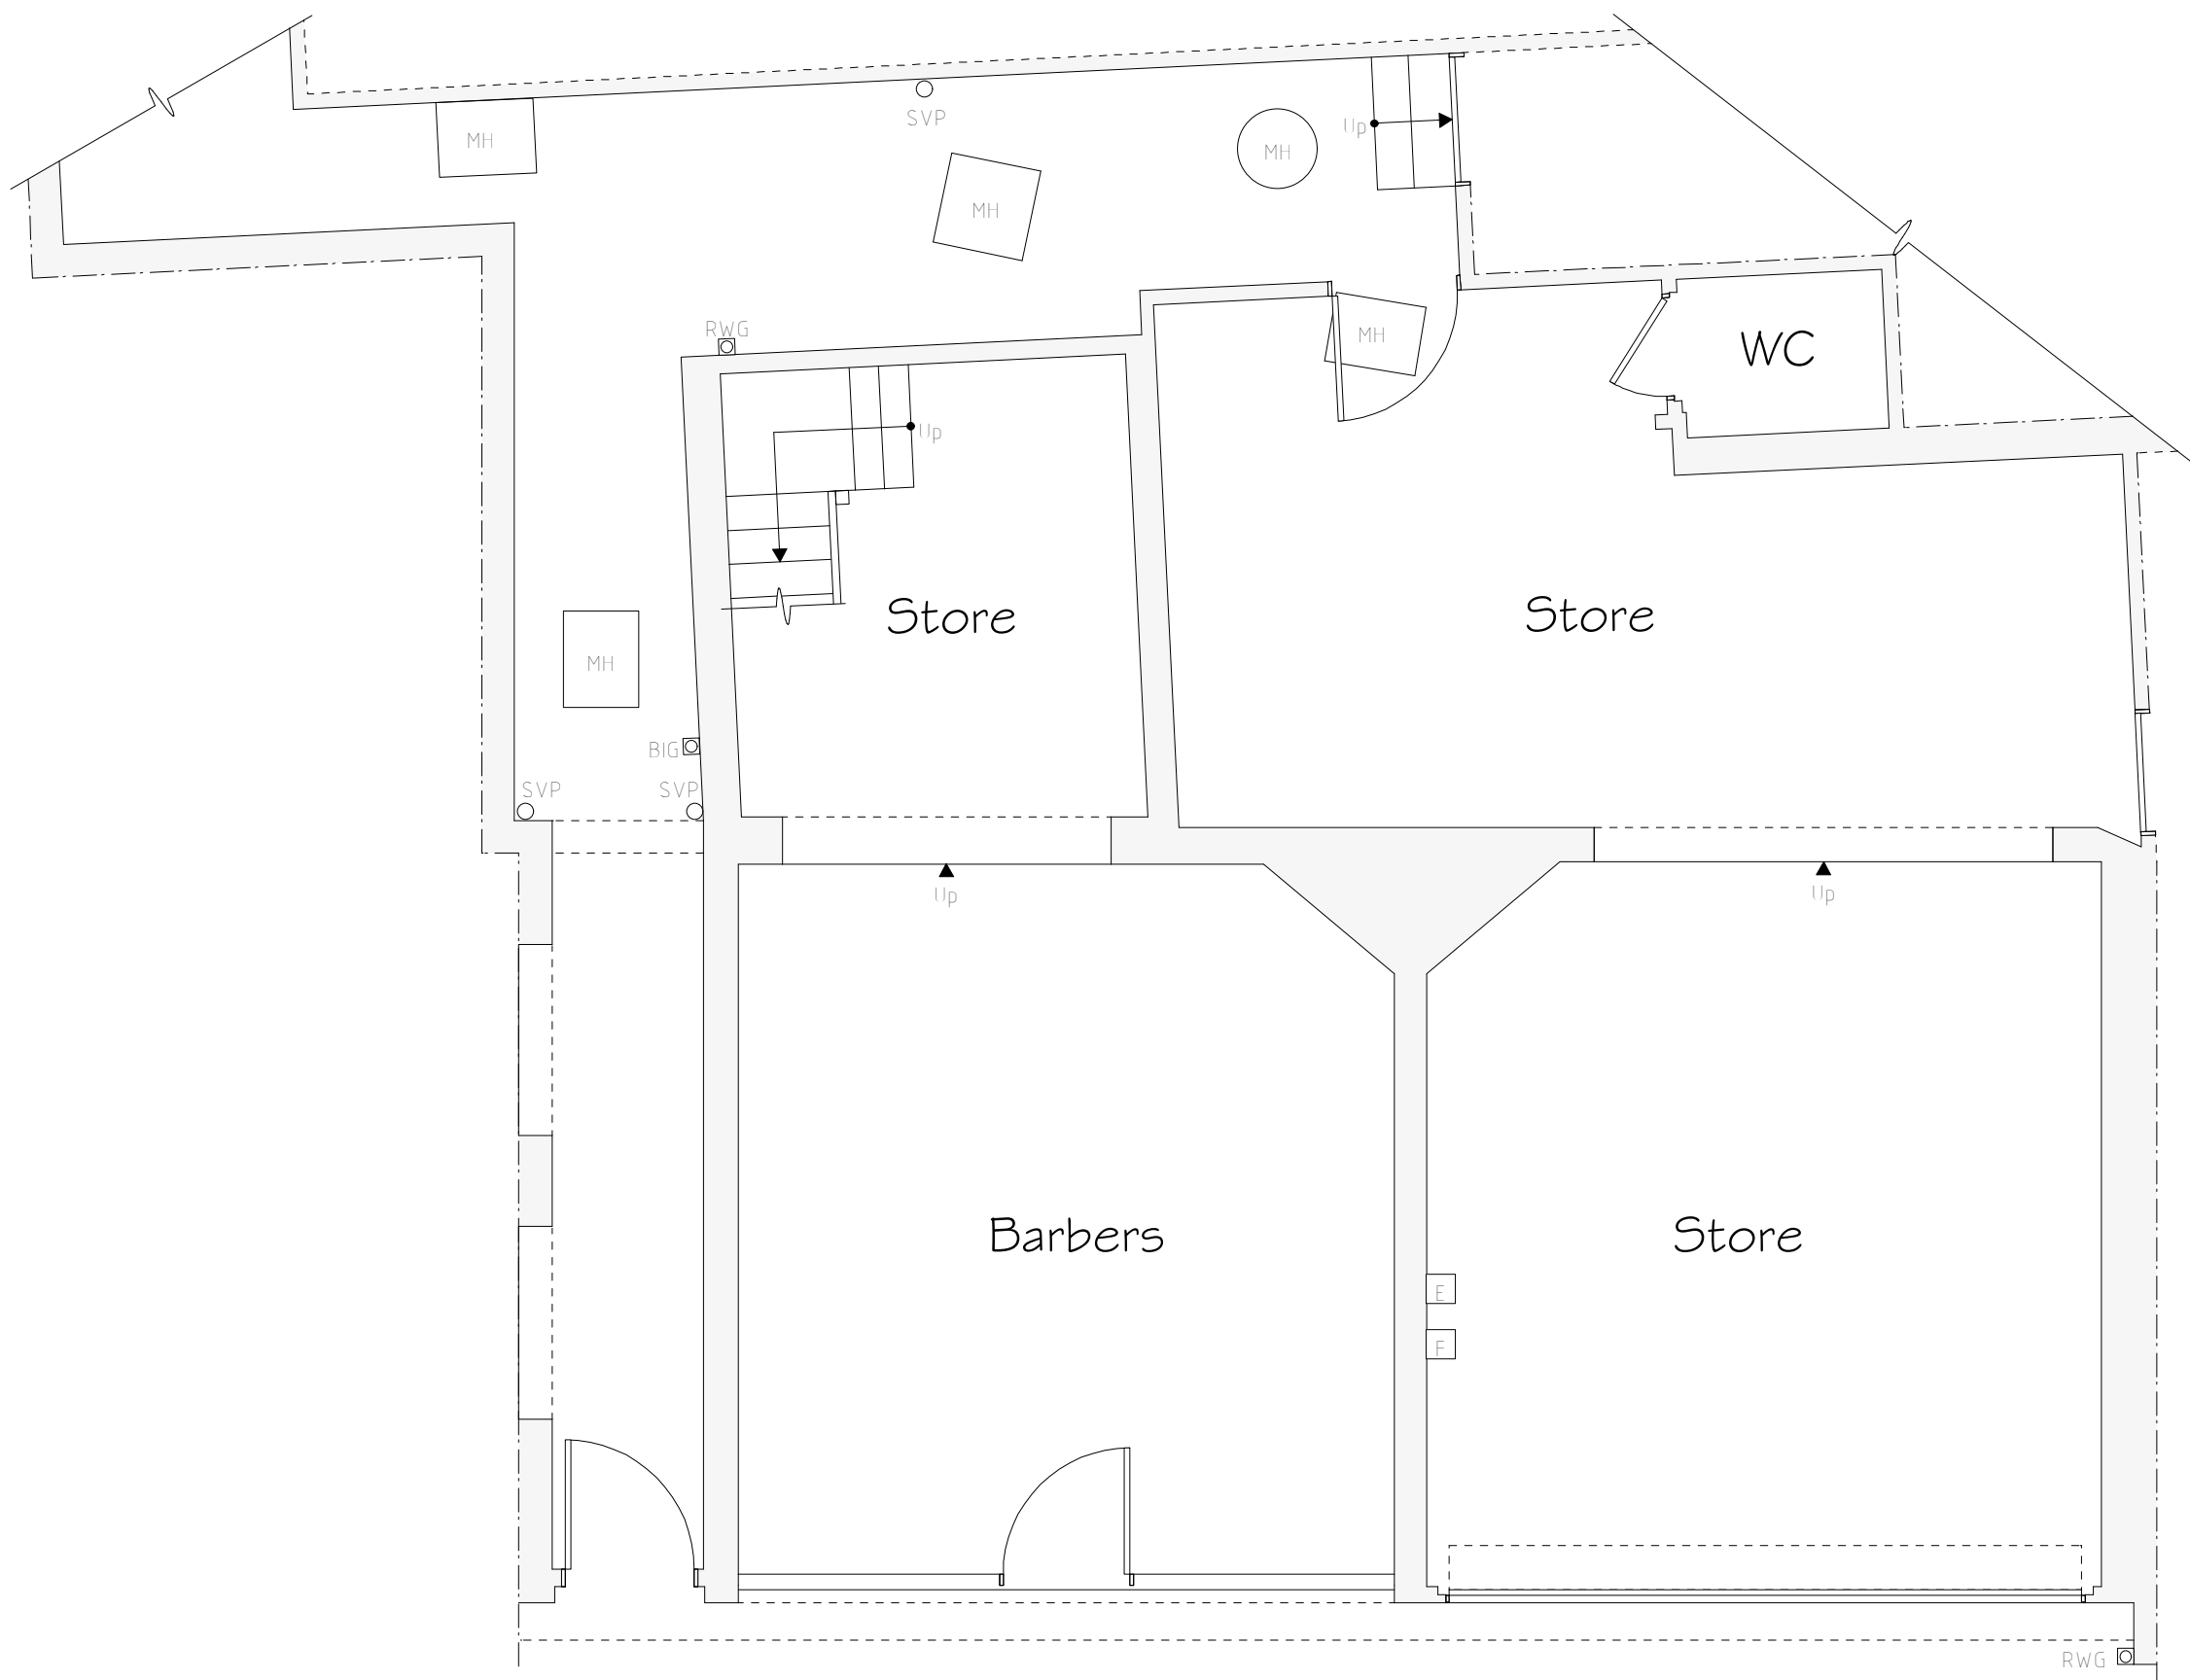

Ground Floor Plan 1:50

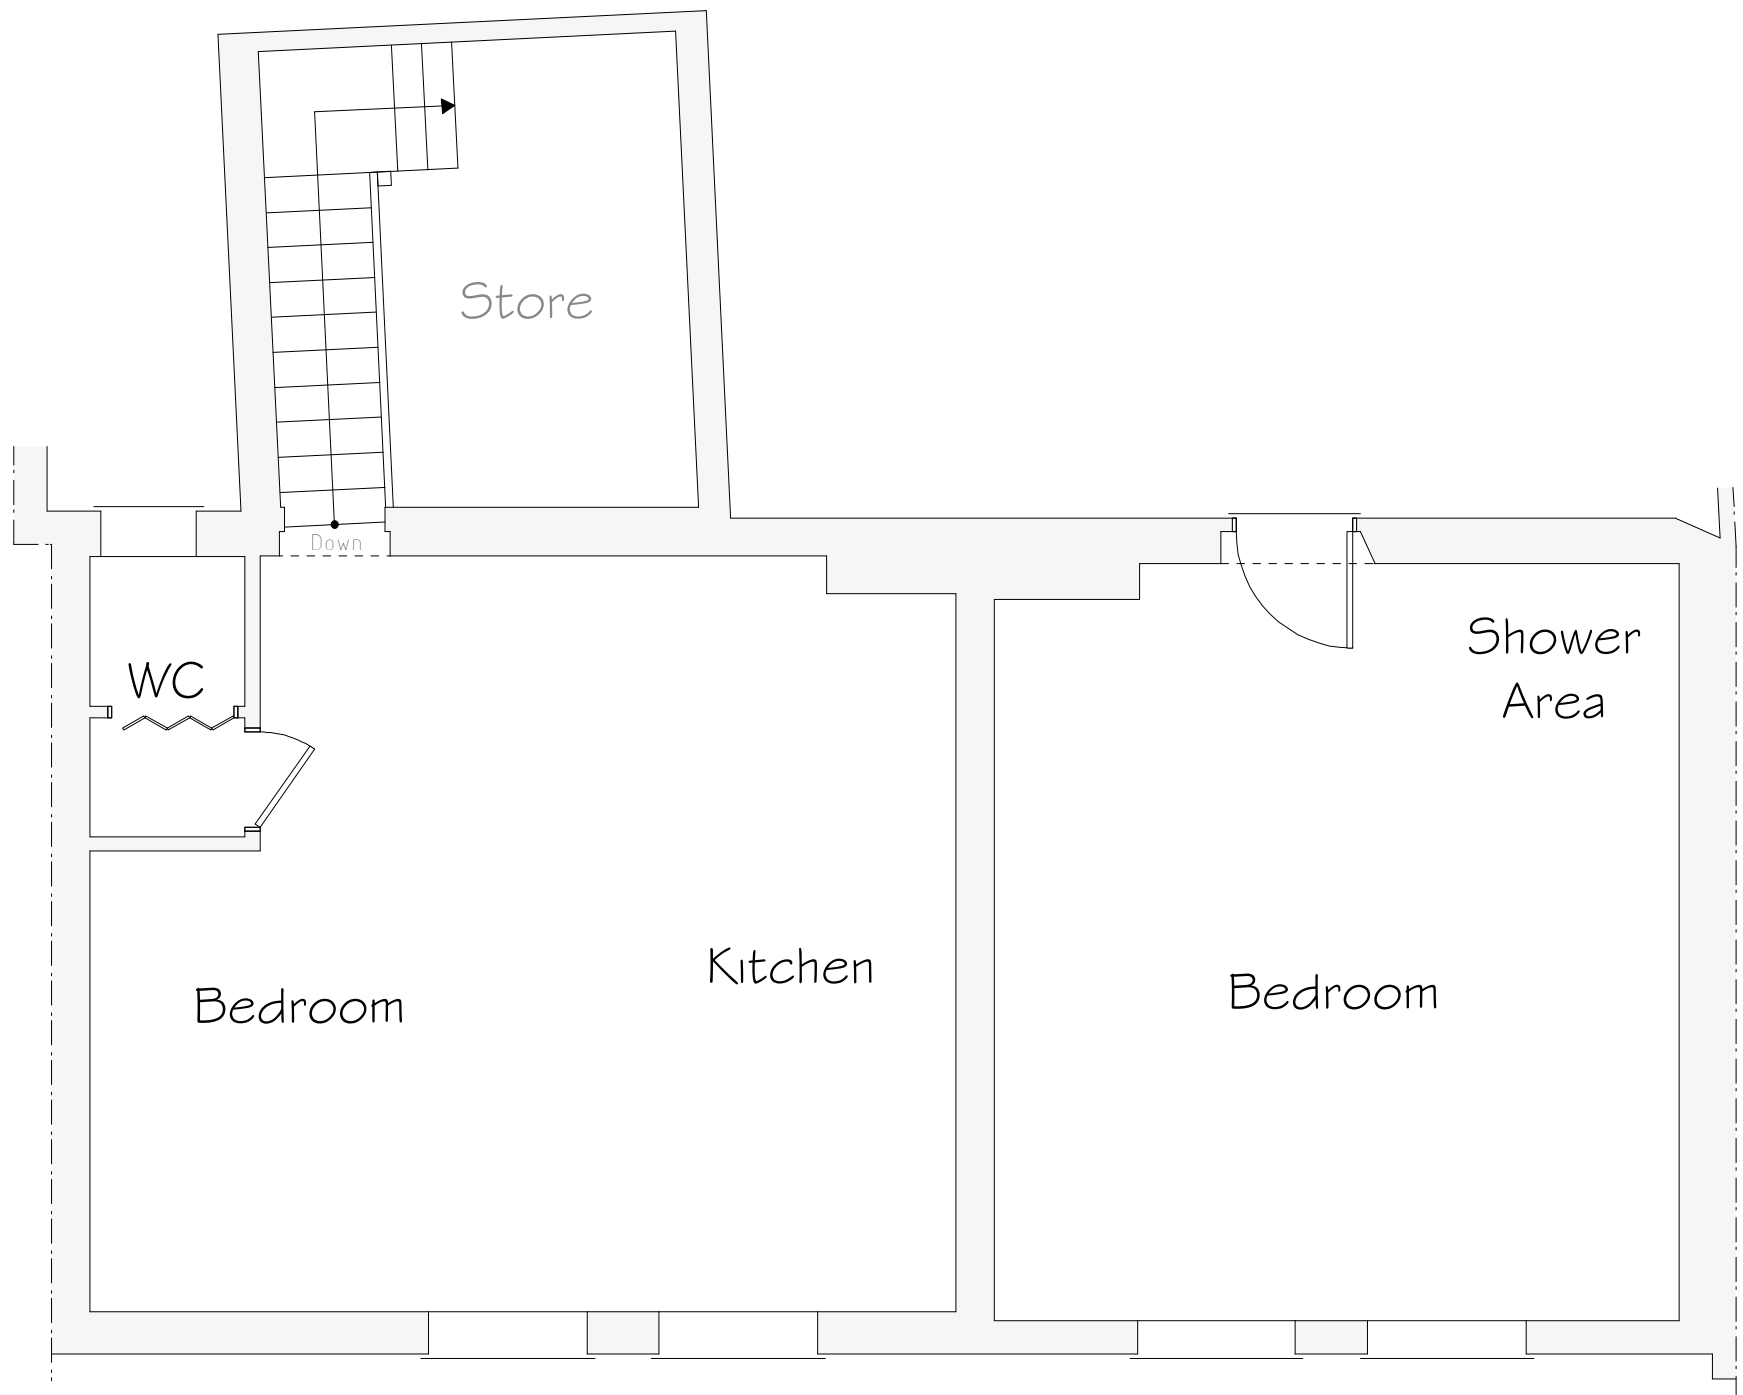

First Floor Plan 1:50

Services Key	
	Existing Electric Meter Position
	Existing Fuse Box Position
	Existing Man Hole Position
	Existing Rain Water Gully (RWG) Position
	Existing Back Inlet (RIG) Gully Position
	Existing Soil Vent Pipe (SVP) Position

Rev	Date	Detail	Initial

Project: Proposed Alterations to, 2 Henblas Street, Wrexham, LL13 8AE	
Title: Existing	Scale: (A1) 1:50 & 1:100
Drawn By: E.M.Jackson	Date: April 2023
Drawing No: S102/001	Sheet: 1 of 1