



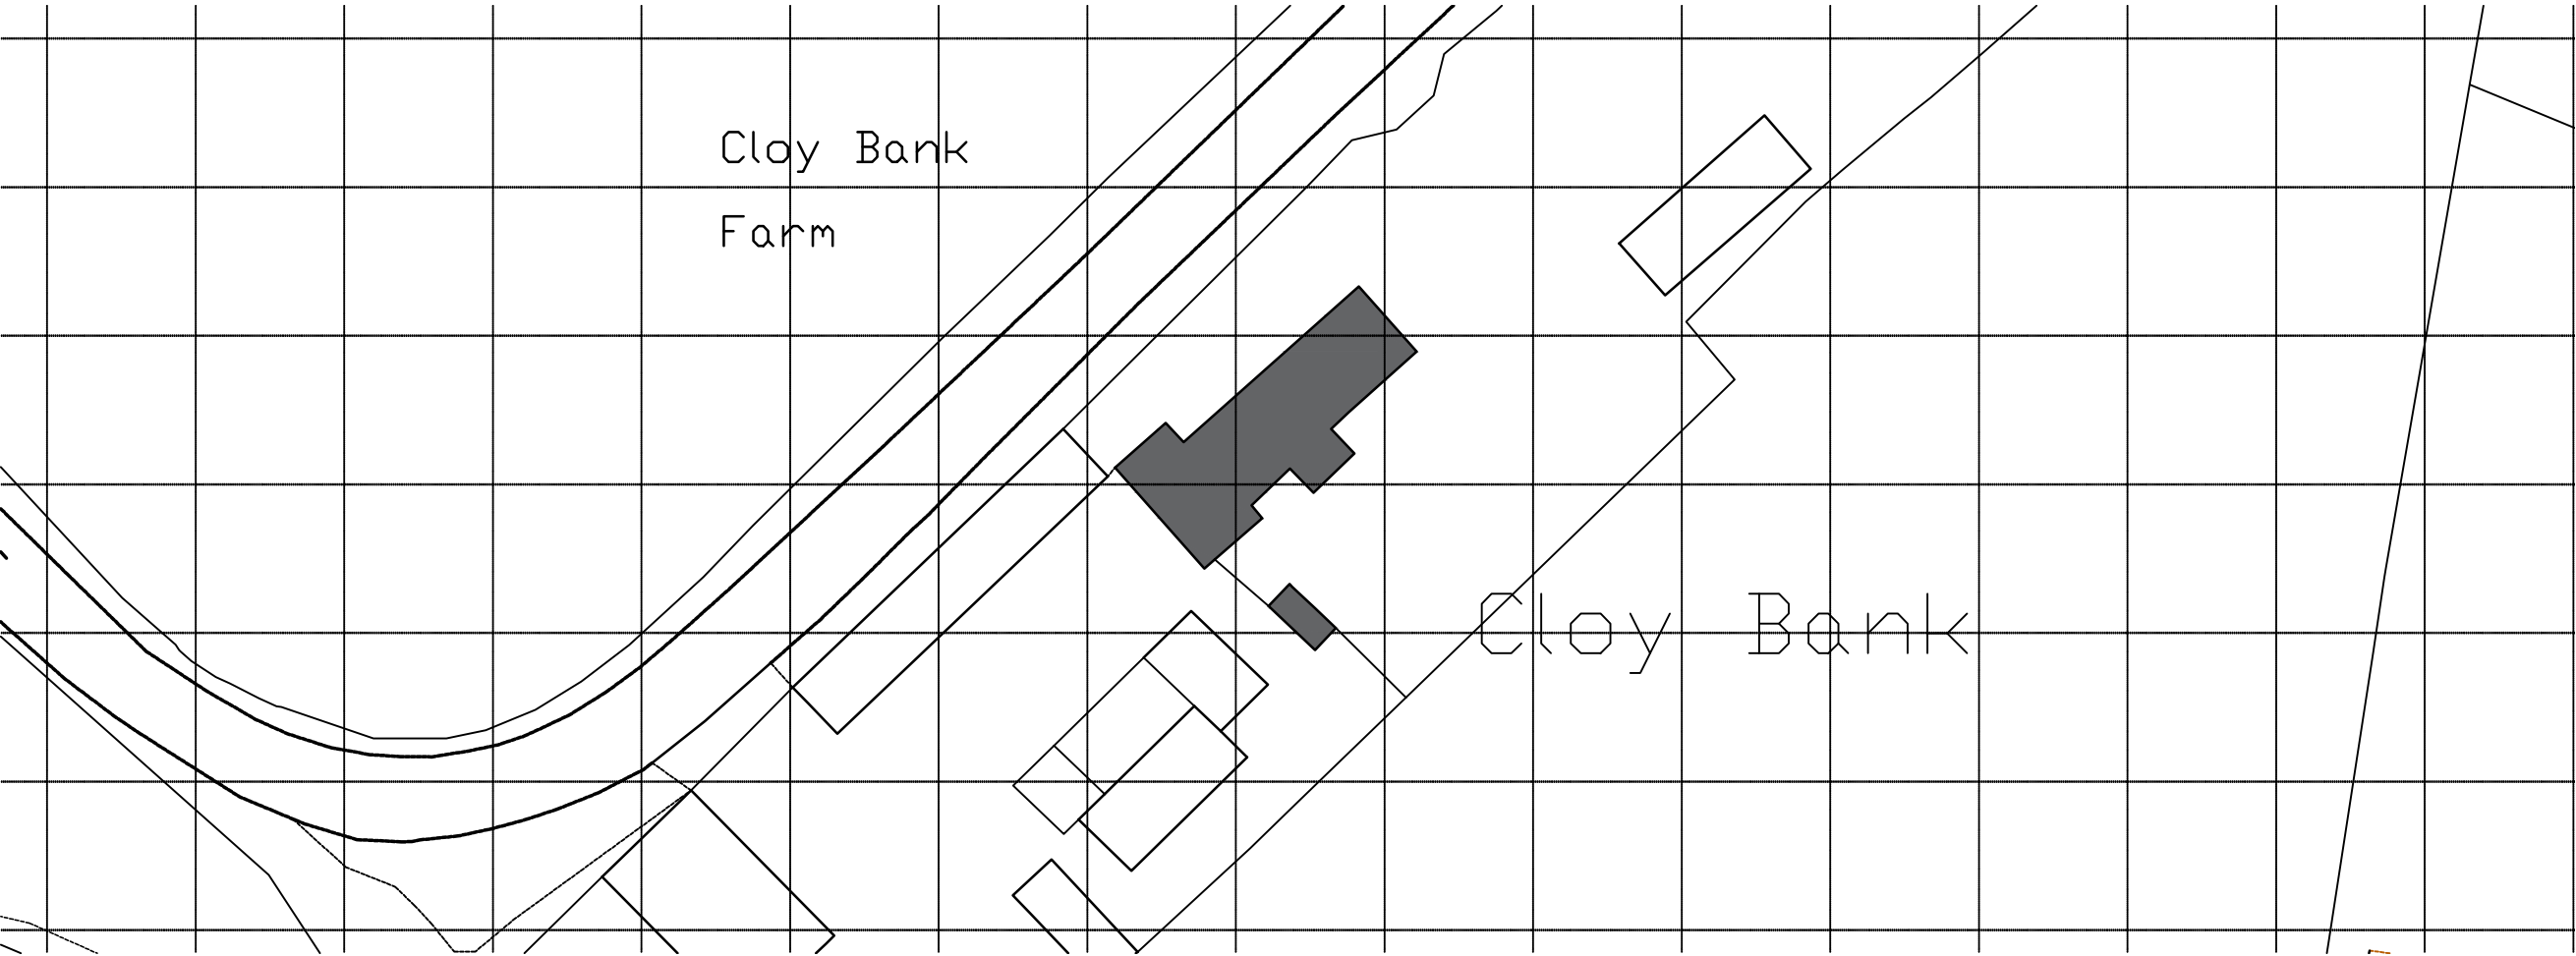

Existing Site Plan - Scale 1:500 @ a3

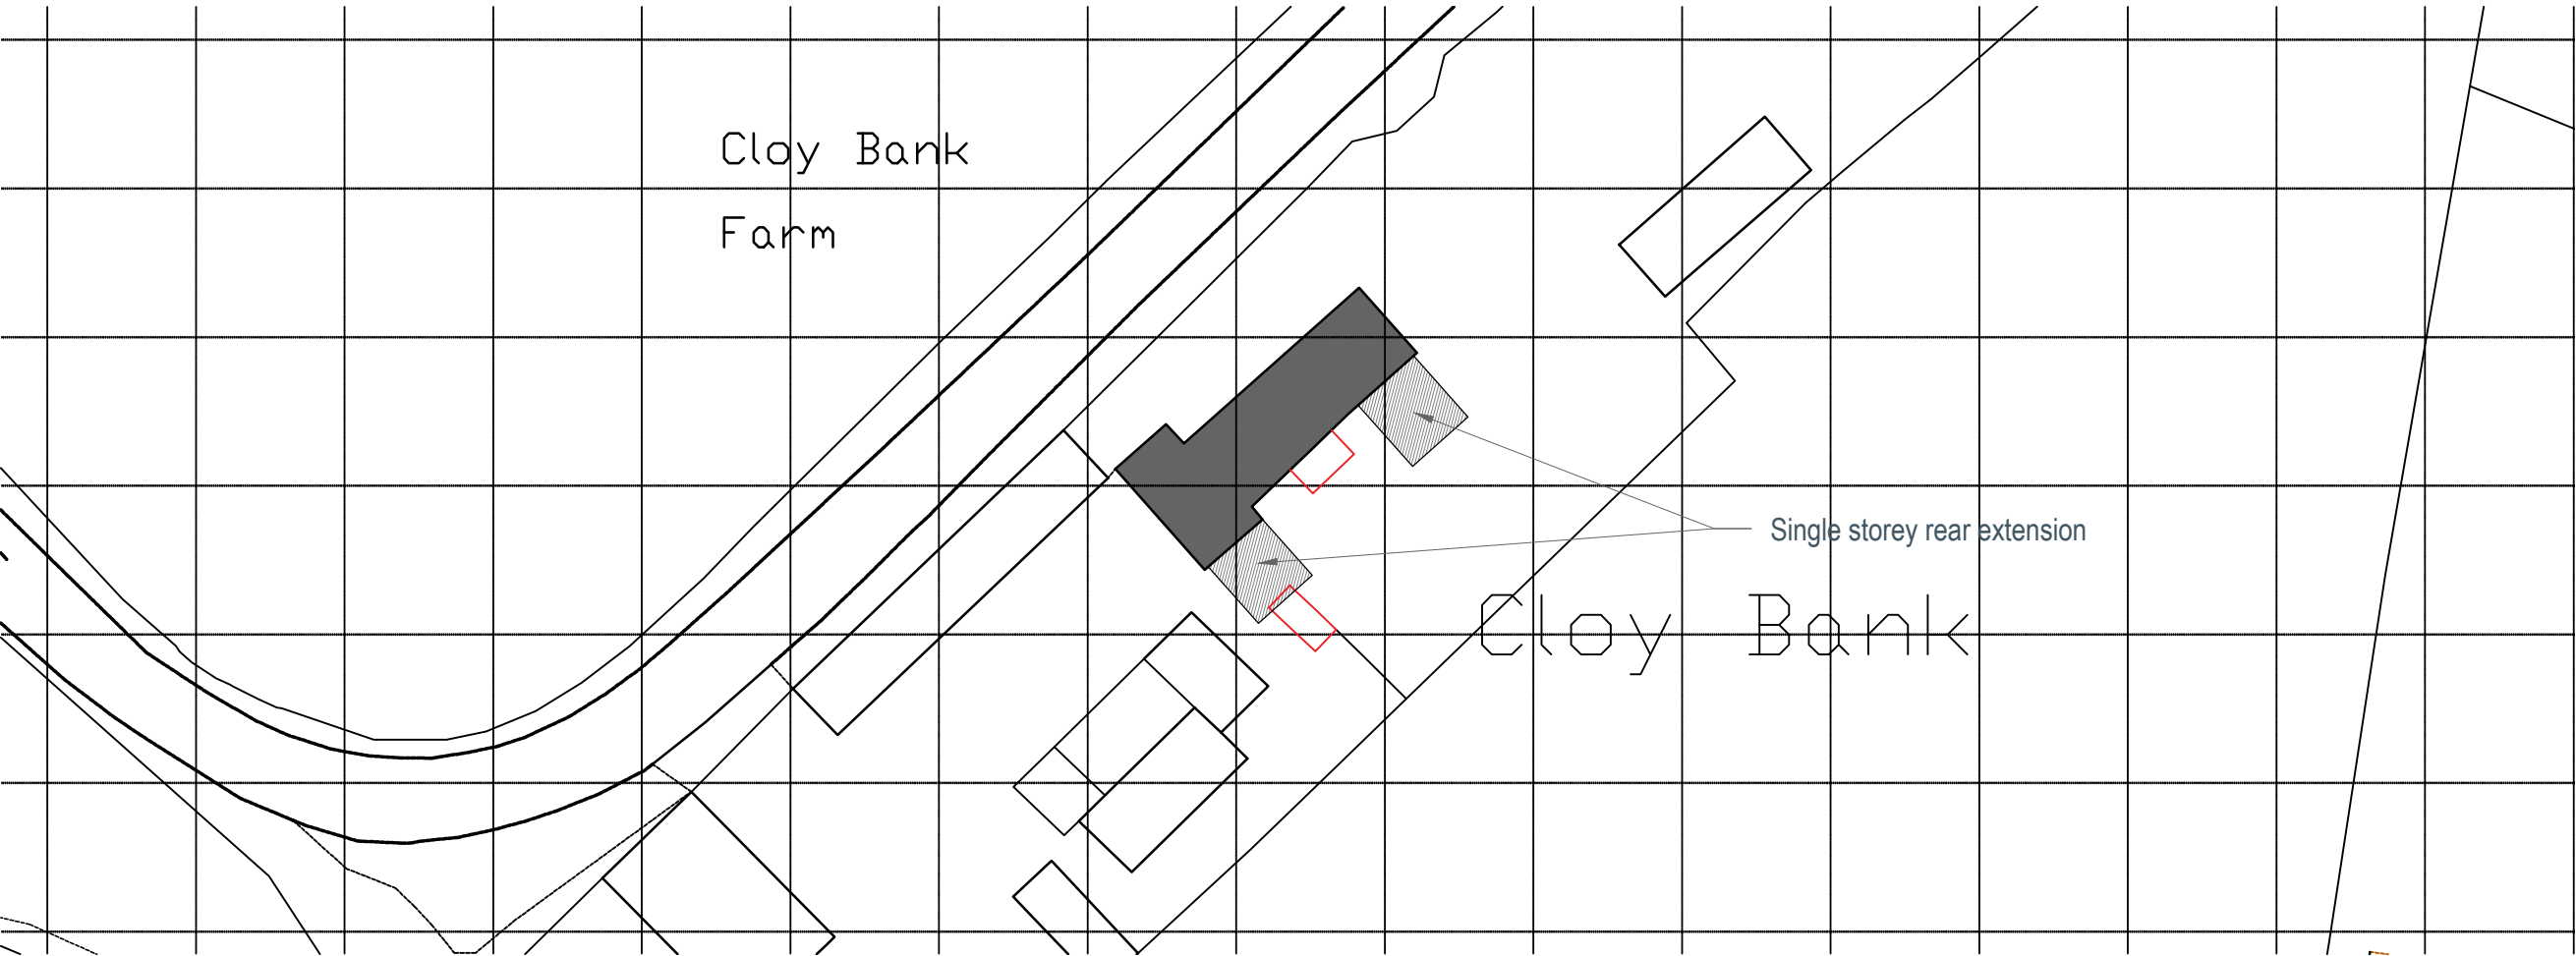

Proposed Site Plan - Scale 1:500 @ a3

PROJECT No.	A2133
PROJECT	Cloy Bank Farm
ADDRESS	Cloy Bank Farm Cloy Lane Overton LL13 0HR

TITLE	Existing & Proposed Site Plans
DRAWING No.	PL02
REVISION	-
STATUS	Planning
SCALE	1:500 @ a3

REV No.	DESCRIPTION	DATE
REV No.	DESCRIPTION	DATE

