


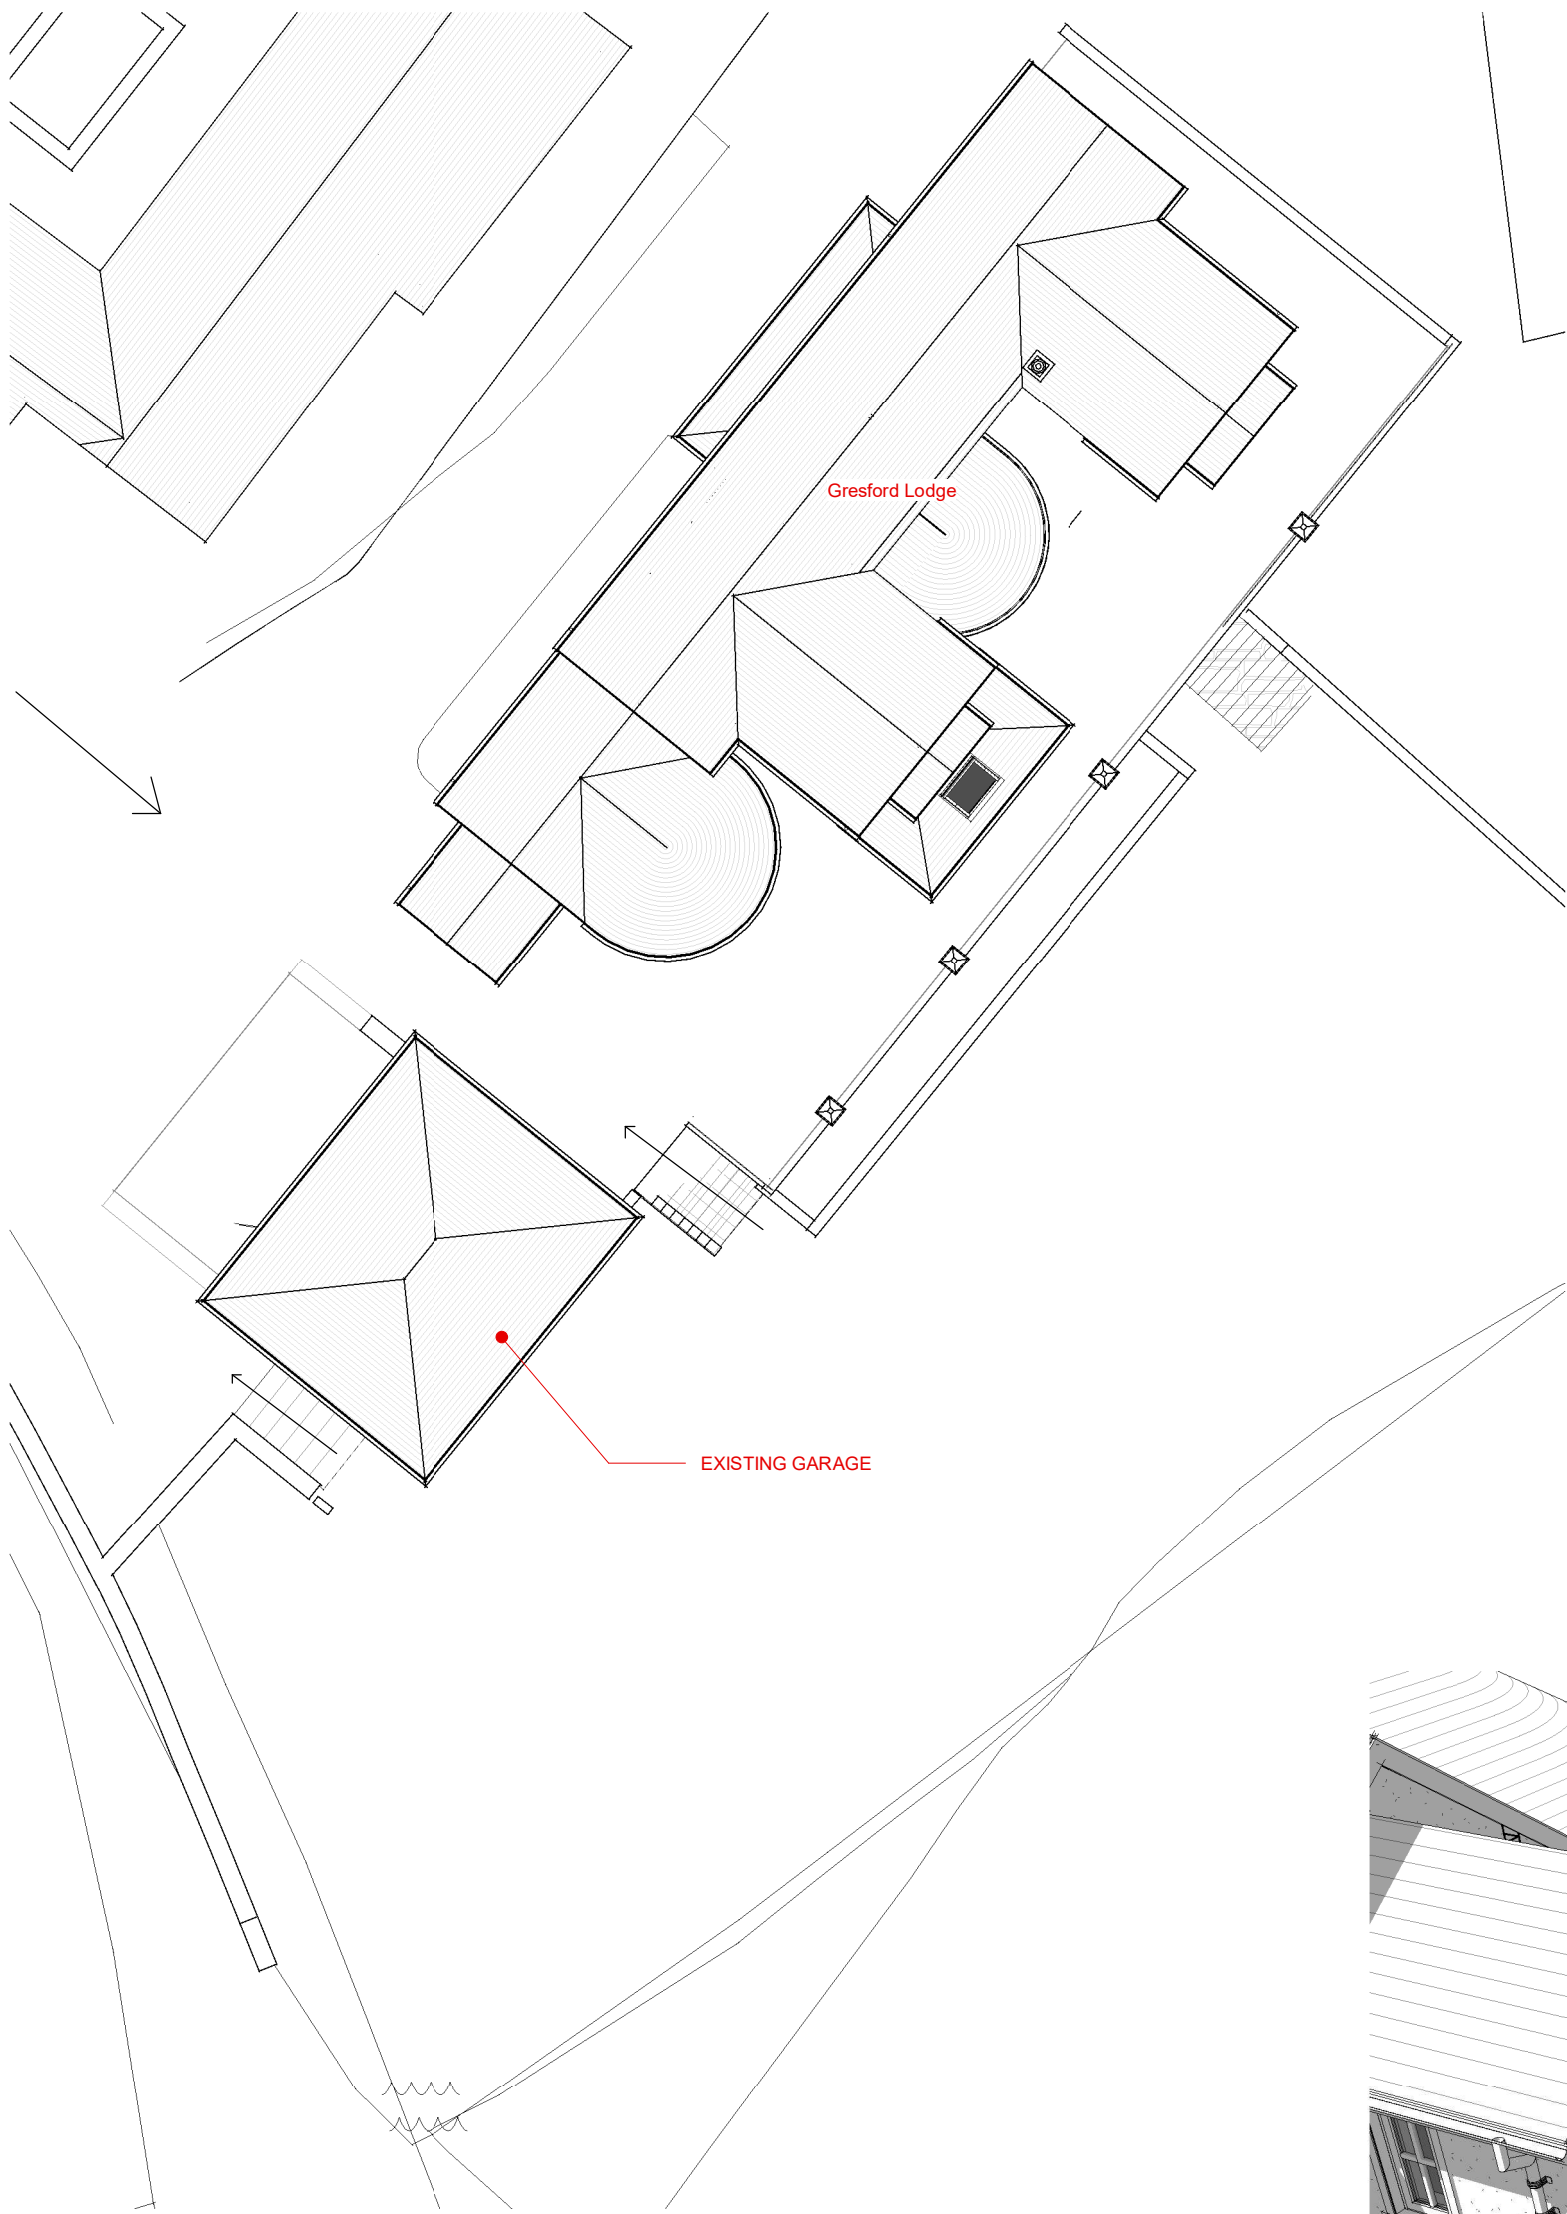


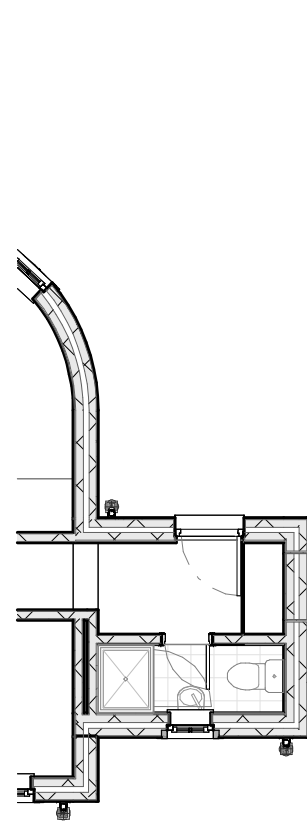



SitePlan
Scale: 1 : 200

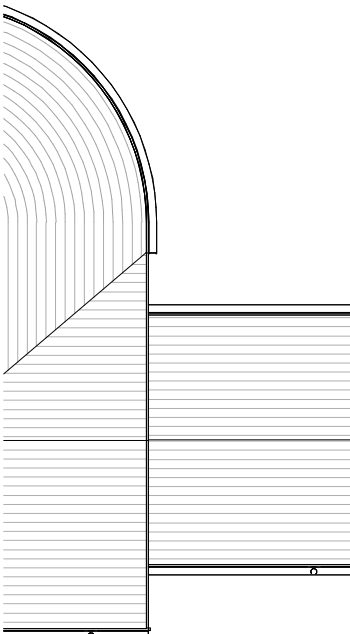

Ground Floor
Scale: 1 : 100

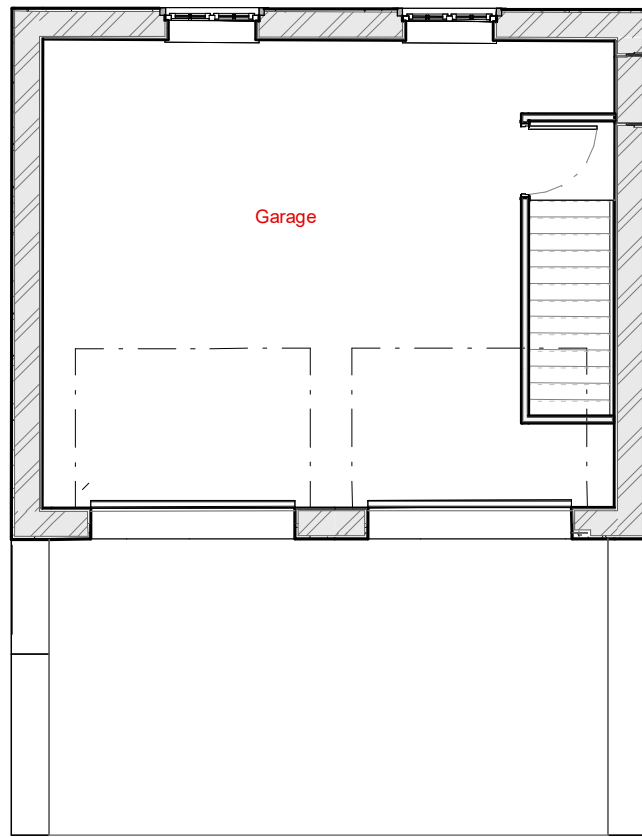


Roof Plan
Scale: 1 : 100

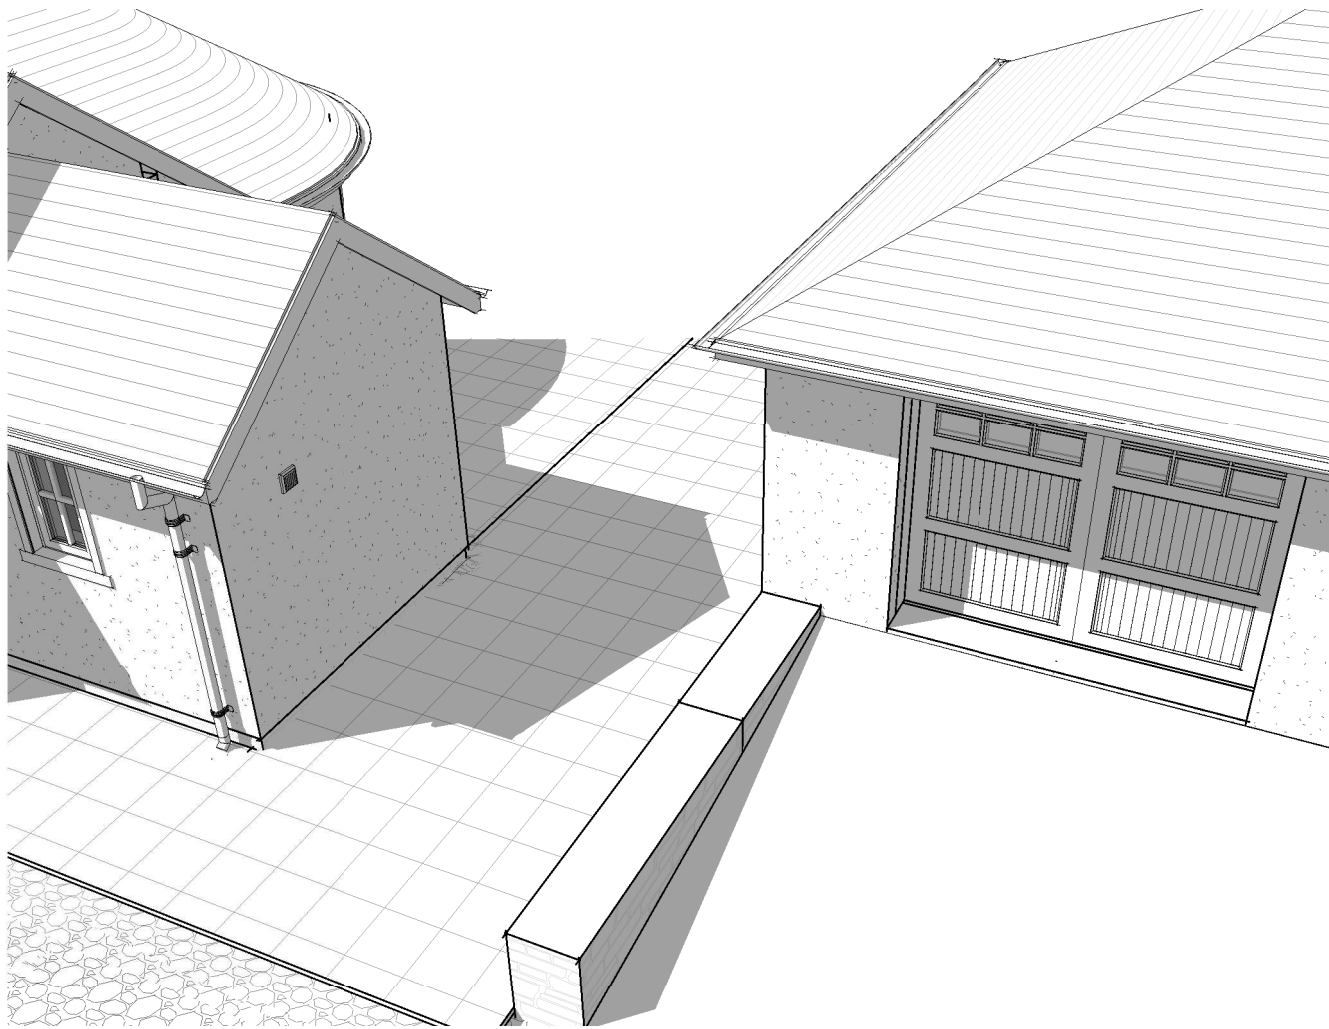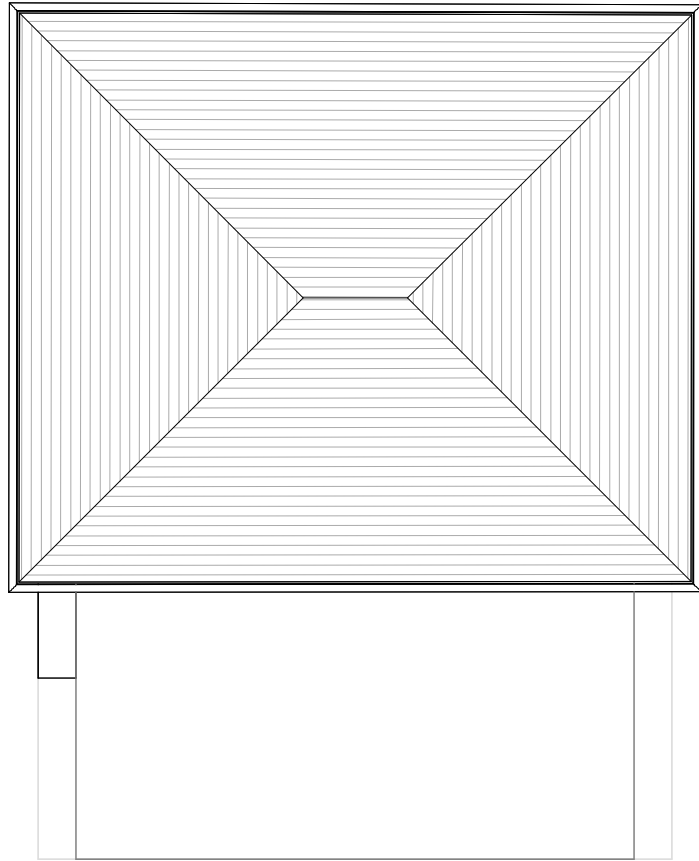


Aerial View of proposed link
Scale:




Proposed
Scale:

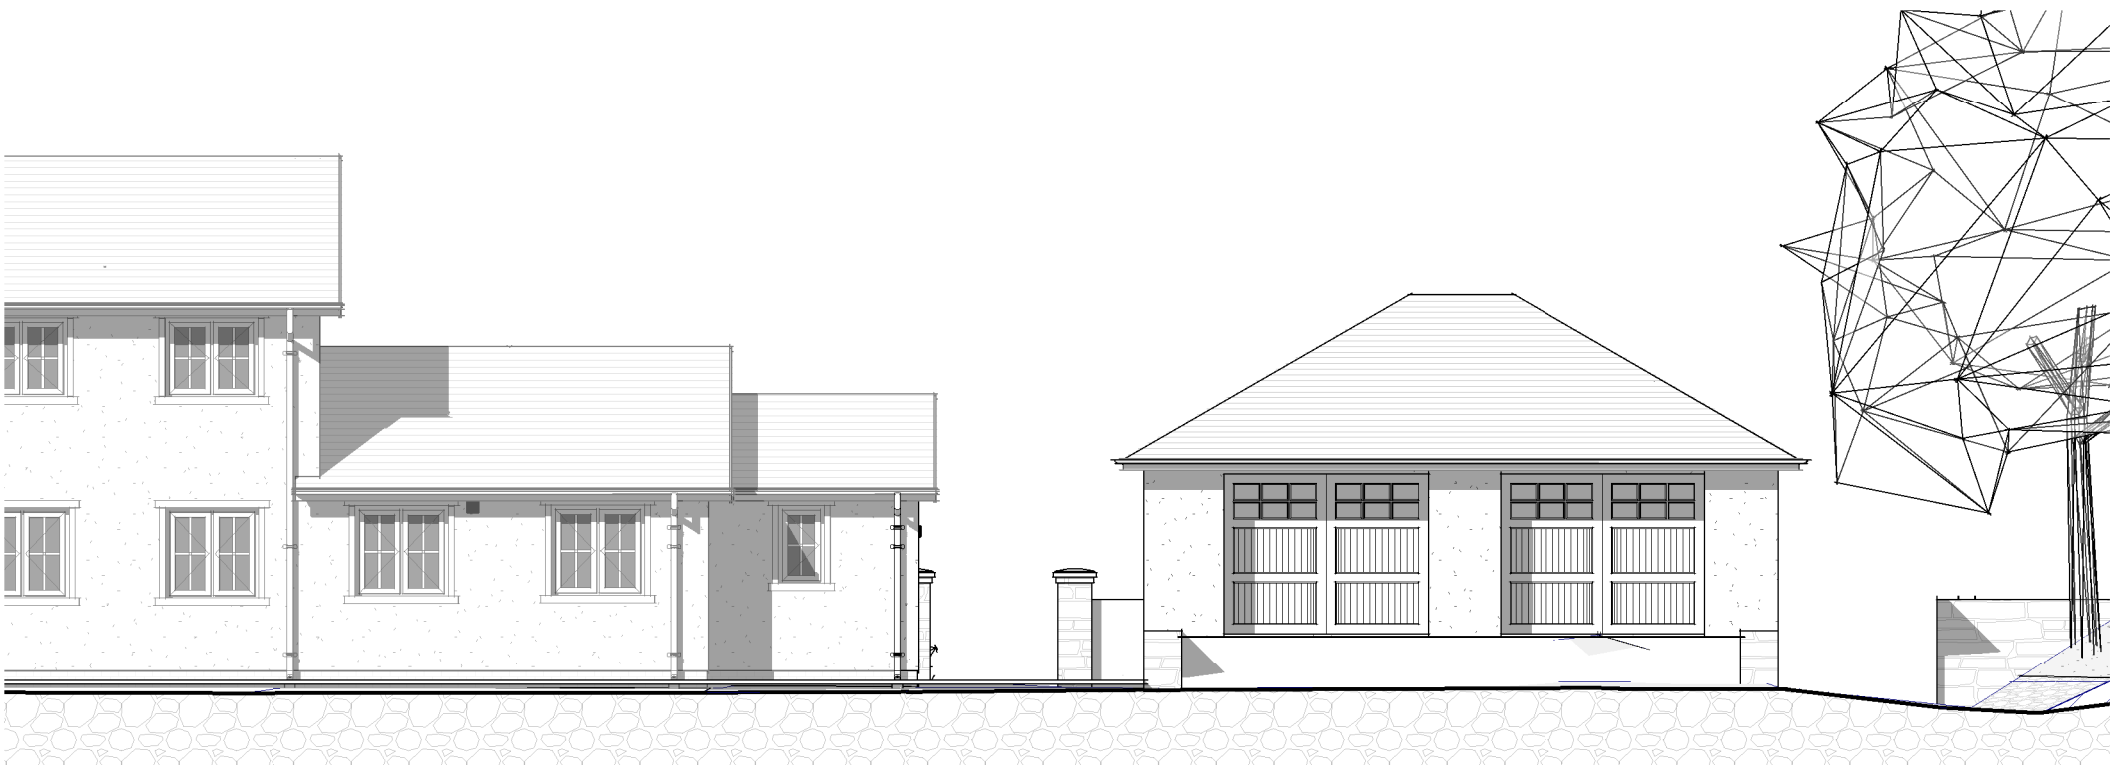

Front Elevation
Scale: 1 : 100

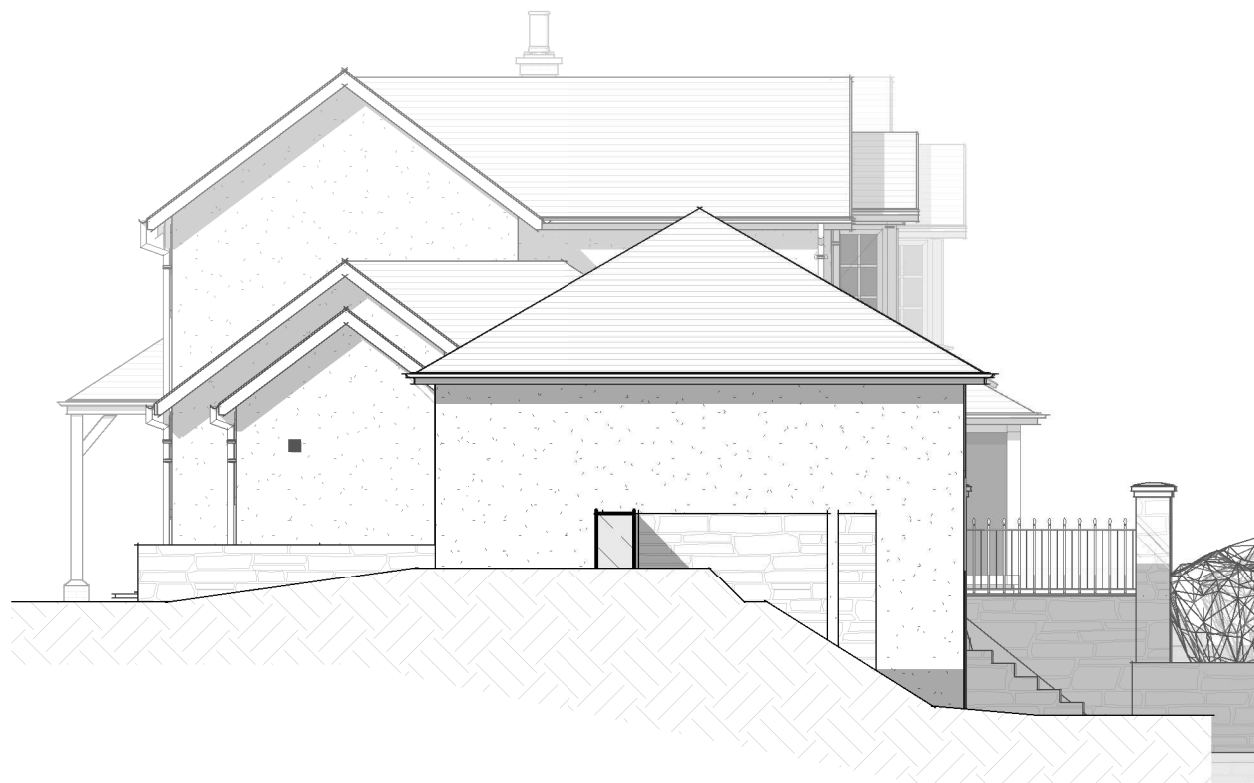

RHS Elevation
Scale: 1 : 100

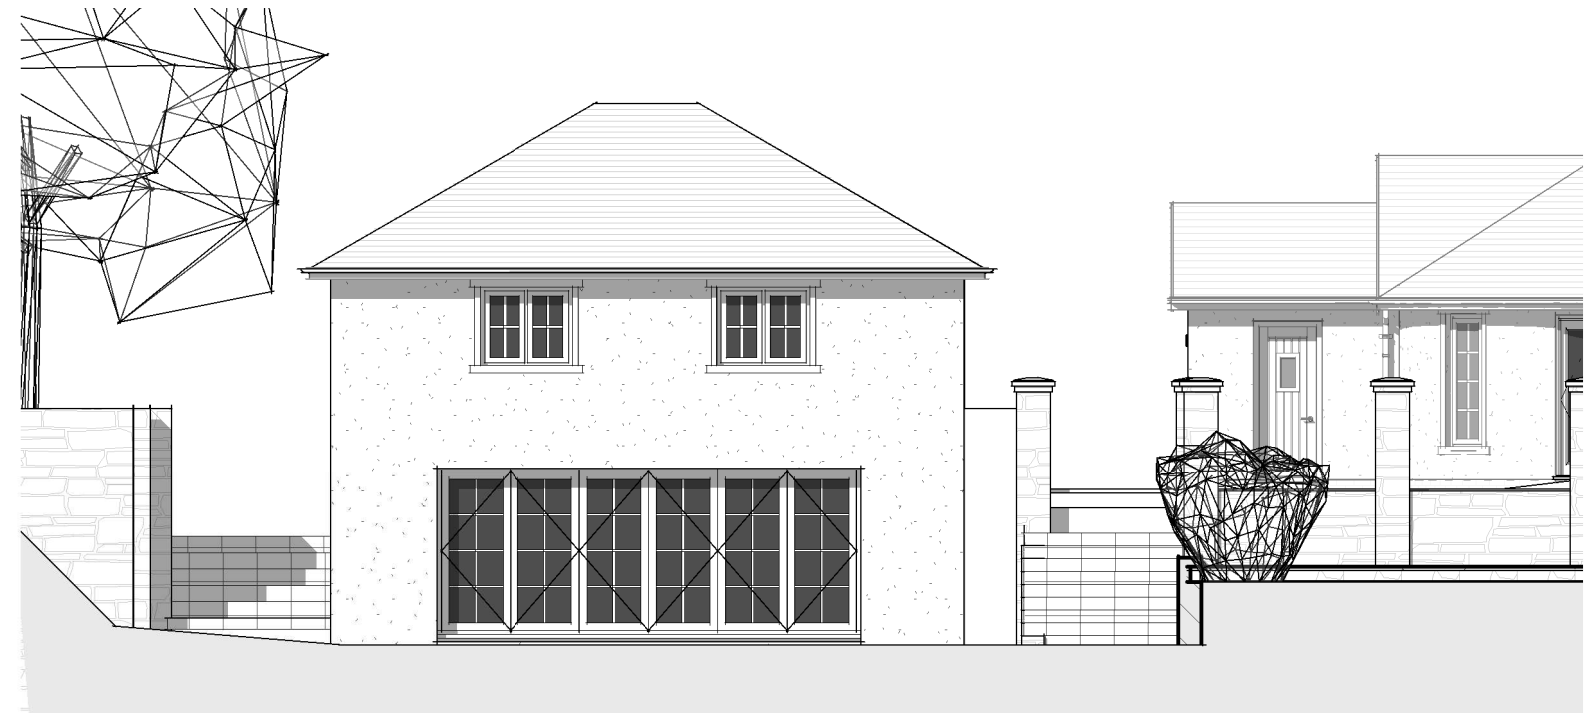

Rear Elevation
Scale: 1 : 100