



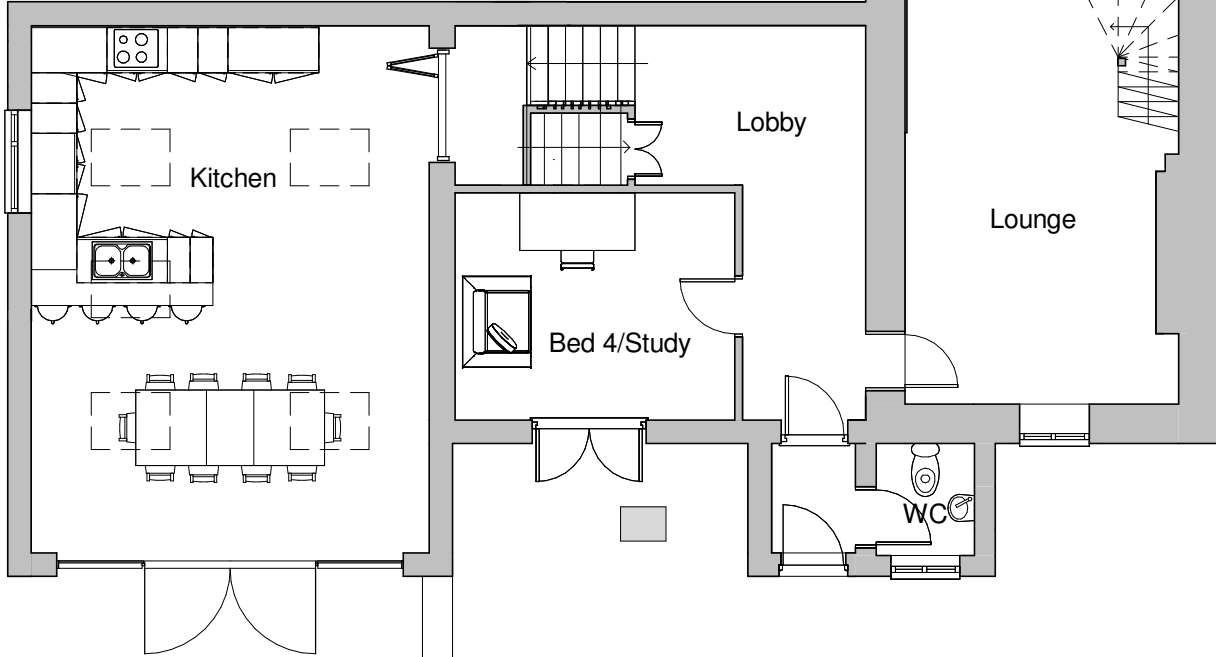



Ground Floor

1 : 100

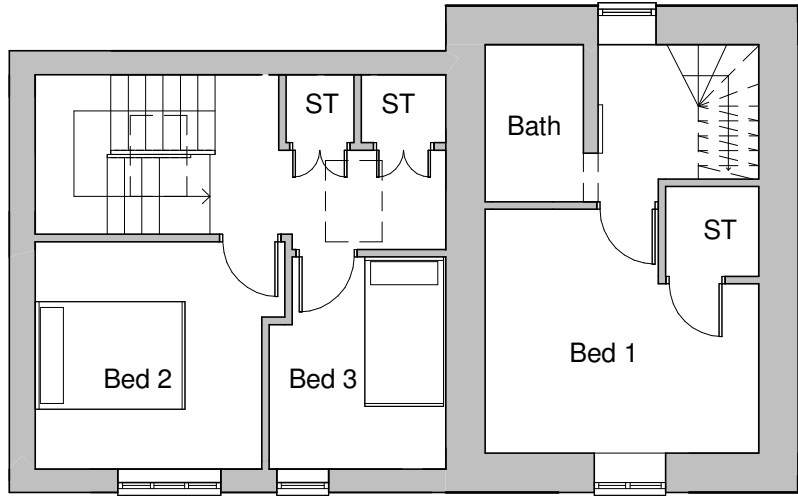

First Floor

1 : 100

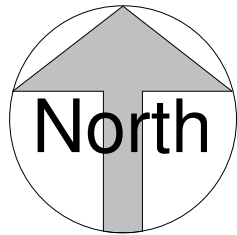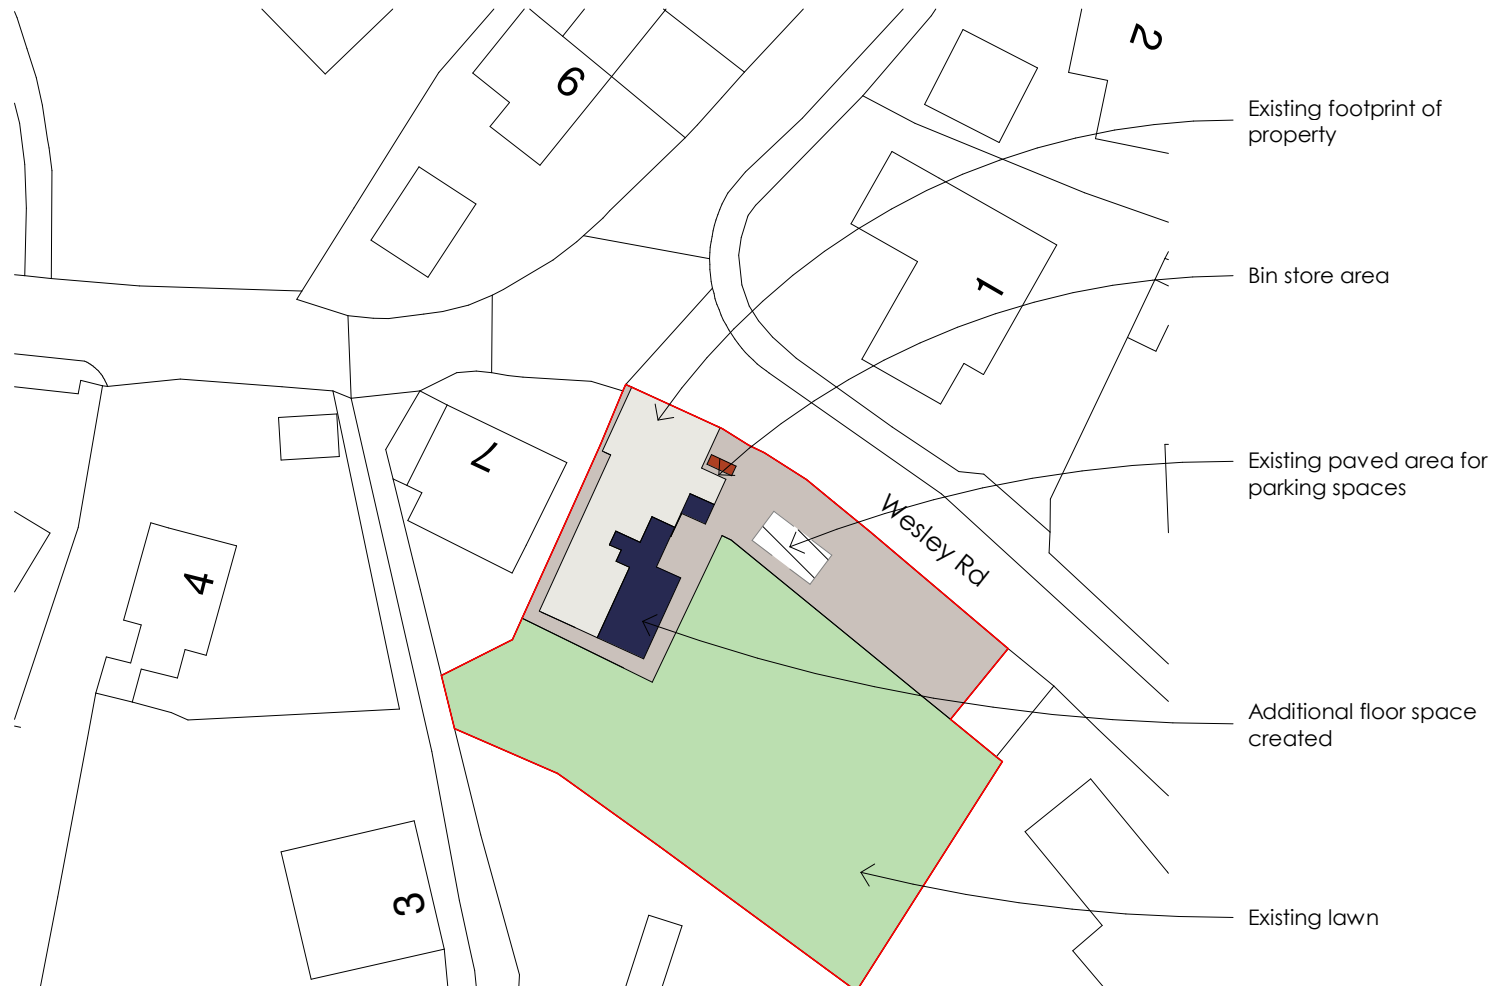

Proposed Site Plan

1 : 500

REV	DESCRIPTION	BY	DATE

The image shows a dark blue rectangular area. On the left is a logo consisting of a white square with a smaller white square inside it, which is further divided into four smaller squares. To the left of this graphic, the words "OFF THE WALL" are written in white, stacked vertically. Below the graphic, the words "ARCHITECTURAL SERVICES" are written in a smaller white font. To the right of the logo, the text "OFF THE WALL - Architectural Services" is written in a bold, white, sans-serif font. Below this, the address "1 The Woodlands, Chester Road", "Gresford, Wrexham, LL12 8NU" is listed in a white sans-serif font. Further down, the contact information is provided: "Instagram: offthewall_architectural", "phone: 07772 113 971", and "email: cathy@offthewallarchitectural.com", all in a white sans-serif font.

CLIENT:	Mr & Mrs Morgan
ADDRESS:	6 Wesley Road, Bwlchgwyn

STAGE: Planning Application			
TITLE: Proposed Floor Plans & Site Plan			
SCALE AT A3: As indicated	DATE: 29/10/21	DRAWN: LJ	CHECKED: CO
PROJECT NO: OTW1218	DRAWING NO: PL01		REVISION: