



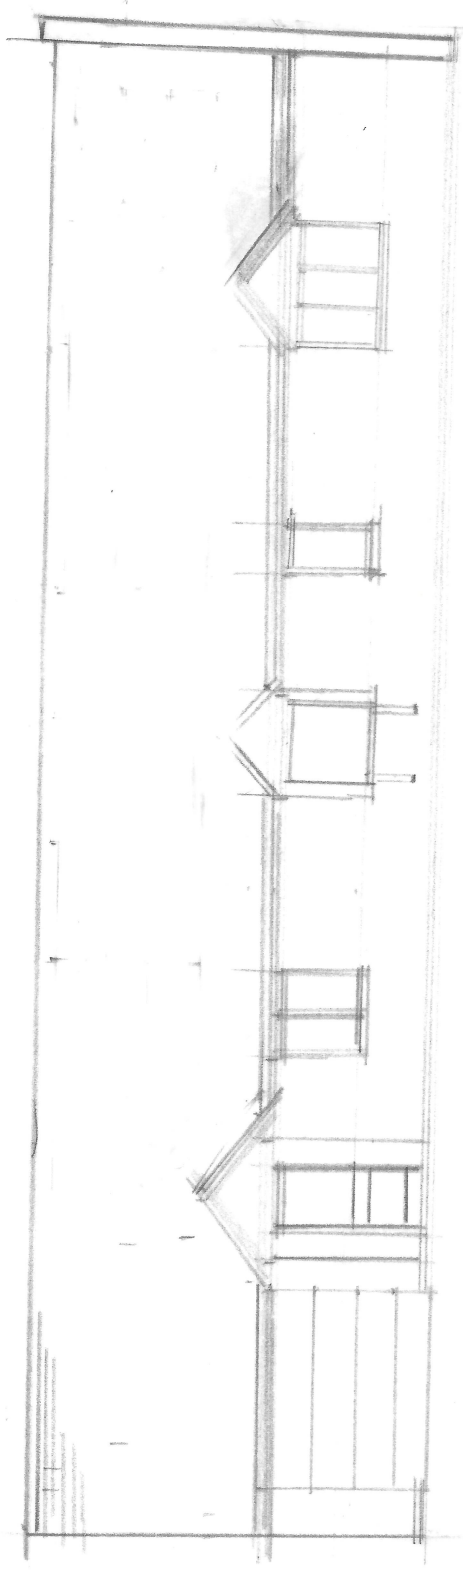

SOUTH ELEVATION

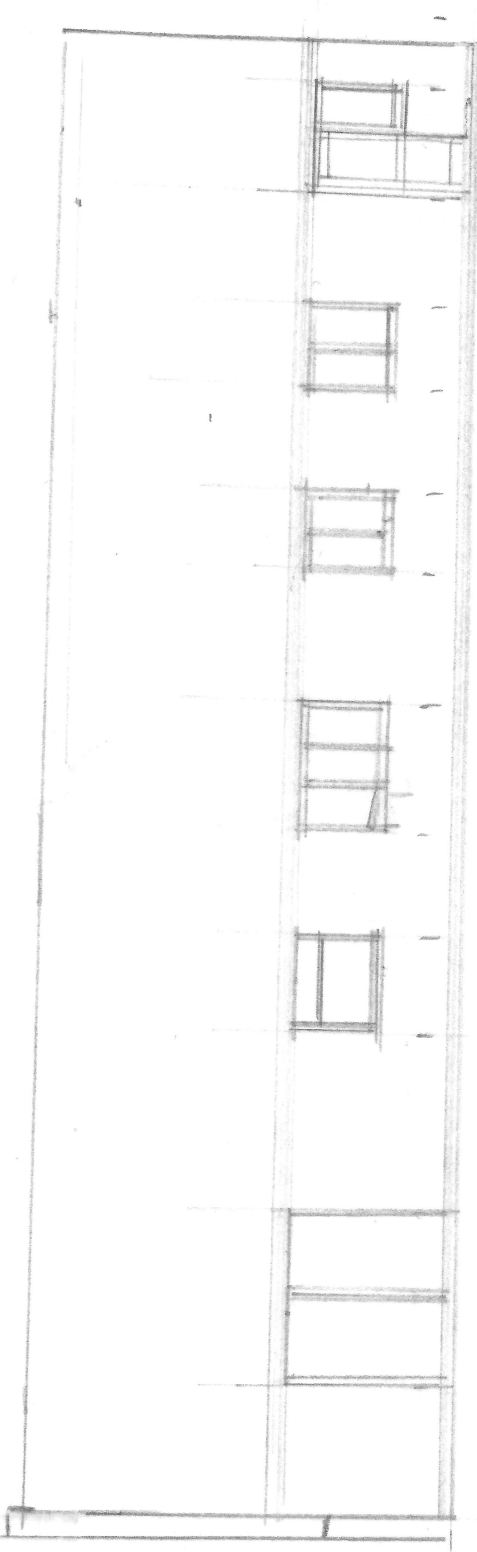

NORTH ELEVATION

THE HAWTHORNES, CADNEYLANE BETTIS FIELD
PROPOSED OAK DOUBLE GARAGE
SCALE 1:100
15.10.2022
REV
A4