




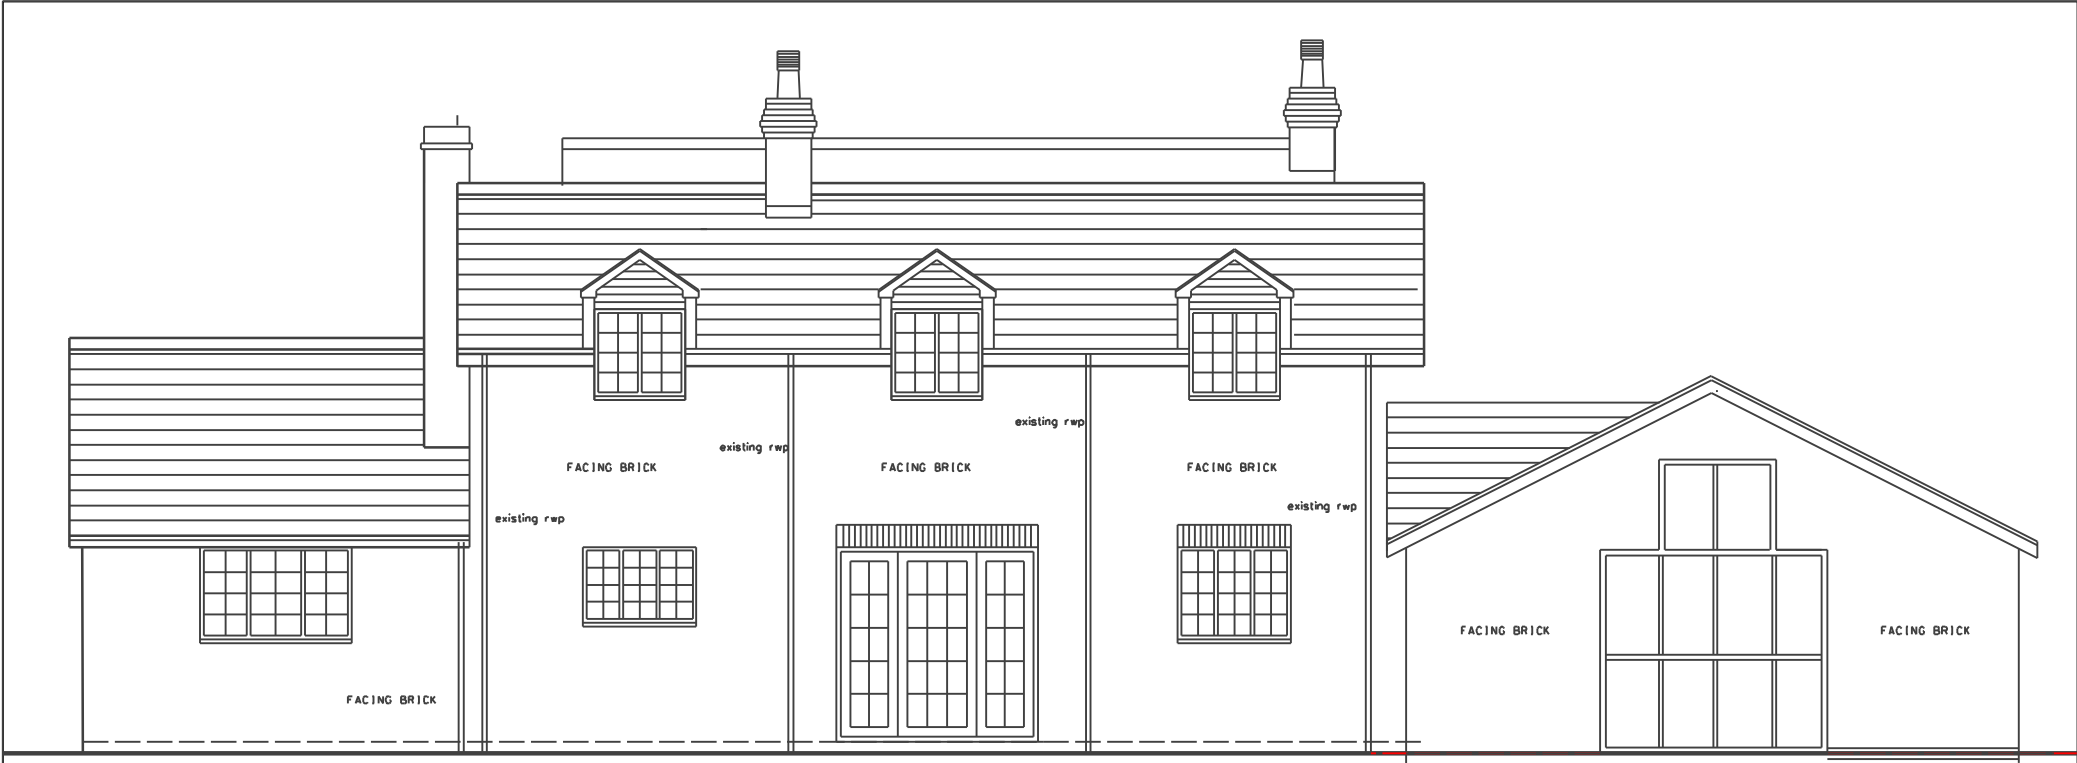

EXISTING REAR ELEVATION

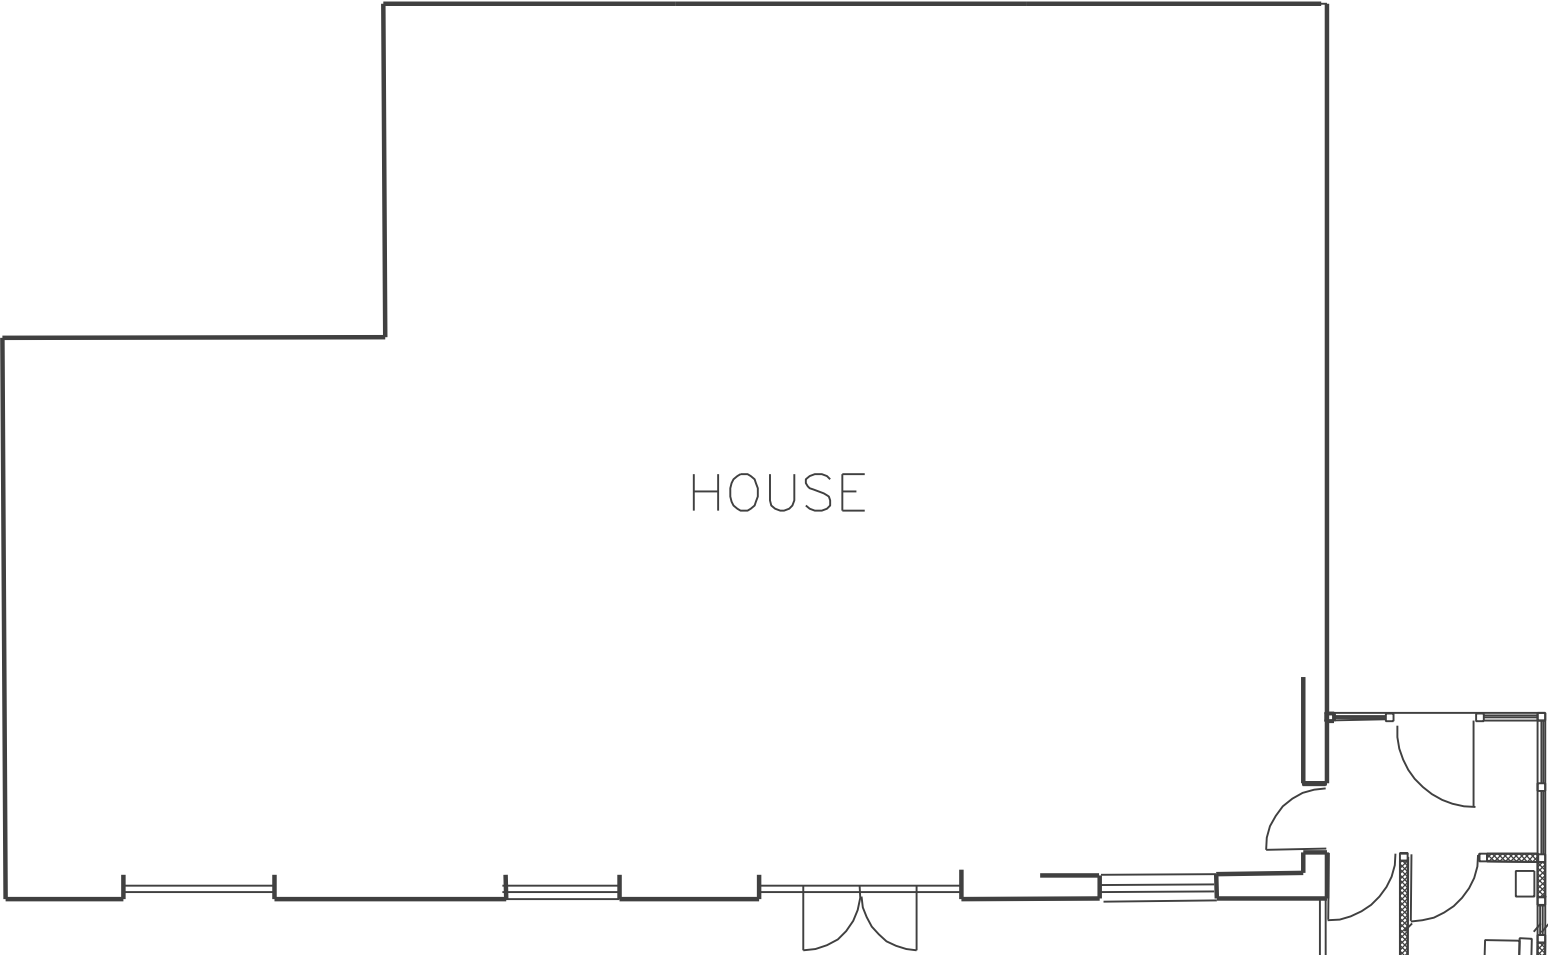

PLAN

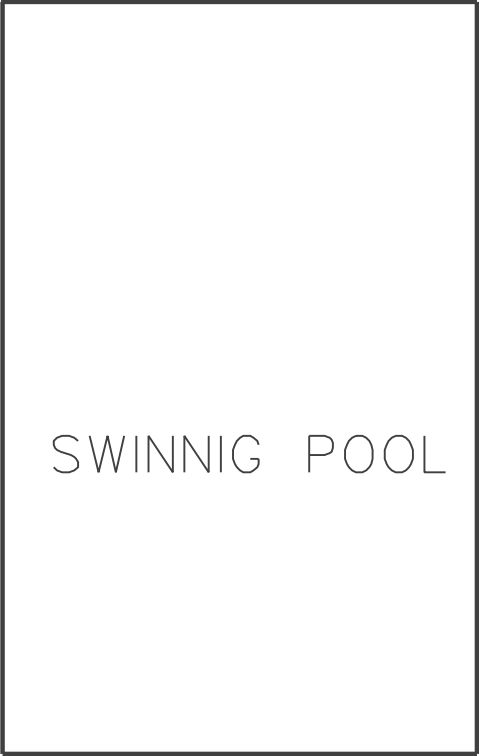

SWINNIG POOL

John Pugh FRICS Chartered Building Surveyor, Conservation Consultant  
Bryn Coch Farm, Llanfair DC, Ruthin, Denbighshire, LL15 2SH Tele 01824 704358 Fax 704358  
MR.&MRS. S LLOYD  
ADREFELYN FARM PENELY WREXHAM LL13 0NF  
PROPOSED CONSERVATORY/DINING ROOM  
PLAN AND ELEVATION EXISTING  
Drawn Scale 1:100 @ A3 Date 06.23 Status Draw No 507.03 Rev