


1 Unit I - Existing North East Elevation  
1 : 200

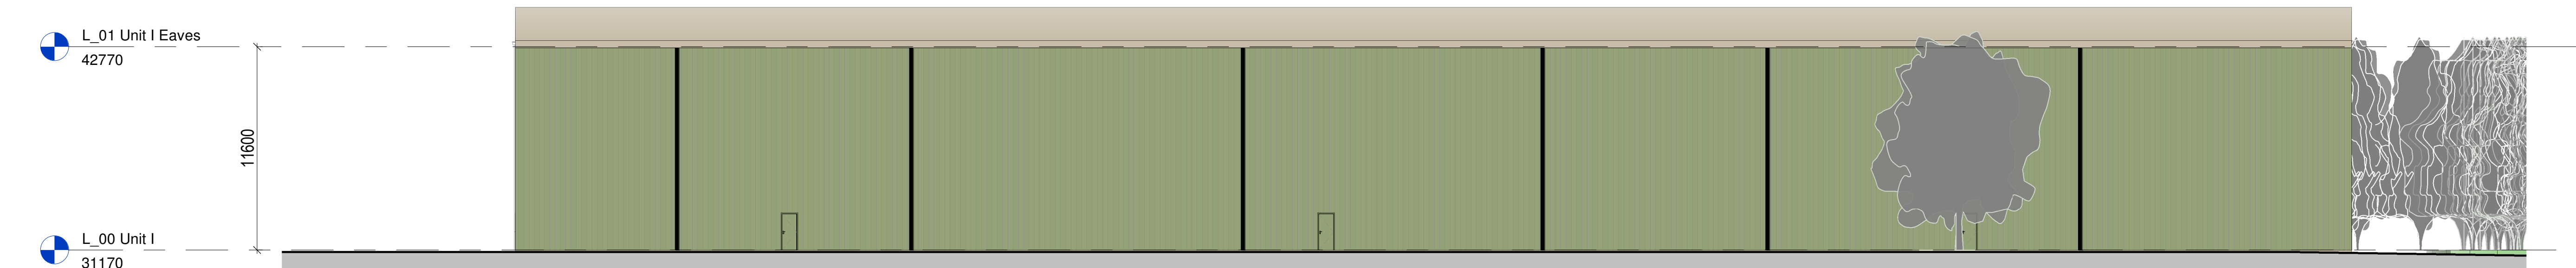

2 Unit I - Existing North West Elevation  
1 : 200



3 Unit I - Existing South West Elevation  
1 : 200

0m 4m 8m 12m 16m 20m

1:200 @ A1 1:400 @ A3

|     |  
|-----|--|----------|----------------------|--|----|-----|--|--|--|---|--|-----------------|-------------|---------------------------------------------------------------------------------------|--|-------------------------------------------|--------|---------------------|-----------------|-----------------|------------|
| Rev |  | Date     | Version Description  |  | Dm | Chk |  |  |  | SAFETY, HEALTH AND ENVIRONMENTAL INFORMATION   |  | Contractor Logo | Client Logo |  |  | Client                                    | FI-REM |                     | Drawing Details |                 | North      |
| 1   |  | 09/02/23 | Draft Planning Issue |  | LP | FA  |  |  |  | In addition to the hazards/risks normally associated with the types of work detailed on this drawing, refer to Designers Risk Assessment, note the following : |  |                 |             |                                                                                       |  | Project Name                              |        | Drawing Status      |                 | DMWR Job No.    |            |
|     |  |          |                      |  |    |     |  |  |  | It is assumed that all works will be carried out by a competent contractor working, where appropriate, to an approved method statement                         |  |                 |             |                                                                                       |  | F Lloyd, Wrexham<br>Bridge Rd S, LL13 9SQ |        | PLANNING            |                 | 3850            |            |
|     |  |          |                      |  |    |     |  |  |  | Use Dimensions - DO NOT SCALE   |  |                 |             |                                                                                       |  | Drawing Title                             |        | Drawn By            | Drawn Date      | Checked By      | Scale @ A1 |
|     |  |          |                      |  |    |     |  |  |  | Contractors Must Verify All Dimensions On Site Before Starting Work                                                                                            |  |                 |             |                                                                                       |  | Unit I - Existing Elevations              |        | LP                  | 02/02/23        | FA              | 1 : 200    |
|     |  |          |                      |  |    |     |  |  |  | This Drawing Is Copyright   |  |                 |             |                                                                                       |  |                                           |        | Drawing Number      |                 | Status Revision |            |
|     |  |          |                      |  |    |     |  |  |  |   |  |                 |             |                                                                                       |  |                                           |        | 3850-DMWR-DR-A-0030 |                 | /               |            |