


GENERAL NOTE:
1. UNDER NO CIRCUMSTANCES SHOULD DIMENSIONS BE SCALED FROM THIS DRAWING IF IN DOUBT ASK.
2. THE DRAWINGS ARE TO BE READ IN CONJUNCTION WITH ALL OTHER RELEVANT DRAWINGS/SPECIFICATION. ANY DISCREPANCIES, ERRORS OR OMISSIONS TO BE BROUGHT TO THE ATTENTION OF 'd2 architects'.
3. ALL DIMENSIONS ARE TO BE CHECKED PRIOR TO COMMENCEMENT.
4. THIS DRAWING IS THE PROPERTY OF 'd2 architects' AND MUST NOT BE COPIED OR REPRODUCED EITHER IN WHOLE OR IN PART WITHOUT WRITTEN PERMISSION.

Rev: X First Issue 13.04.21
A Bld Regs 25.11.21
B Annotation Added 09.02.23

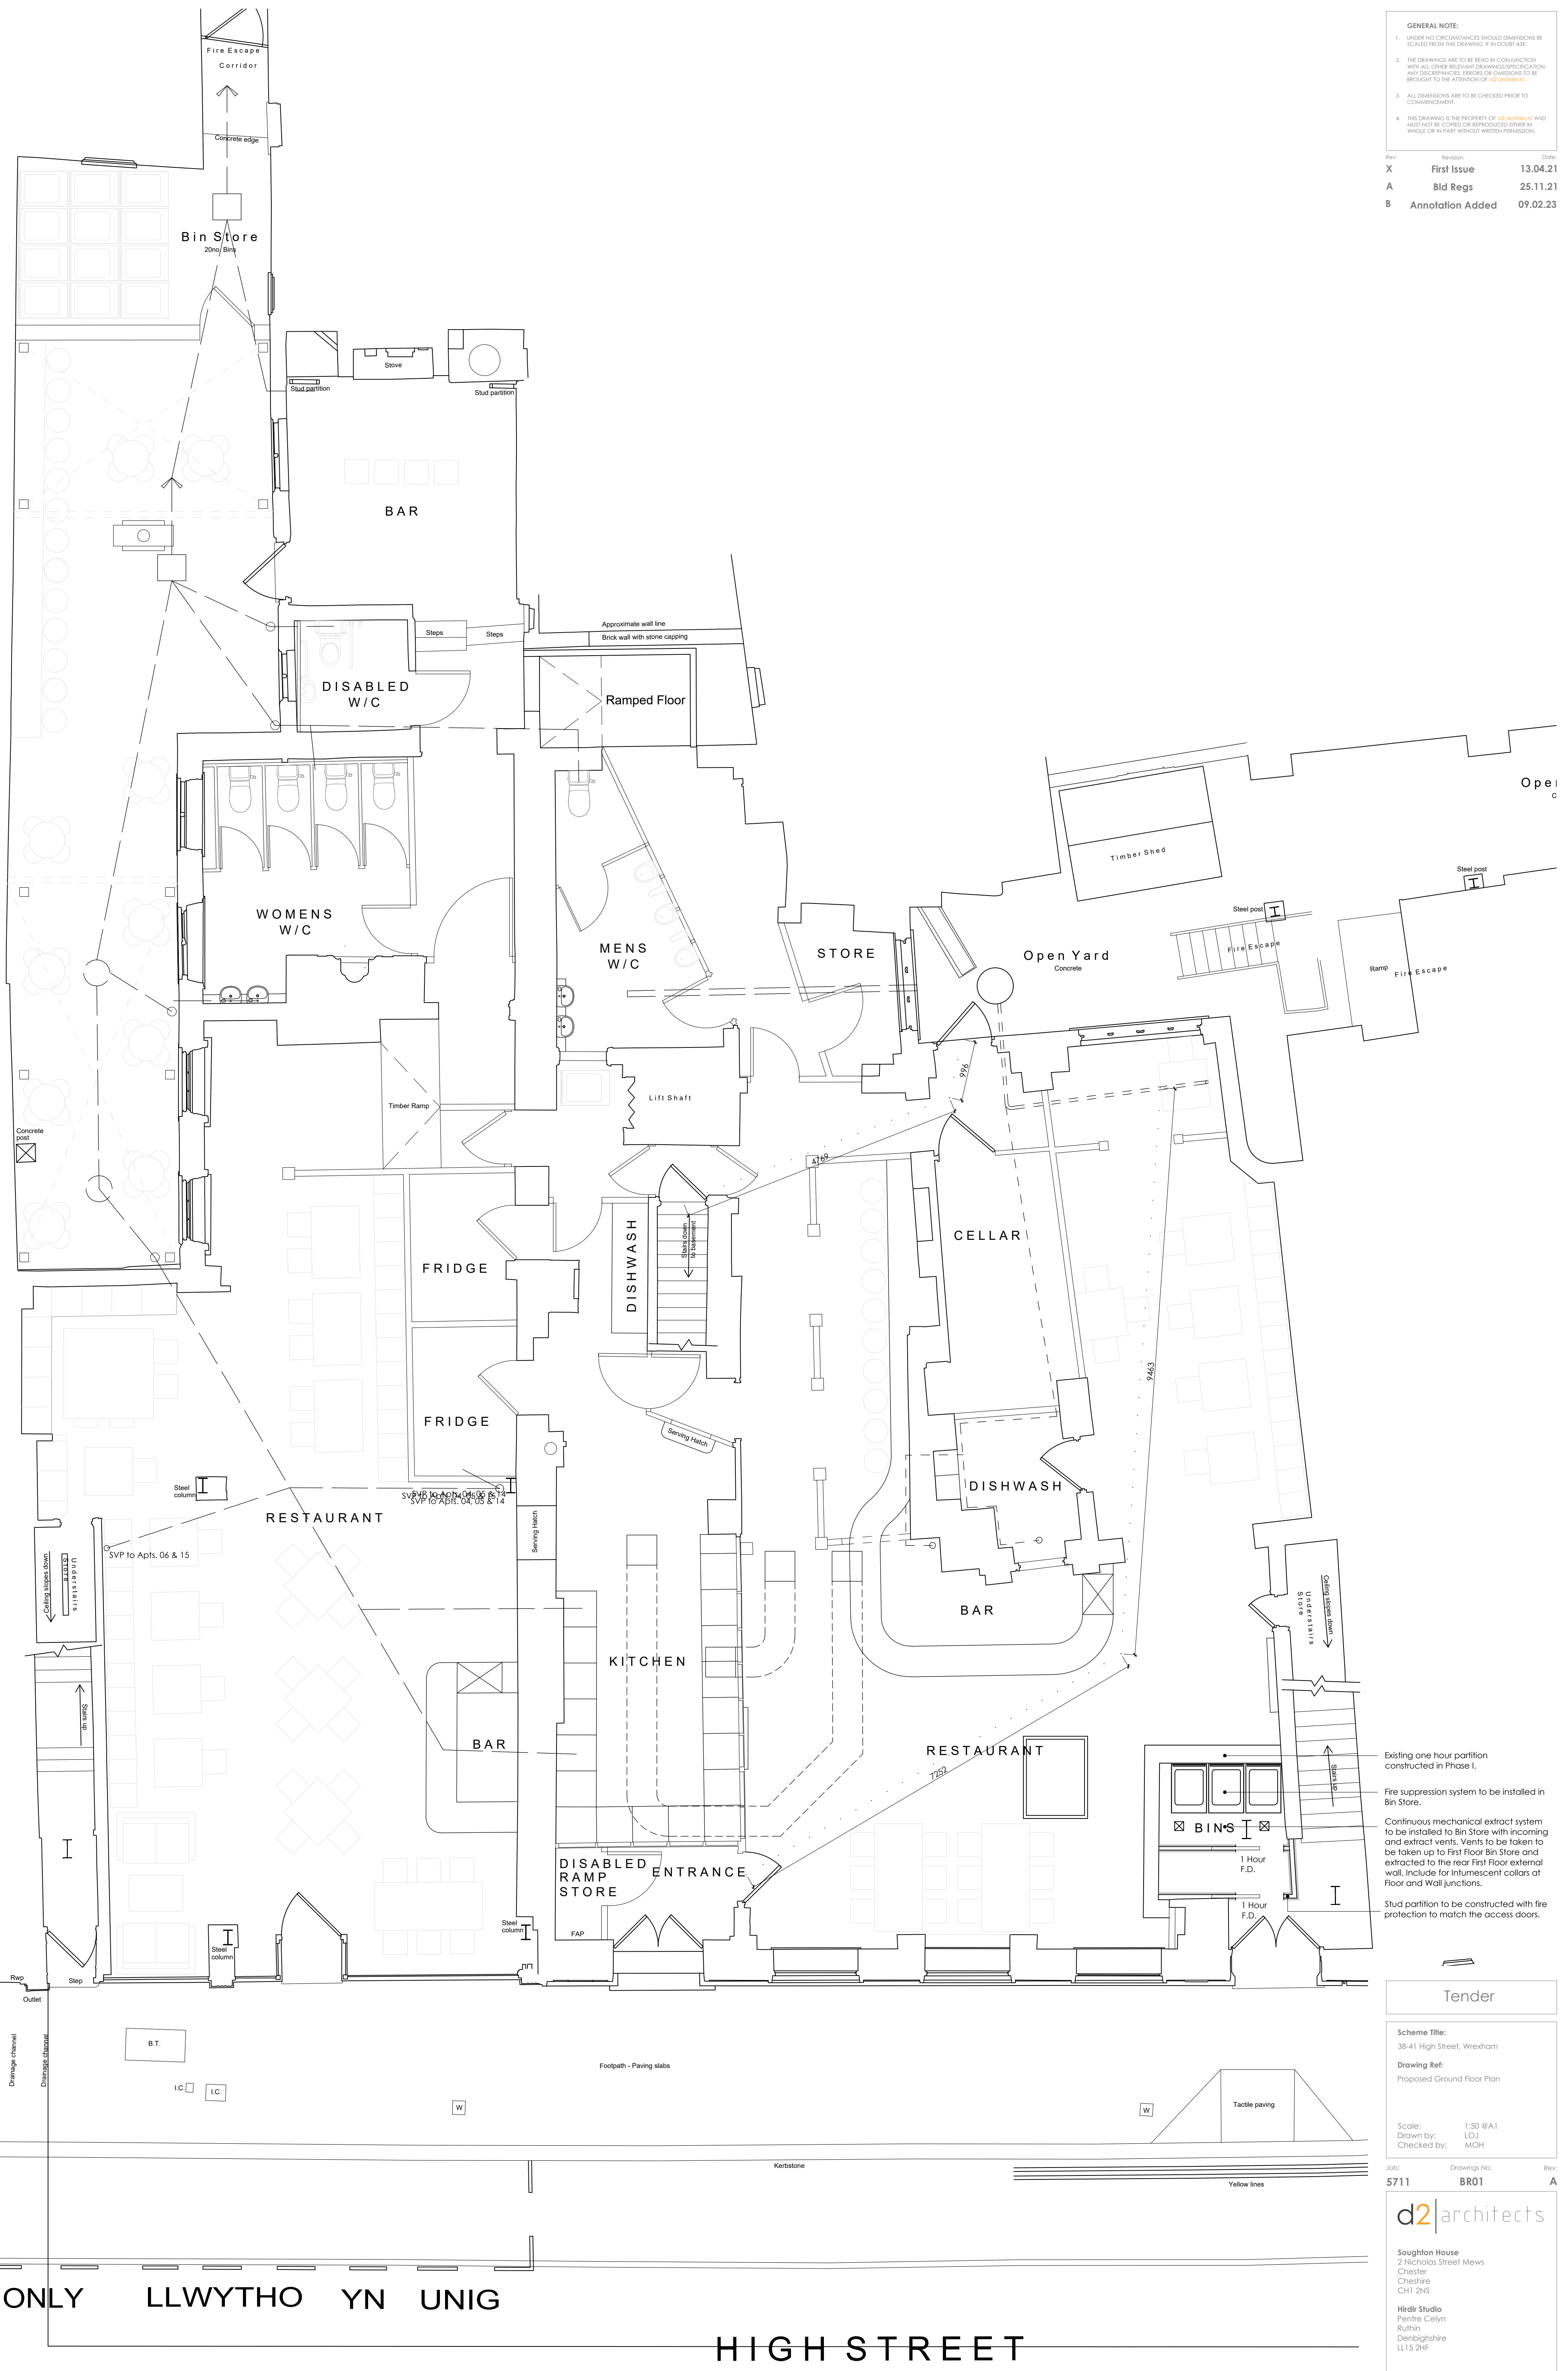

Existing one hour partition constructed in Phase 1.
Fire suppression system to be installed in Bin Store.
Continuous mechanical extract system to be installed to Bin Store with incoming and extract vents. Vents to be taken to be taken up to First Floor Bin Store and extracted to the rear First Floor external wall. Include for intumescent collars at floor and wall junctions.
Stud partition to be constructed with fire protection to match the access doors.

Tender

Scheme Title:
38-41 High Street, Wrexham

Drawing Ref:
Proposed Ground Floor Plan

Scale: 1:50 @A1
Drawn by: LOJ
Checked by: MCH

Job: 5711 Drawings No: BR01 Rev: A

d2architects

Soughton House
2 Nicholas Street Mews
Chester
Cheshire
CH1 2NS

Hidi Studio
Penre Celyn
Ruthin
Denbighshire
LL15 2HP

T: 01244 326 347
E: admin@d2architects.co.uk
W: www.d2architects.co.uk