
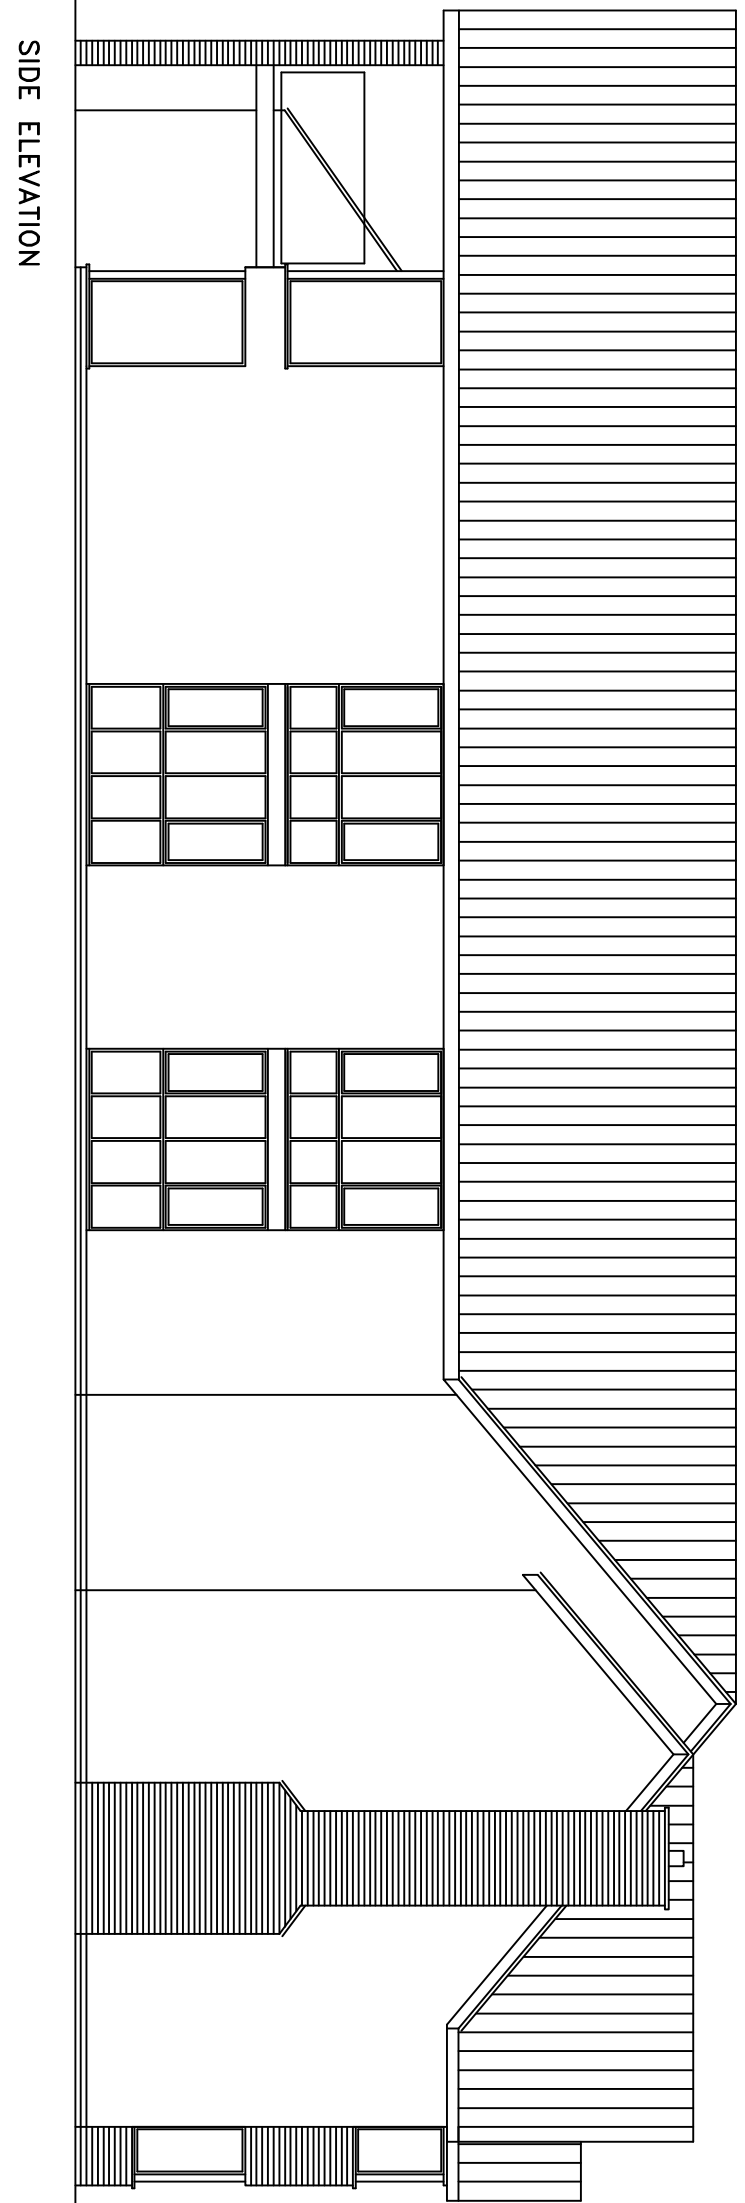
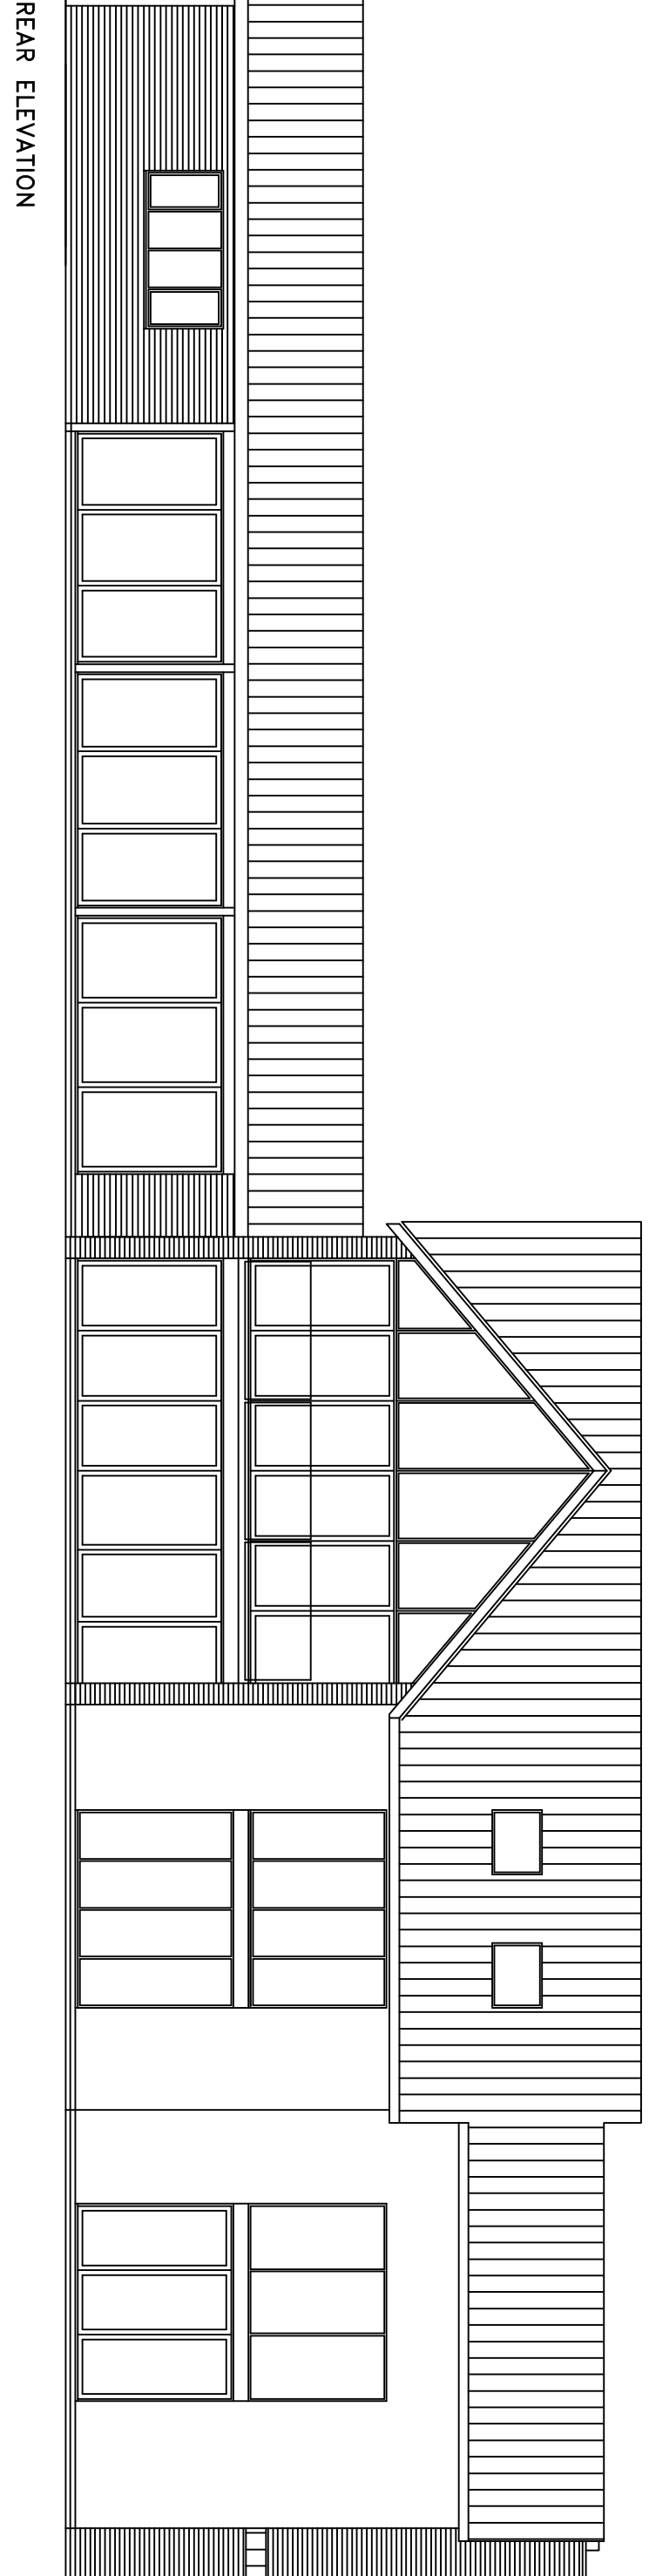
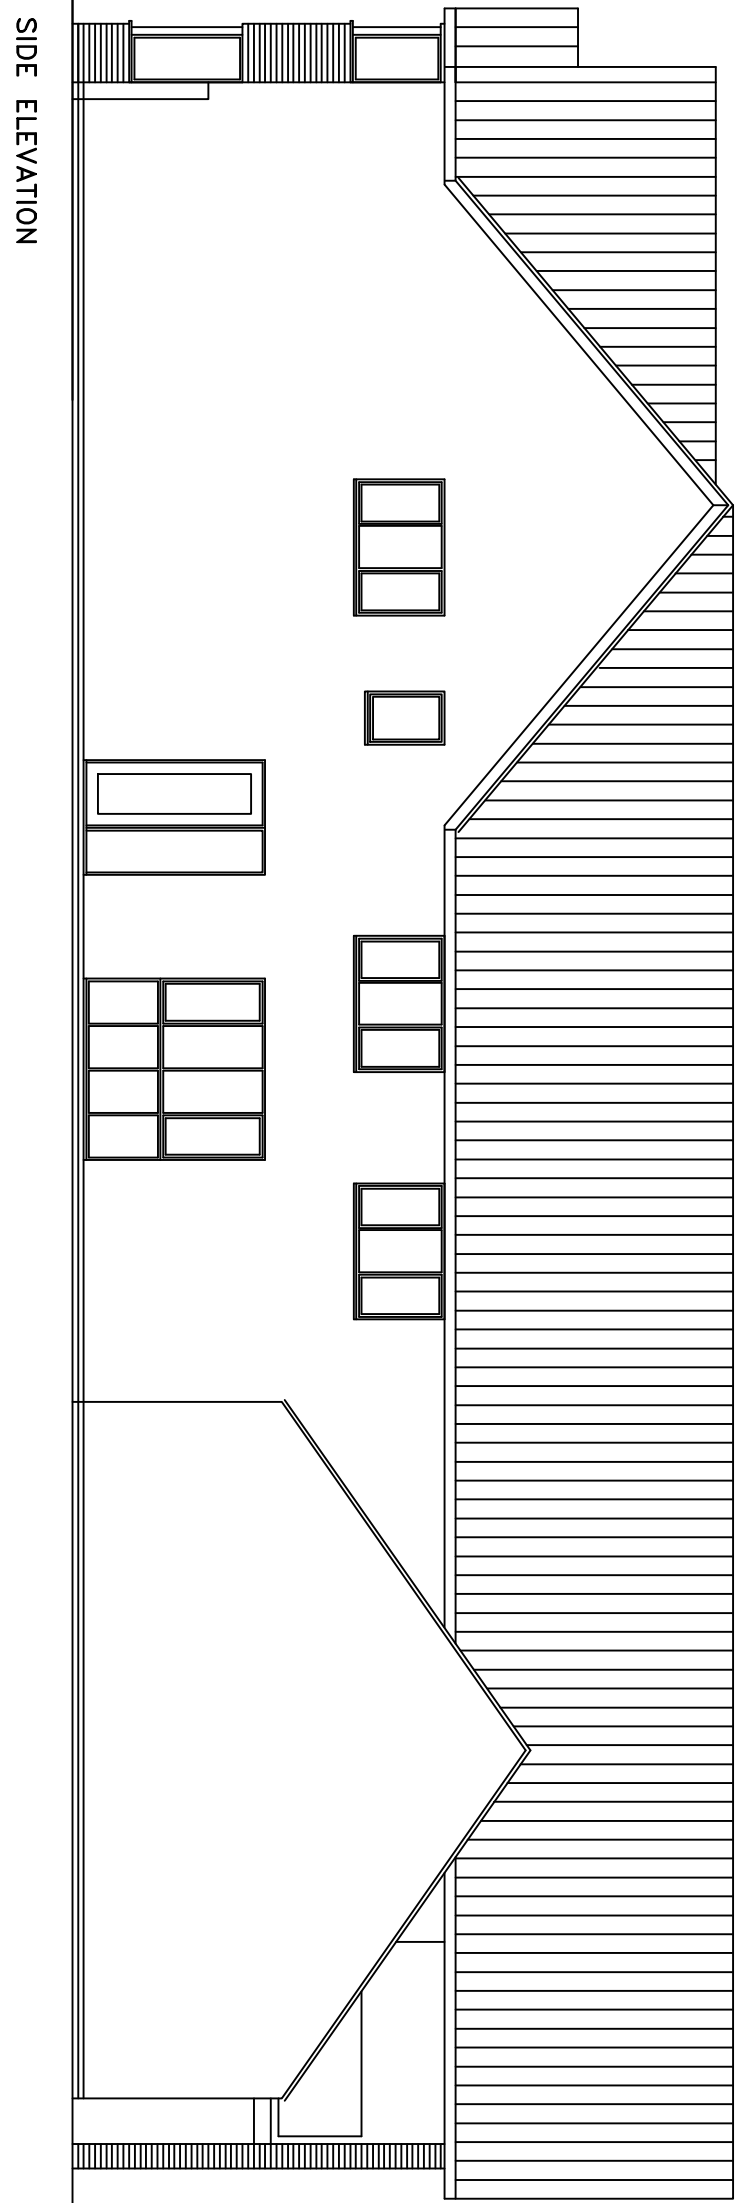
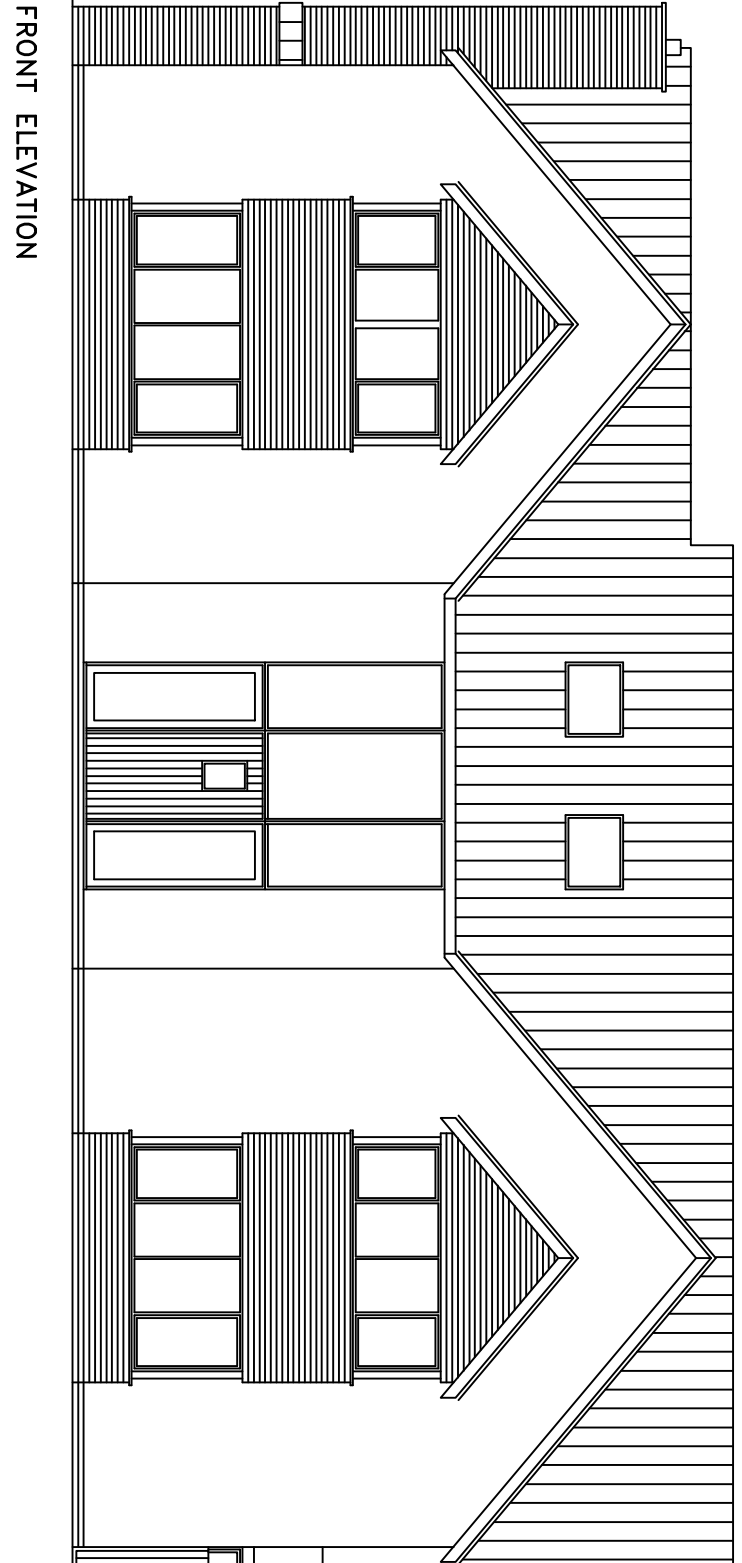


The content of this drawing is subject to the provision of the Copyright Act 1988. It is to be used for the purpose for which it was created and no other use without the written permission of the Architect. Any reproduction, adaptation, distribution, or other use of this drawing without the written permission of the Architect is prohibited. The Architect shall not be liable for any loss or damage, whether direct or indirect, arising from the use of this drawing. The Architect shall not be responsible for any error or omission in this drawing. The Architect shall not be responsible for any delay or interruption in the progress of the work. The Architect shall not be responsible for any cost or expense incurred by the client in connection with the work. The Architect shall not be responsible for any liability or obligation incurred by the client in connection with the work. The Architect shall not be responsible for any loss or damage, whether direct or indirect, arising from the use of this drawing. The Architect shall not be responsible for any error or omission in this drawing. The Architect shall not be responsible for any delay or interruption in the progress of the work. The Architect shall not be responsible for any cost or expense incurred by the client in connection with the work. The Architect shall not be responsible for any liability or obligation incurred by the client in connection with the work.

NOTES:

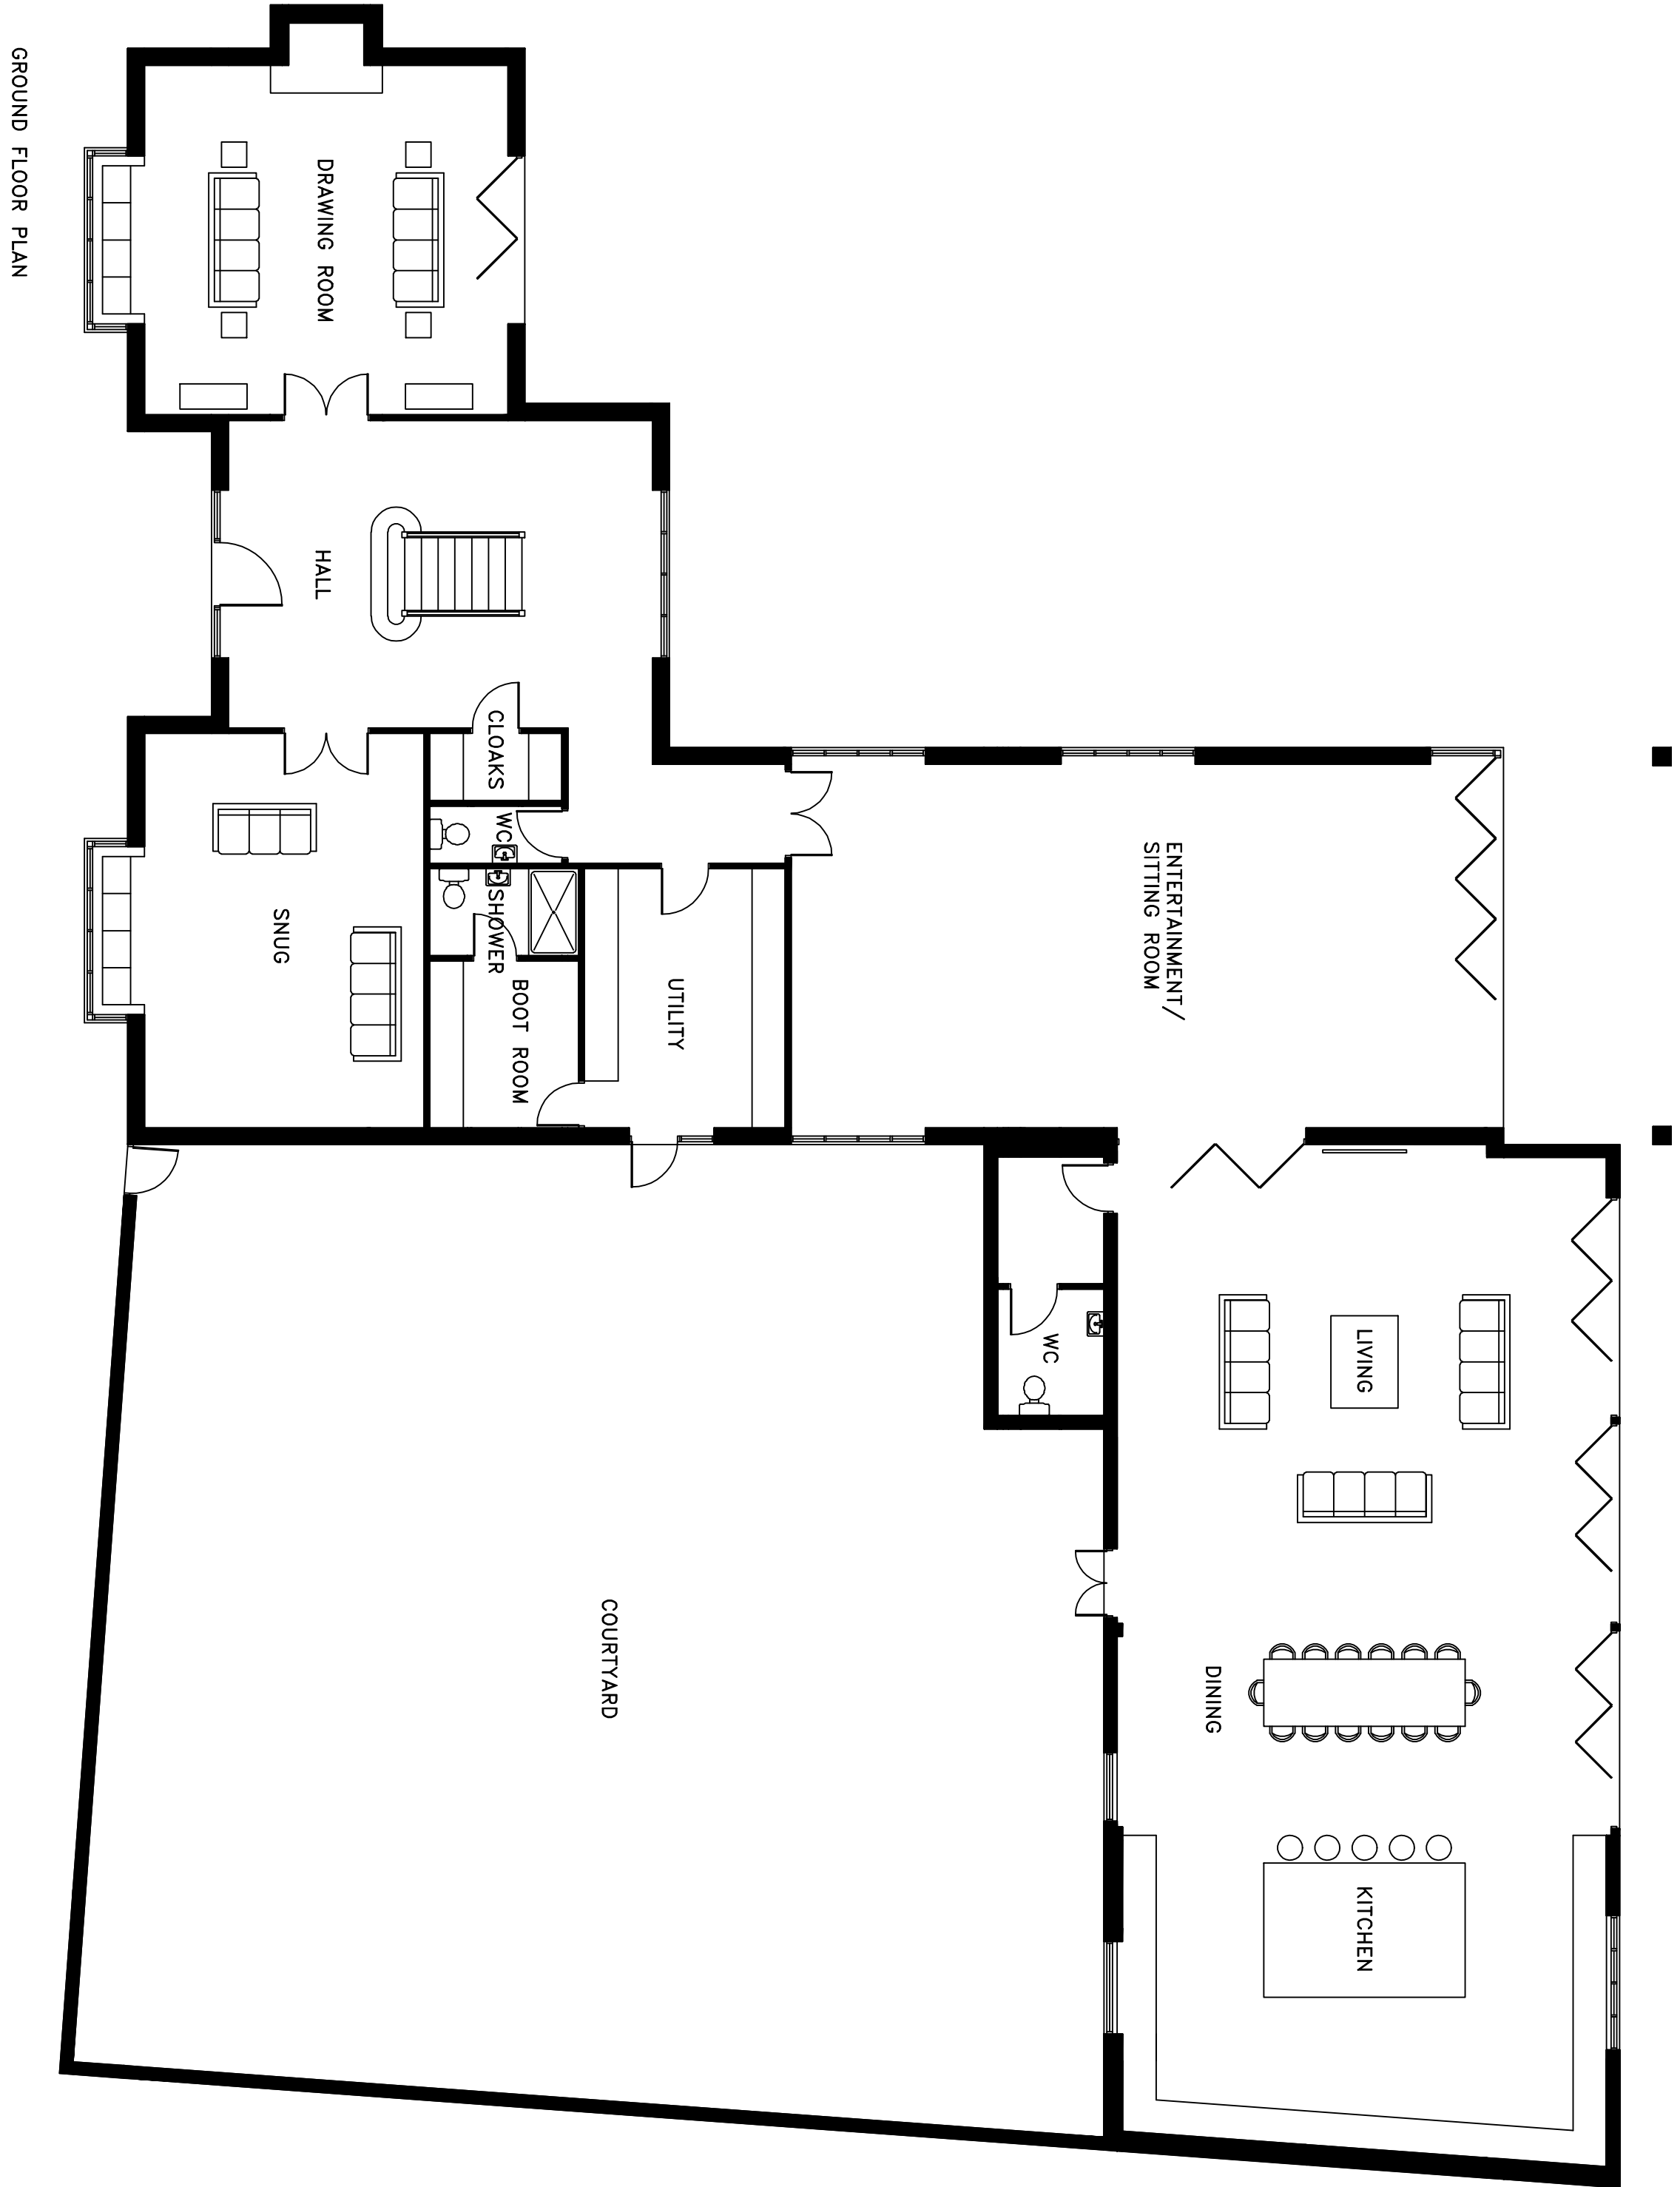

WORKS ATTACHED		DATE	REV
DESCRIPTION		28.03.20	A
ARCHITECTURE AND DESIGN			
ARCHITECT: BRITAIN LANE, BRISTOL, CHESHIRE, CH4 0XK			
E. MAIL: info@architectanddesign.co.uk			
CLIENT: BRIDGEMAN HALL ESTATES LIMITED			
JOB TITLE: GORSE FARM, WORTHENBURY.			
DRAWING TITLE: PROPOSED FLOOR PLANS AND ELEVATIONS			
DATE:	MAR 22	DRAWN BY:	JP
SCALE:	1:100		
DWG NO.	F1705	DRAWING NUMBER	02
		REV	A