



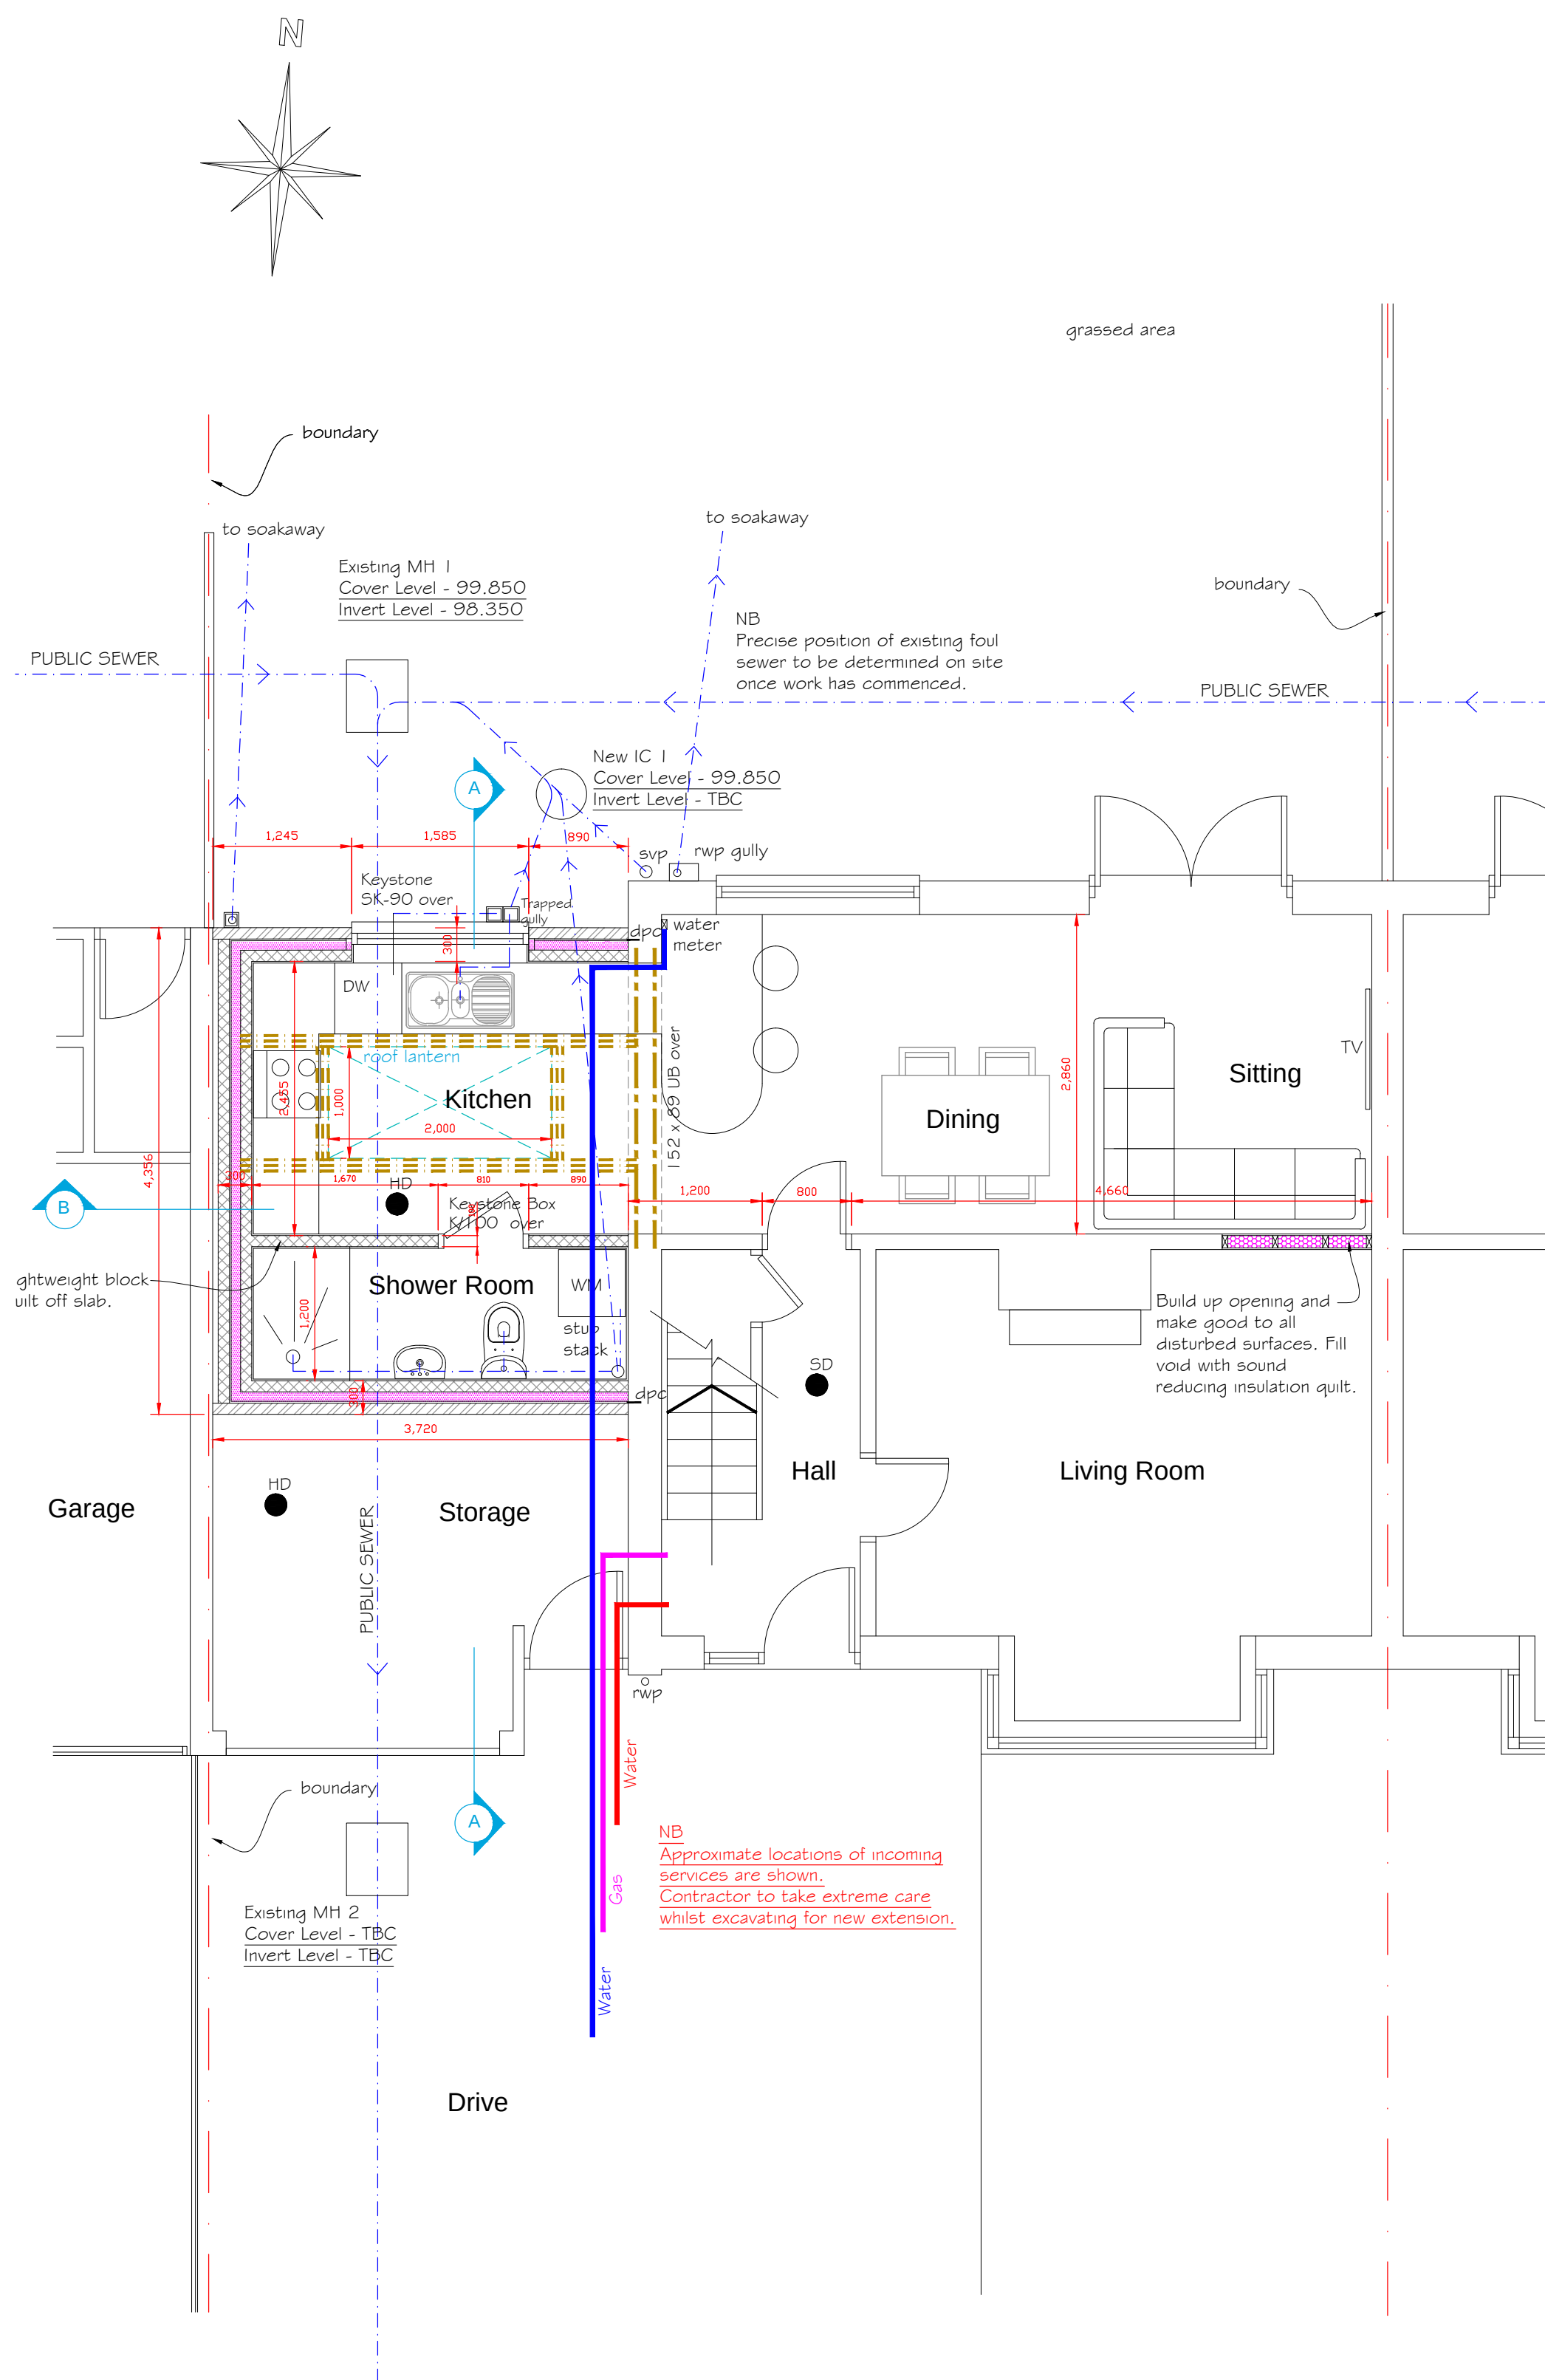

Proposed Front Elevation

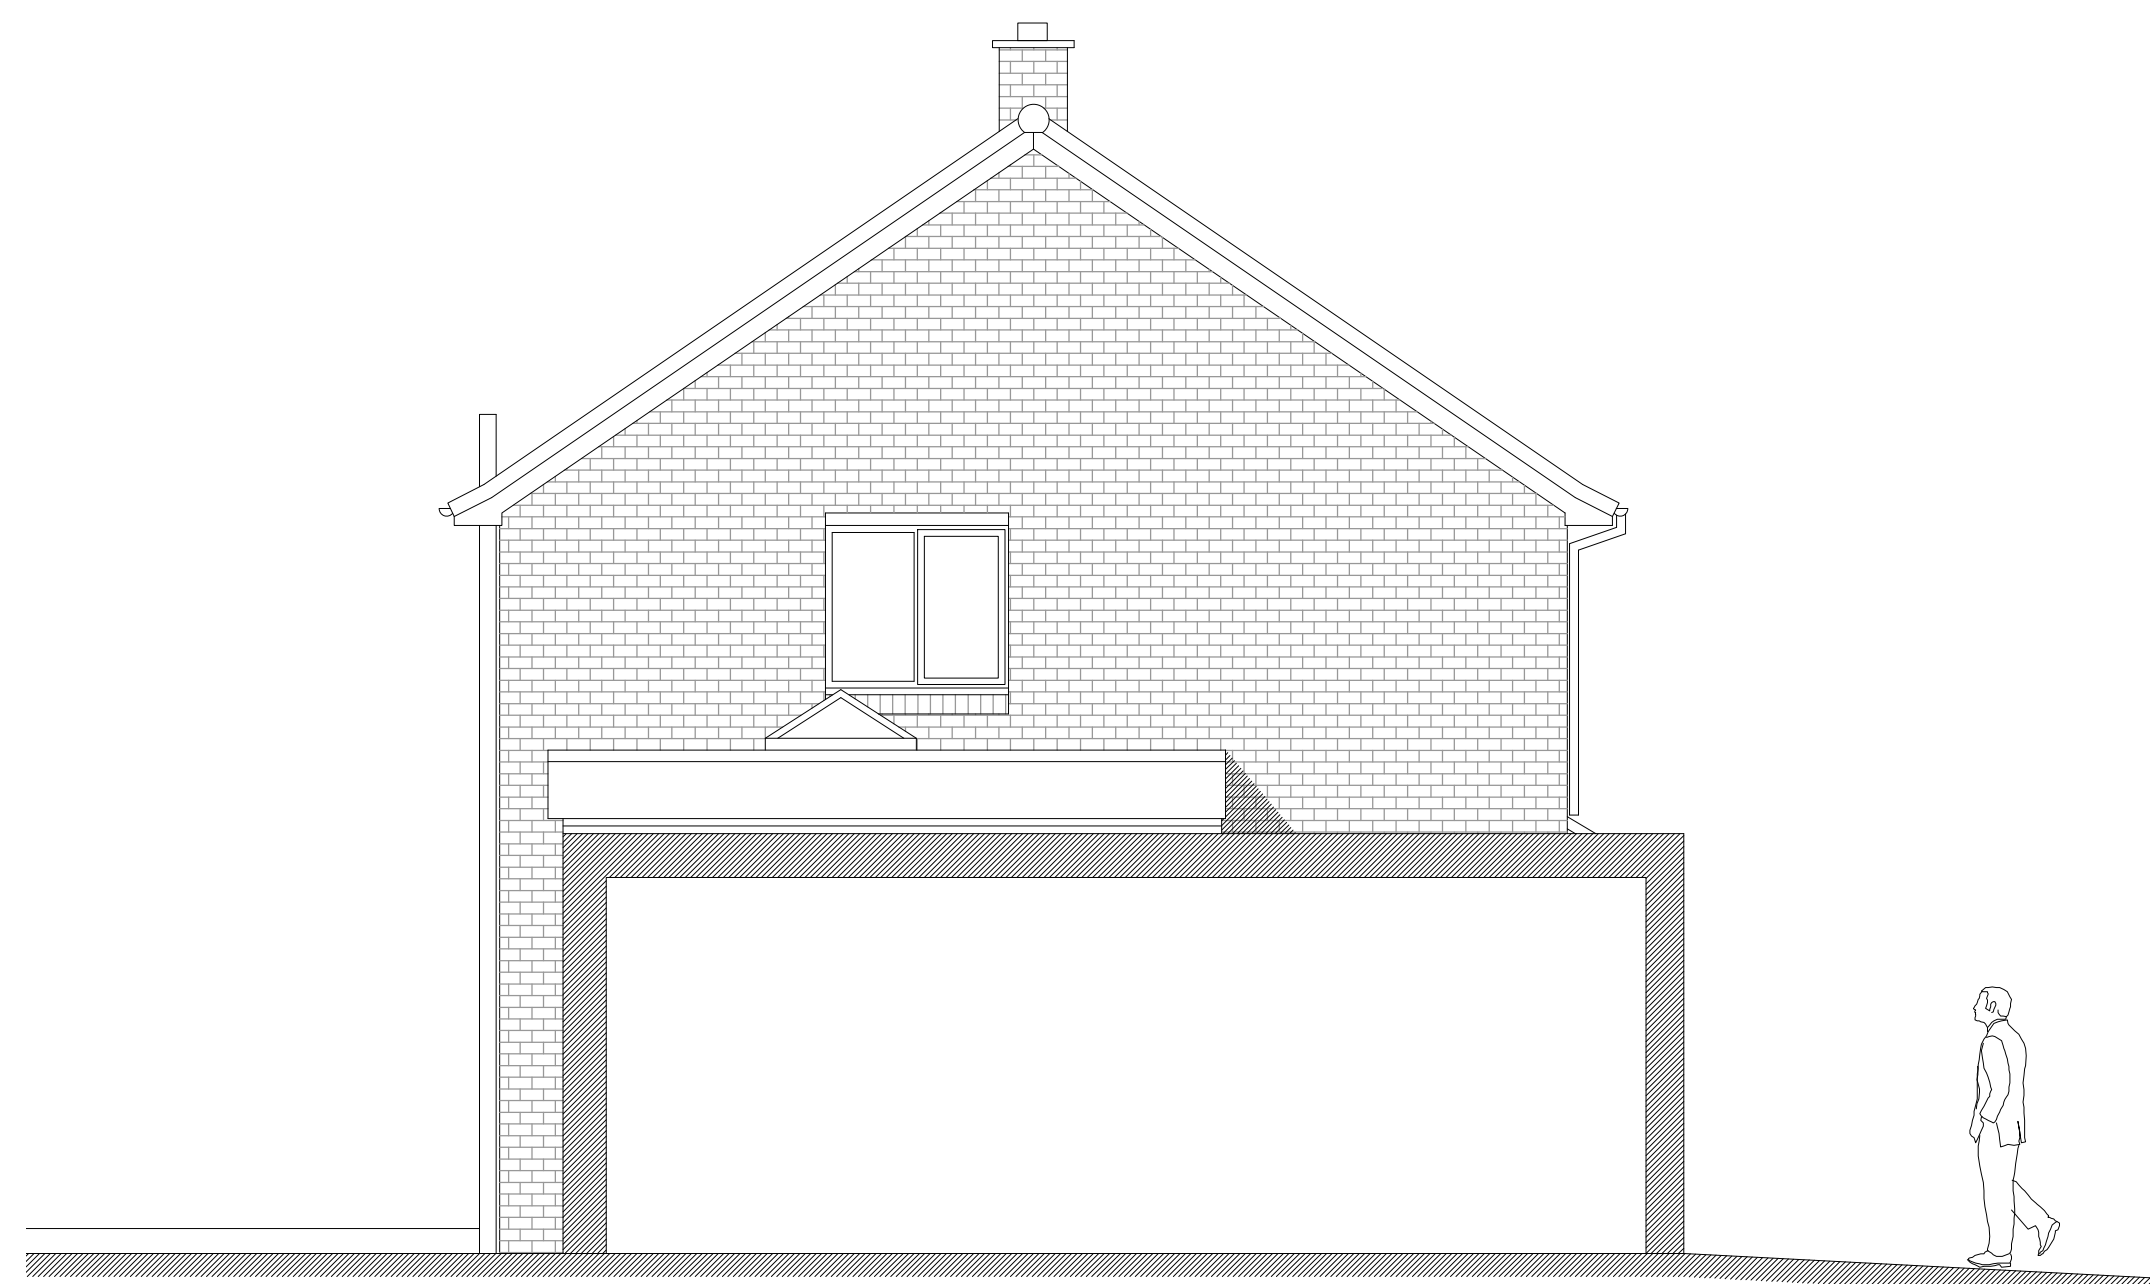

Proposed Side Elevation



Proposed Rear Elevation



|   |                |                                                    |          |            |
|---|----------------|----------------------------------------------------|----------|------------|
| <br>CULLIS-ARCHITECTURAL-DESIGN<br>25 Sunningdale Close<br>Wrexham<br>North Wales<br>LL13 9QU<br>T 01978 264376<br>M 07791 480768<br>E ajones540@btinternet.com | Client         | Mr. & Mrs. Morton.                                 |          |            |
|   | Drawing Title: | Proposed Plans & Elevations.                       |          |            |
|   | Job Title:     | Proposed Alterations to 24 Ffordd Jarvis, Wrexham. |          |            |
|   | Date:          | Feb 2023.                                          | Scale:   | 1:50 at A1 |
|   | Rev:           |                                                    | Draw No: | 02         |