




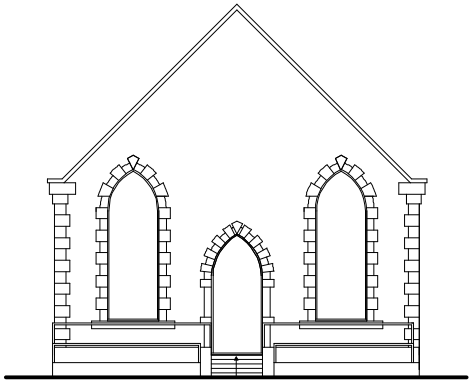


Front Elevation 1:200

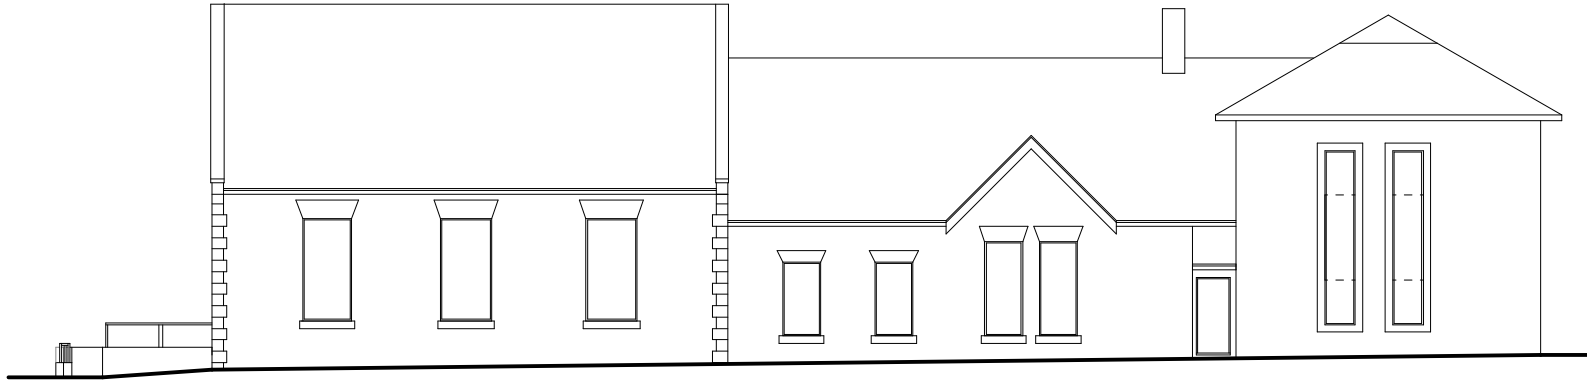

Side Elevation 1:200

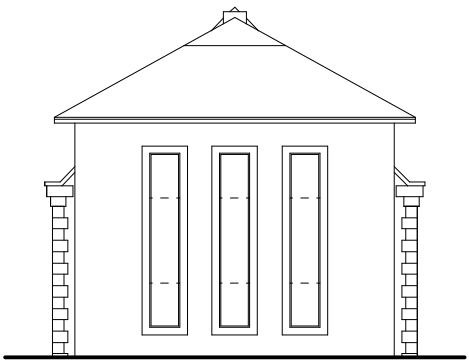

Rear Elevation 1:200

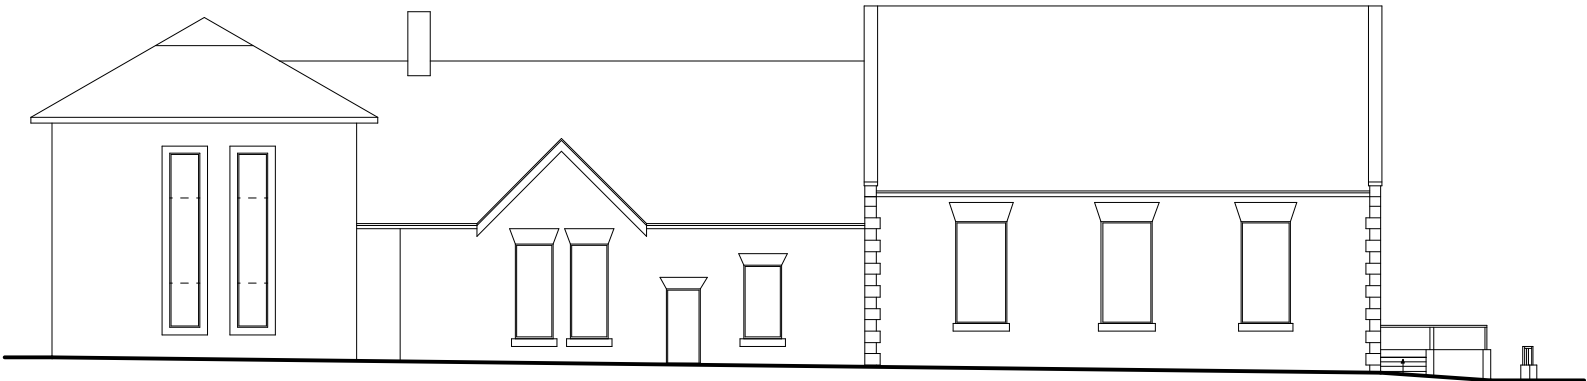

Side Elevation 1:200

Rev	Date	Detail	Initial

Project:
Proposed Alterations to,
Black Park Chapel Trust,
Black Park, Halton,
Chirk, LL14 5BB

Title: Existing Elevations	Scale: (A2) 1:200
-------------------------------	----------------------



Drawn By: A.Valentine	Date: Mar 2023
--------------------------	-------------------

Drawing No: D140/001	Sheet: 2 of 2
-------------------------	------------------





Office 3K4,
Redwither Business Tower,
Wrexham. LL13 9XT
Tel: 01978 356500
www.blueprintarchitectural.com
© copyright all rights reserved

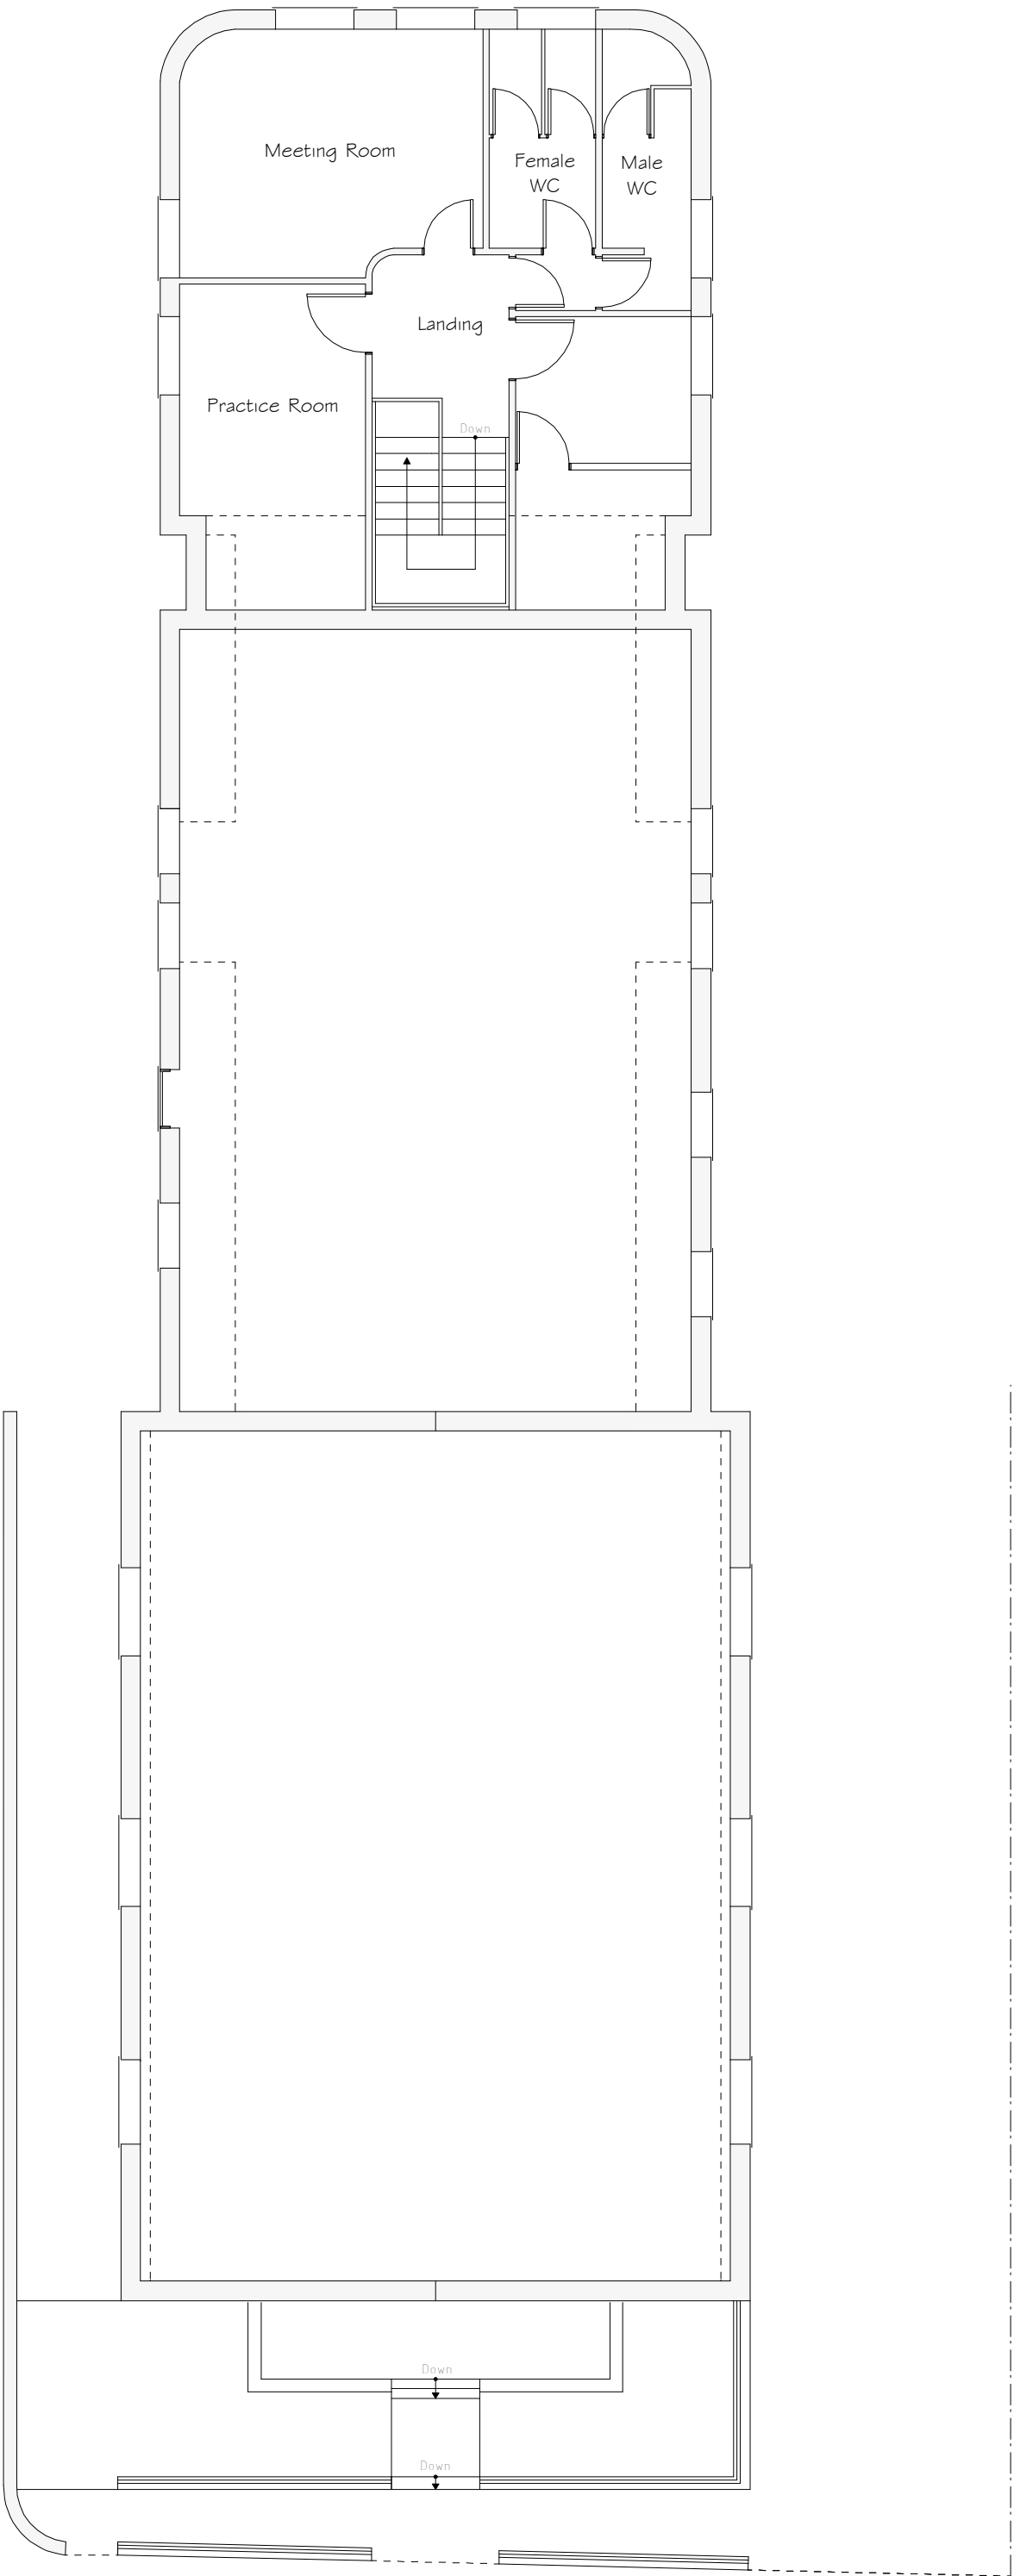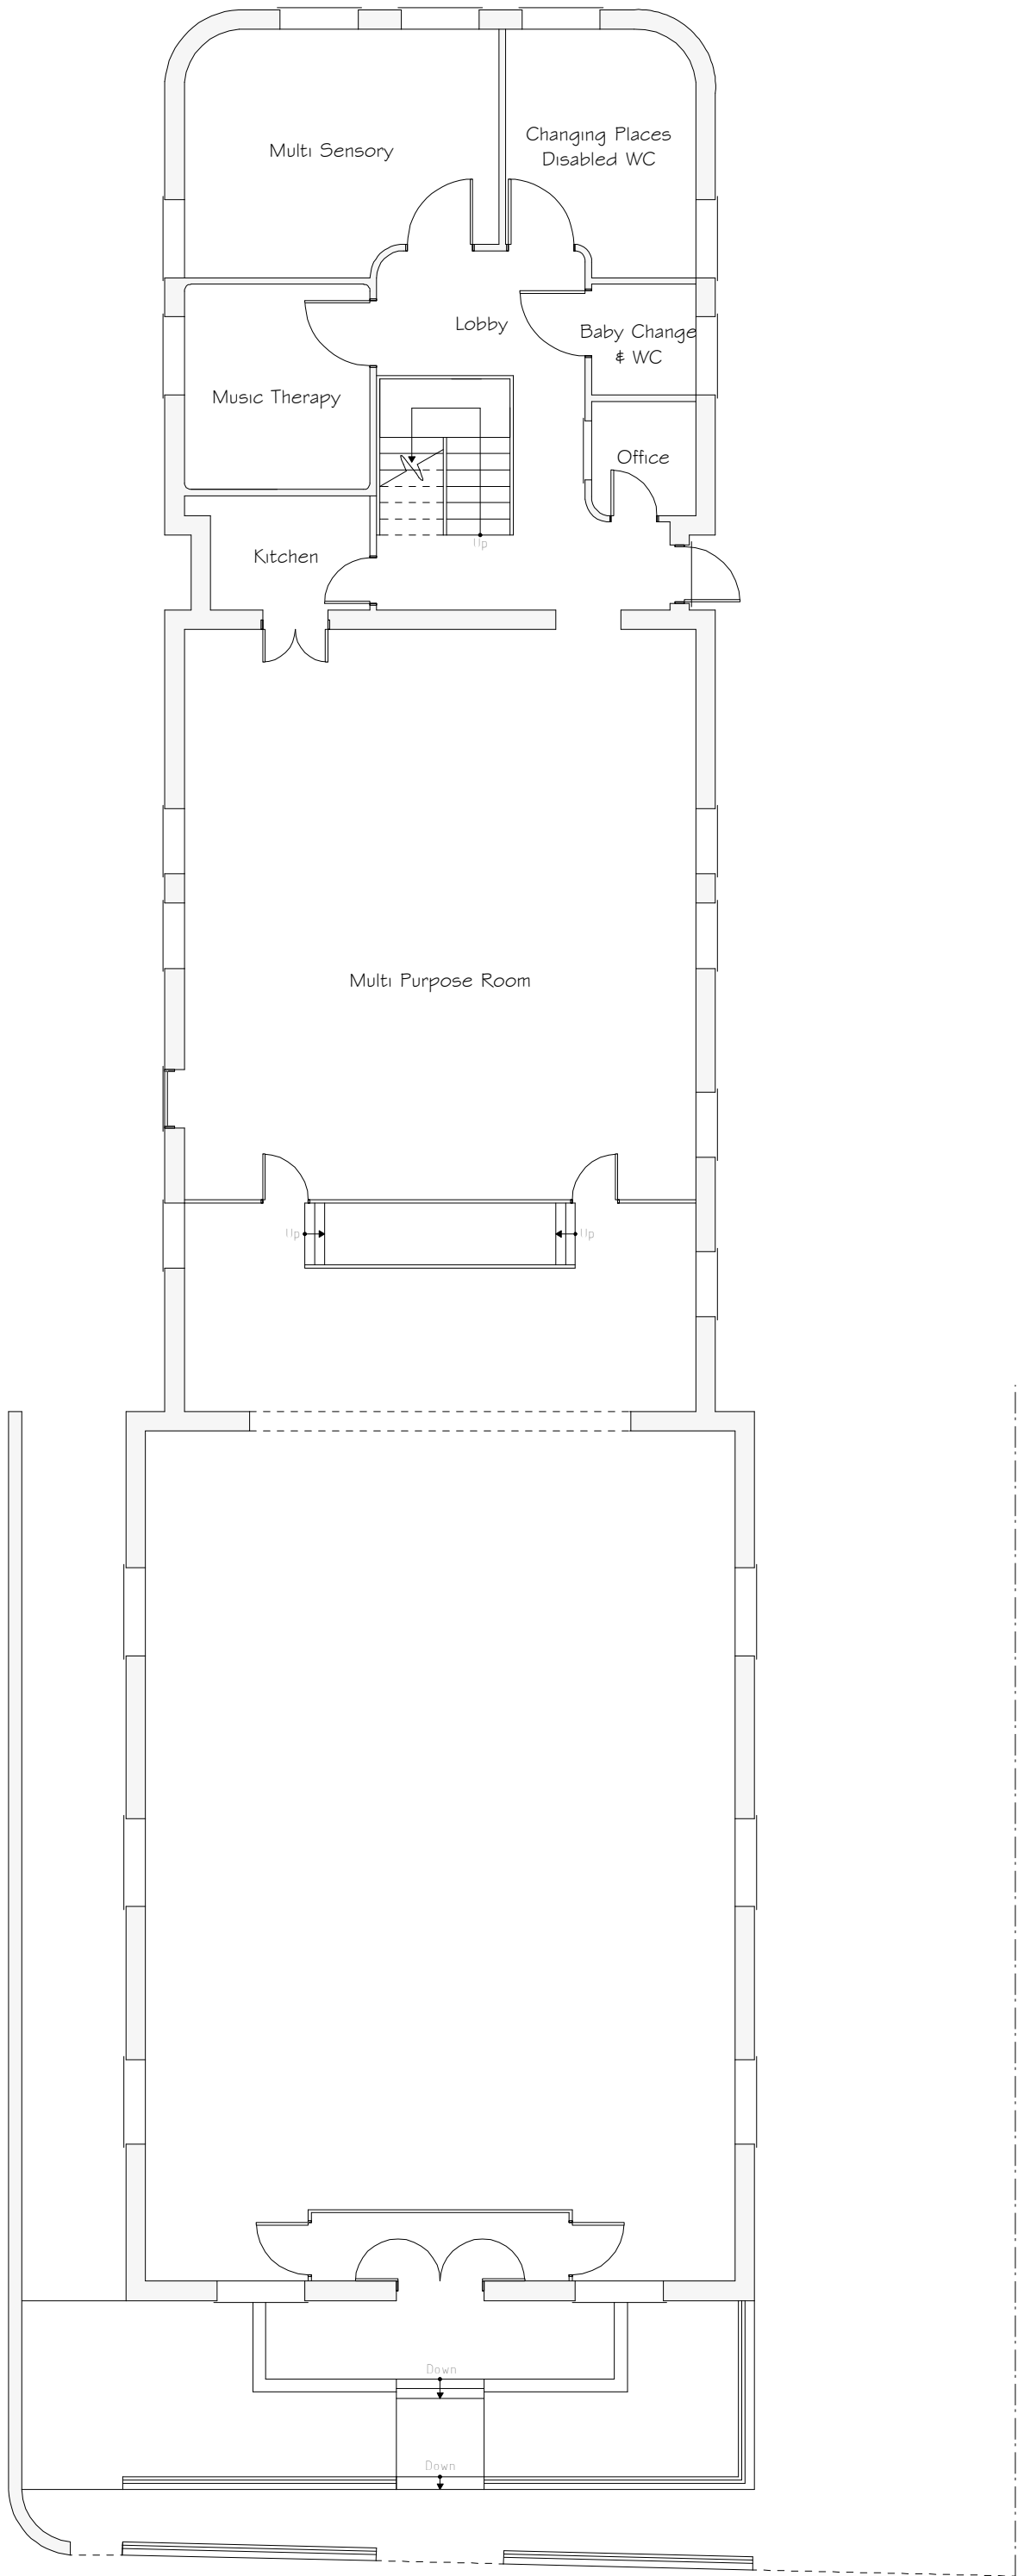

2x 4 bedhouses

1 x 2 storey at the bck and
bungalow at ground floor

this is a realistic expection of what you could do

windows to church part to the right hand side and not alot of land to the left

all elevations

Rev	Date	Detail	Initial

Project: Proposed Alterations to, Black Park Chapel Trust, Black Park, Halton, Chirk, LL14 5BB	
Title: Existing Floor Plans	Scale: (A2) 1:100
Drawn By: A.Valentine	Date: Mar 2023
Drawing No: D140/001	Sheet: 1 of 2



Office 3K4,
Redwither Business Tower,
Wrexham. LL13 9XT
Tel: 01978 356500
www.blueprintarchitectural.com

© copyright all rights reserved