




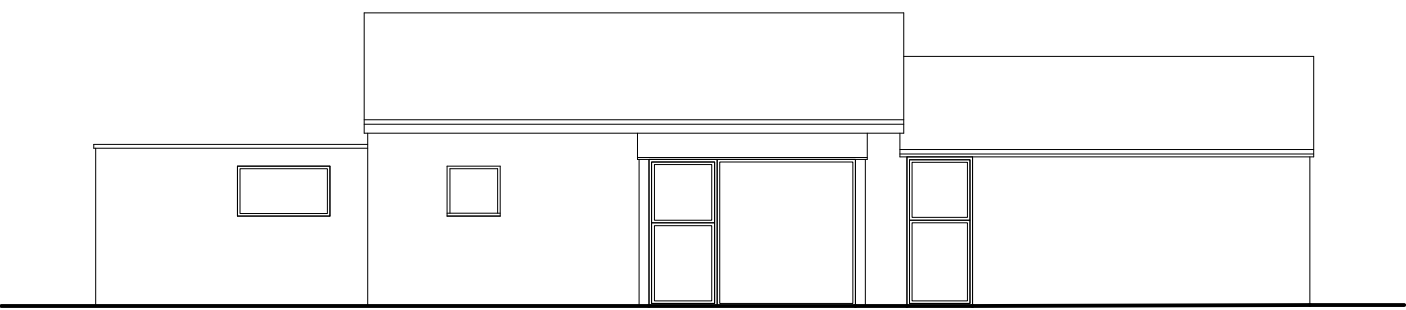


Front Elevation 1:100

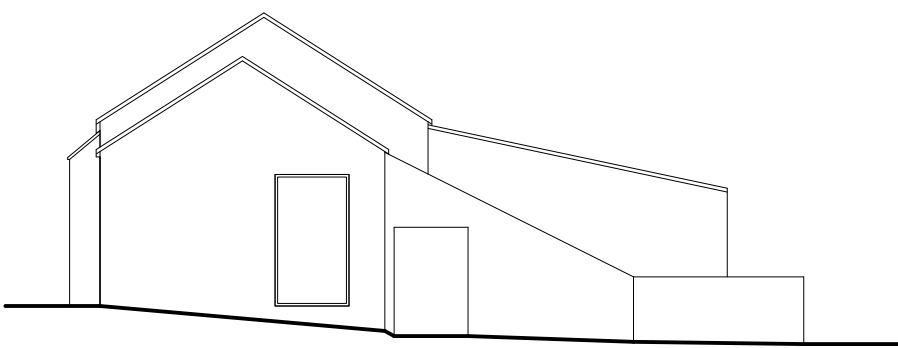


Side Elevation 1:100

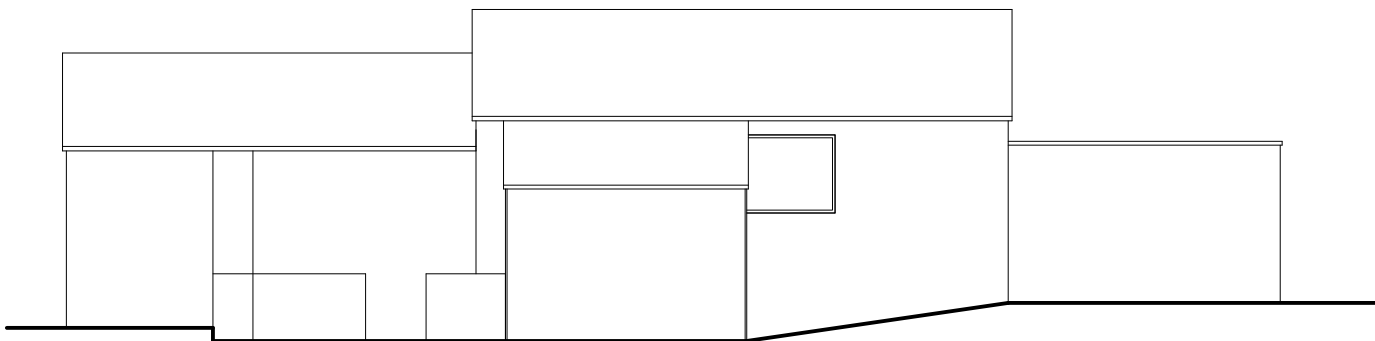

Rear Elevation 1:100

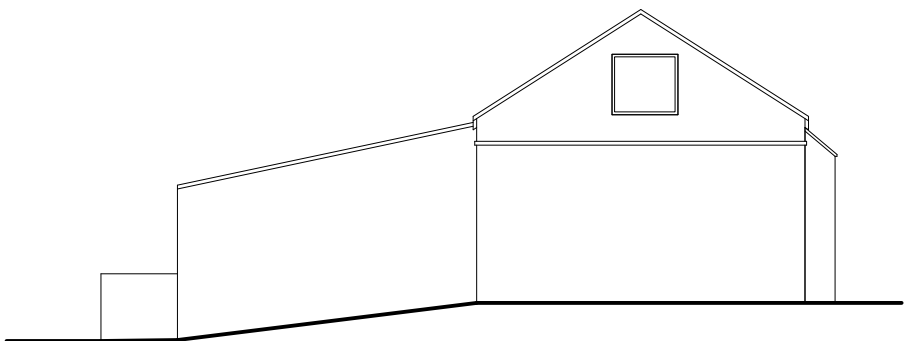

Side Elevation 1:100

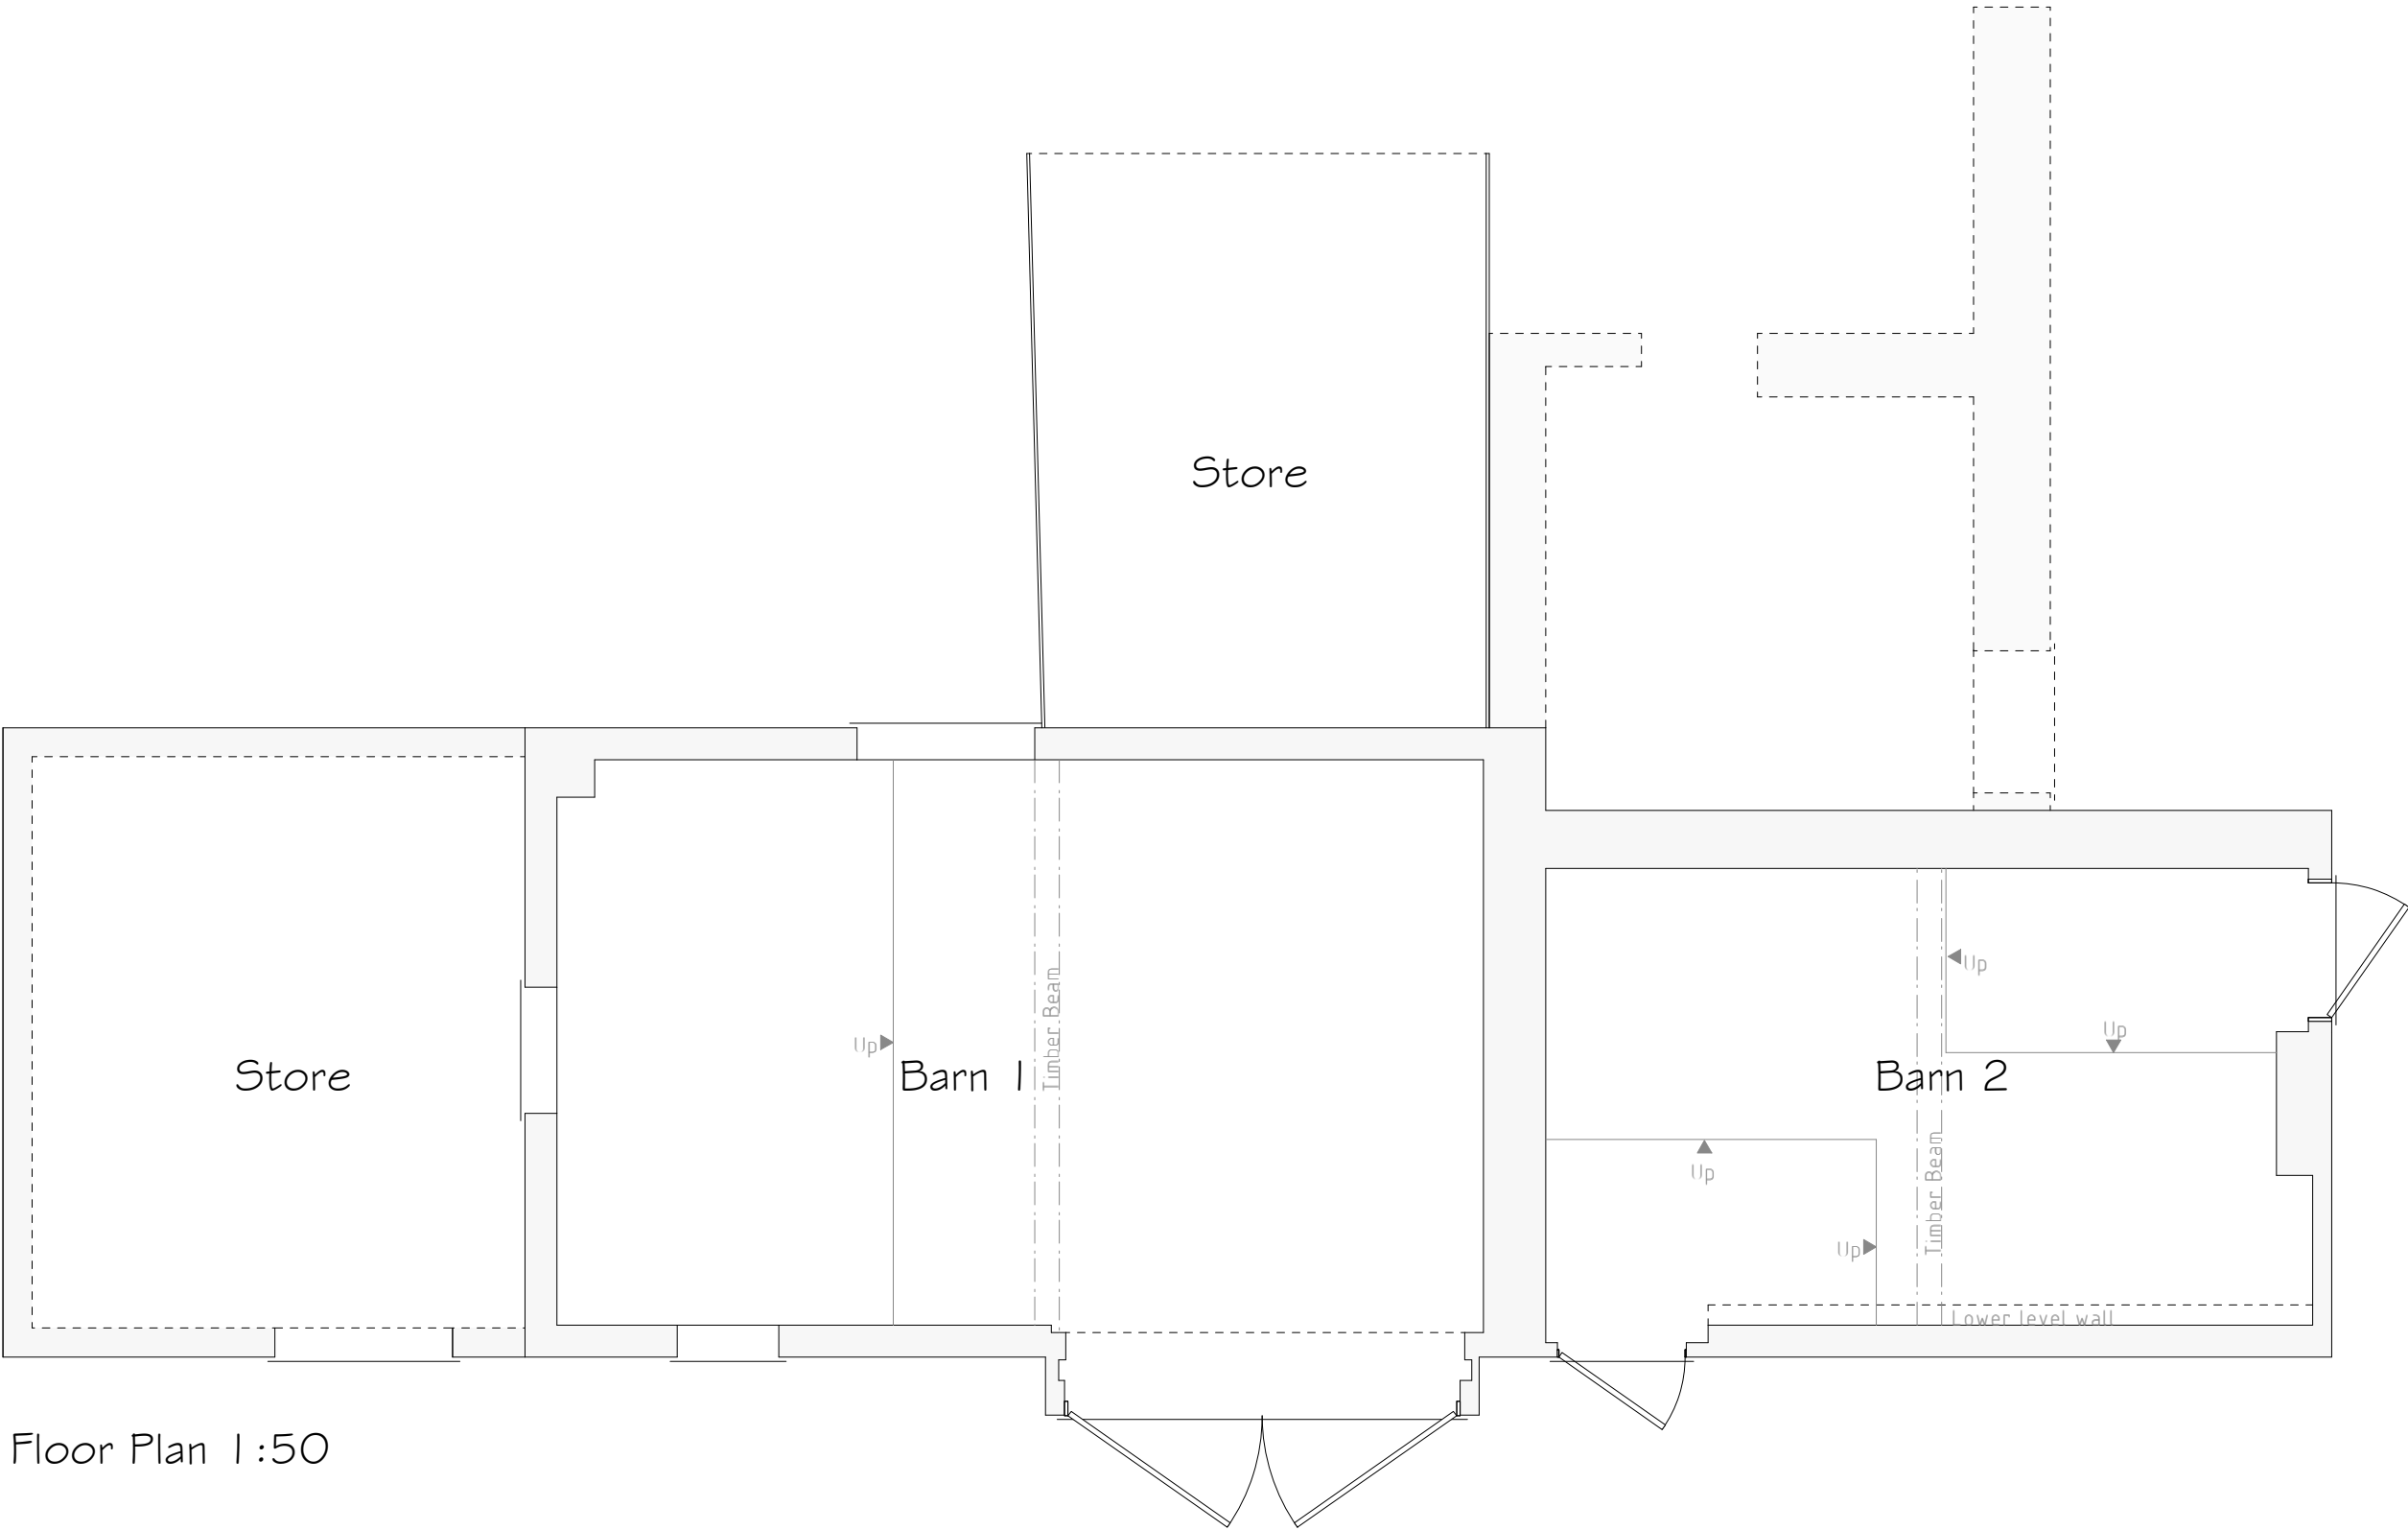

Floor Plan 1:50

Services Key

- ☐ Existing Boiler Position
- ☐ Existing Gas Meter Position
- ☐ Existing Electric Meter Position
- ☐ Existing Fuse Box Position
- ☐ Existing Stopcock Position
- MH Existing Man Hole Position
- ☒ Existing Rain Water Gully (RWG) Position
- ☒ Existing Back Inlet (BIG) Gully Position
- ☐ Existing Soil Vent Pipe (SVP) Position

A	08/23	Store indication	E.M.J
Rev	Date	Detail	Initial

Project:
Proposed Alterations to,
Barn at Hillside,
Erbistock, Wrexham,
LL13 0DW.

Title:	Scale: (A2)
Existing : Barn	1:50 & 1:100

Drawn By:	Date:
E.M.Jackson	May 2023

Drawing No:	Sheet:
W202/001	1 of 1

blueprint
architectural services



Office 3K4,
Redwither Business Tower,
Wrexham. LL13 9XT
Tel: 01978 356500
www.blueprintarchitectural.com

© copyright all rights reserved