



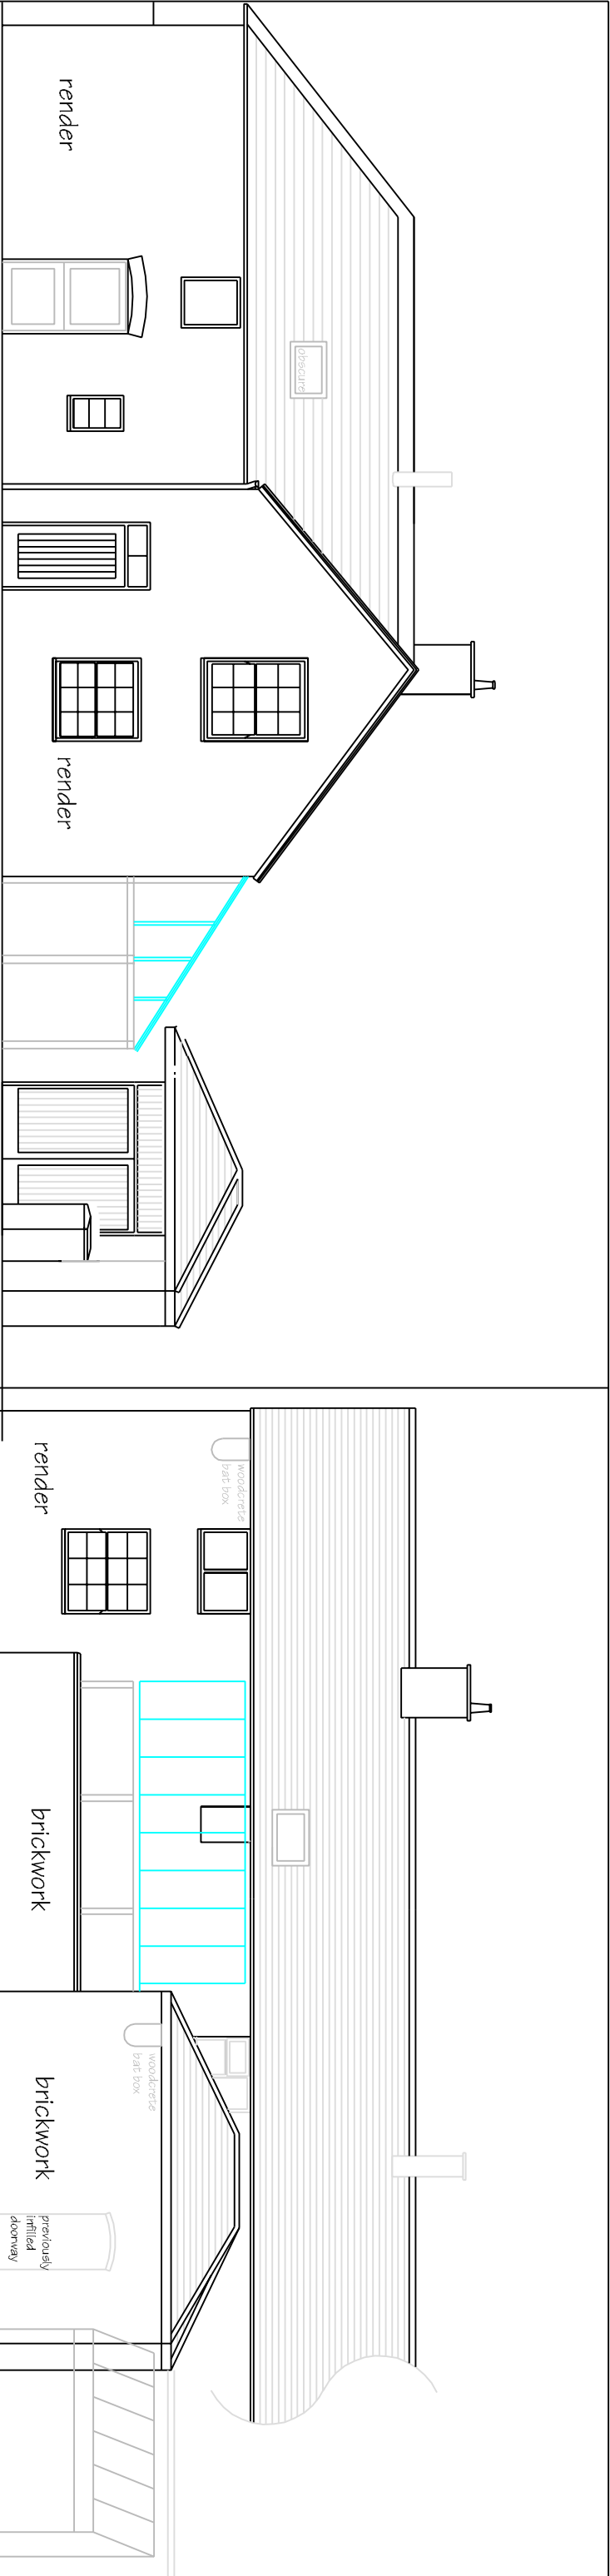

WEST ELEVATION

SOUTH ELEVATION

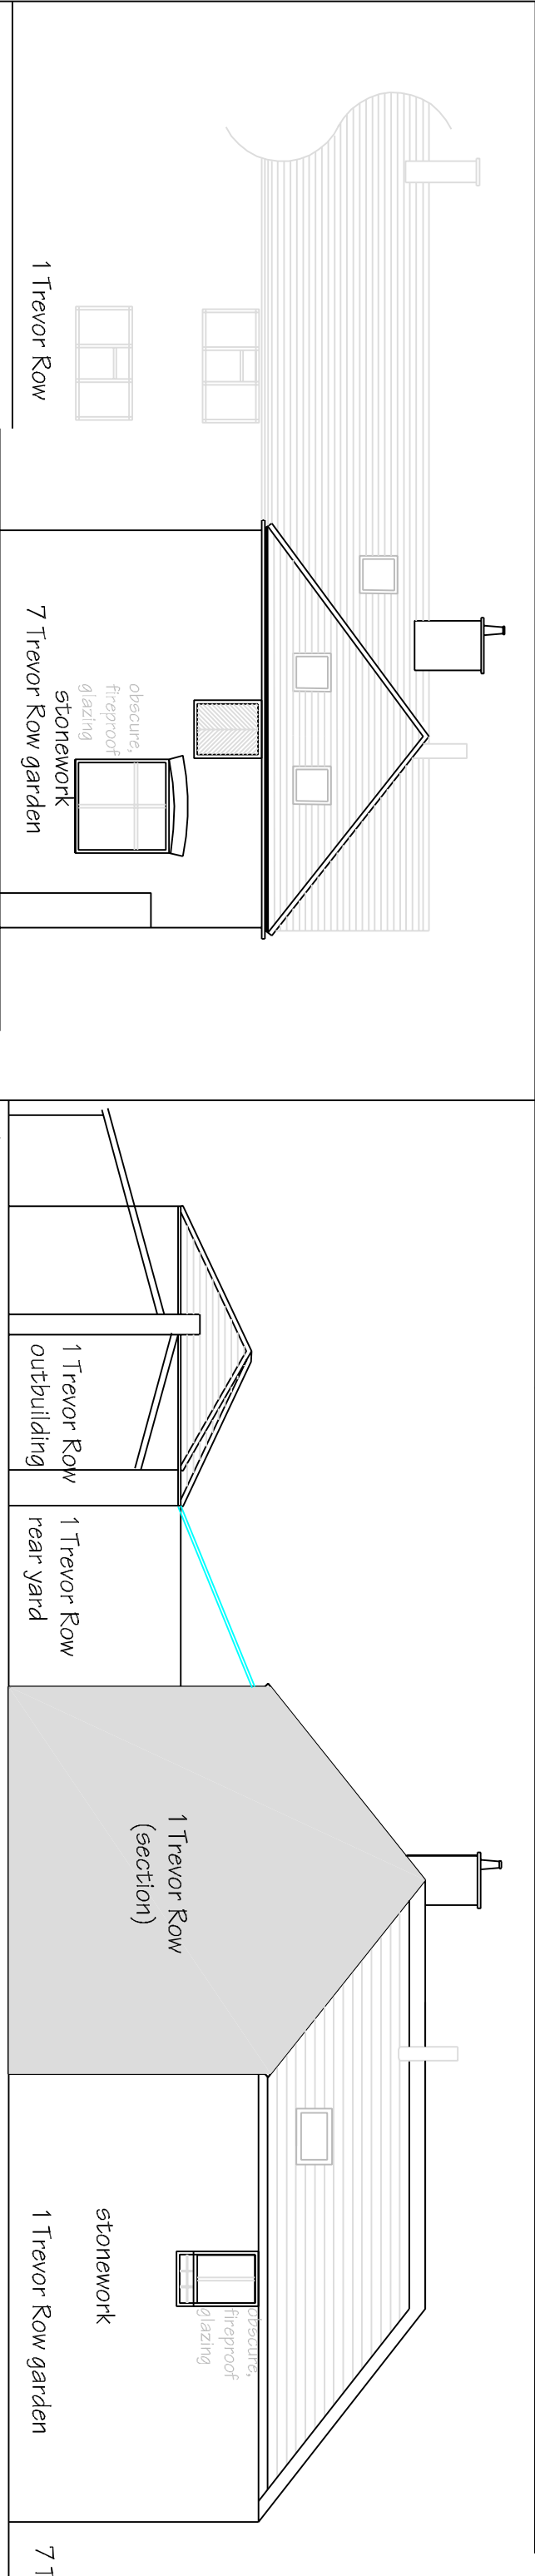

NORTH ELEVATION

EAST ELEVATION

ANDREW DESIGN SERVICE

architects, surveyors & planning consultants.

4A Station Avenue, Chirk, Wrexham. LL14 5LS Tel/Fax: 01691 777025

Project Former Estate Office & Stables, Trevor Row, Chirk, LL14 5HE

Drawn by MCA

Date: 27 / 03 / 2023



DWG Scale

Revision

PLOT7 PROPOSED ELEVATIONS

Scale 1:100@A3