


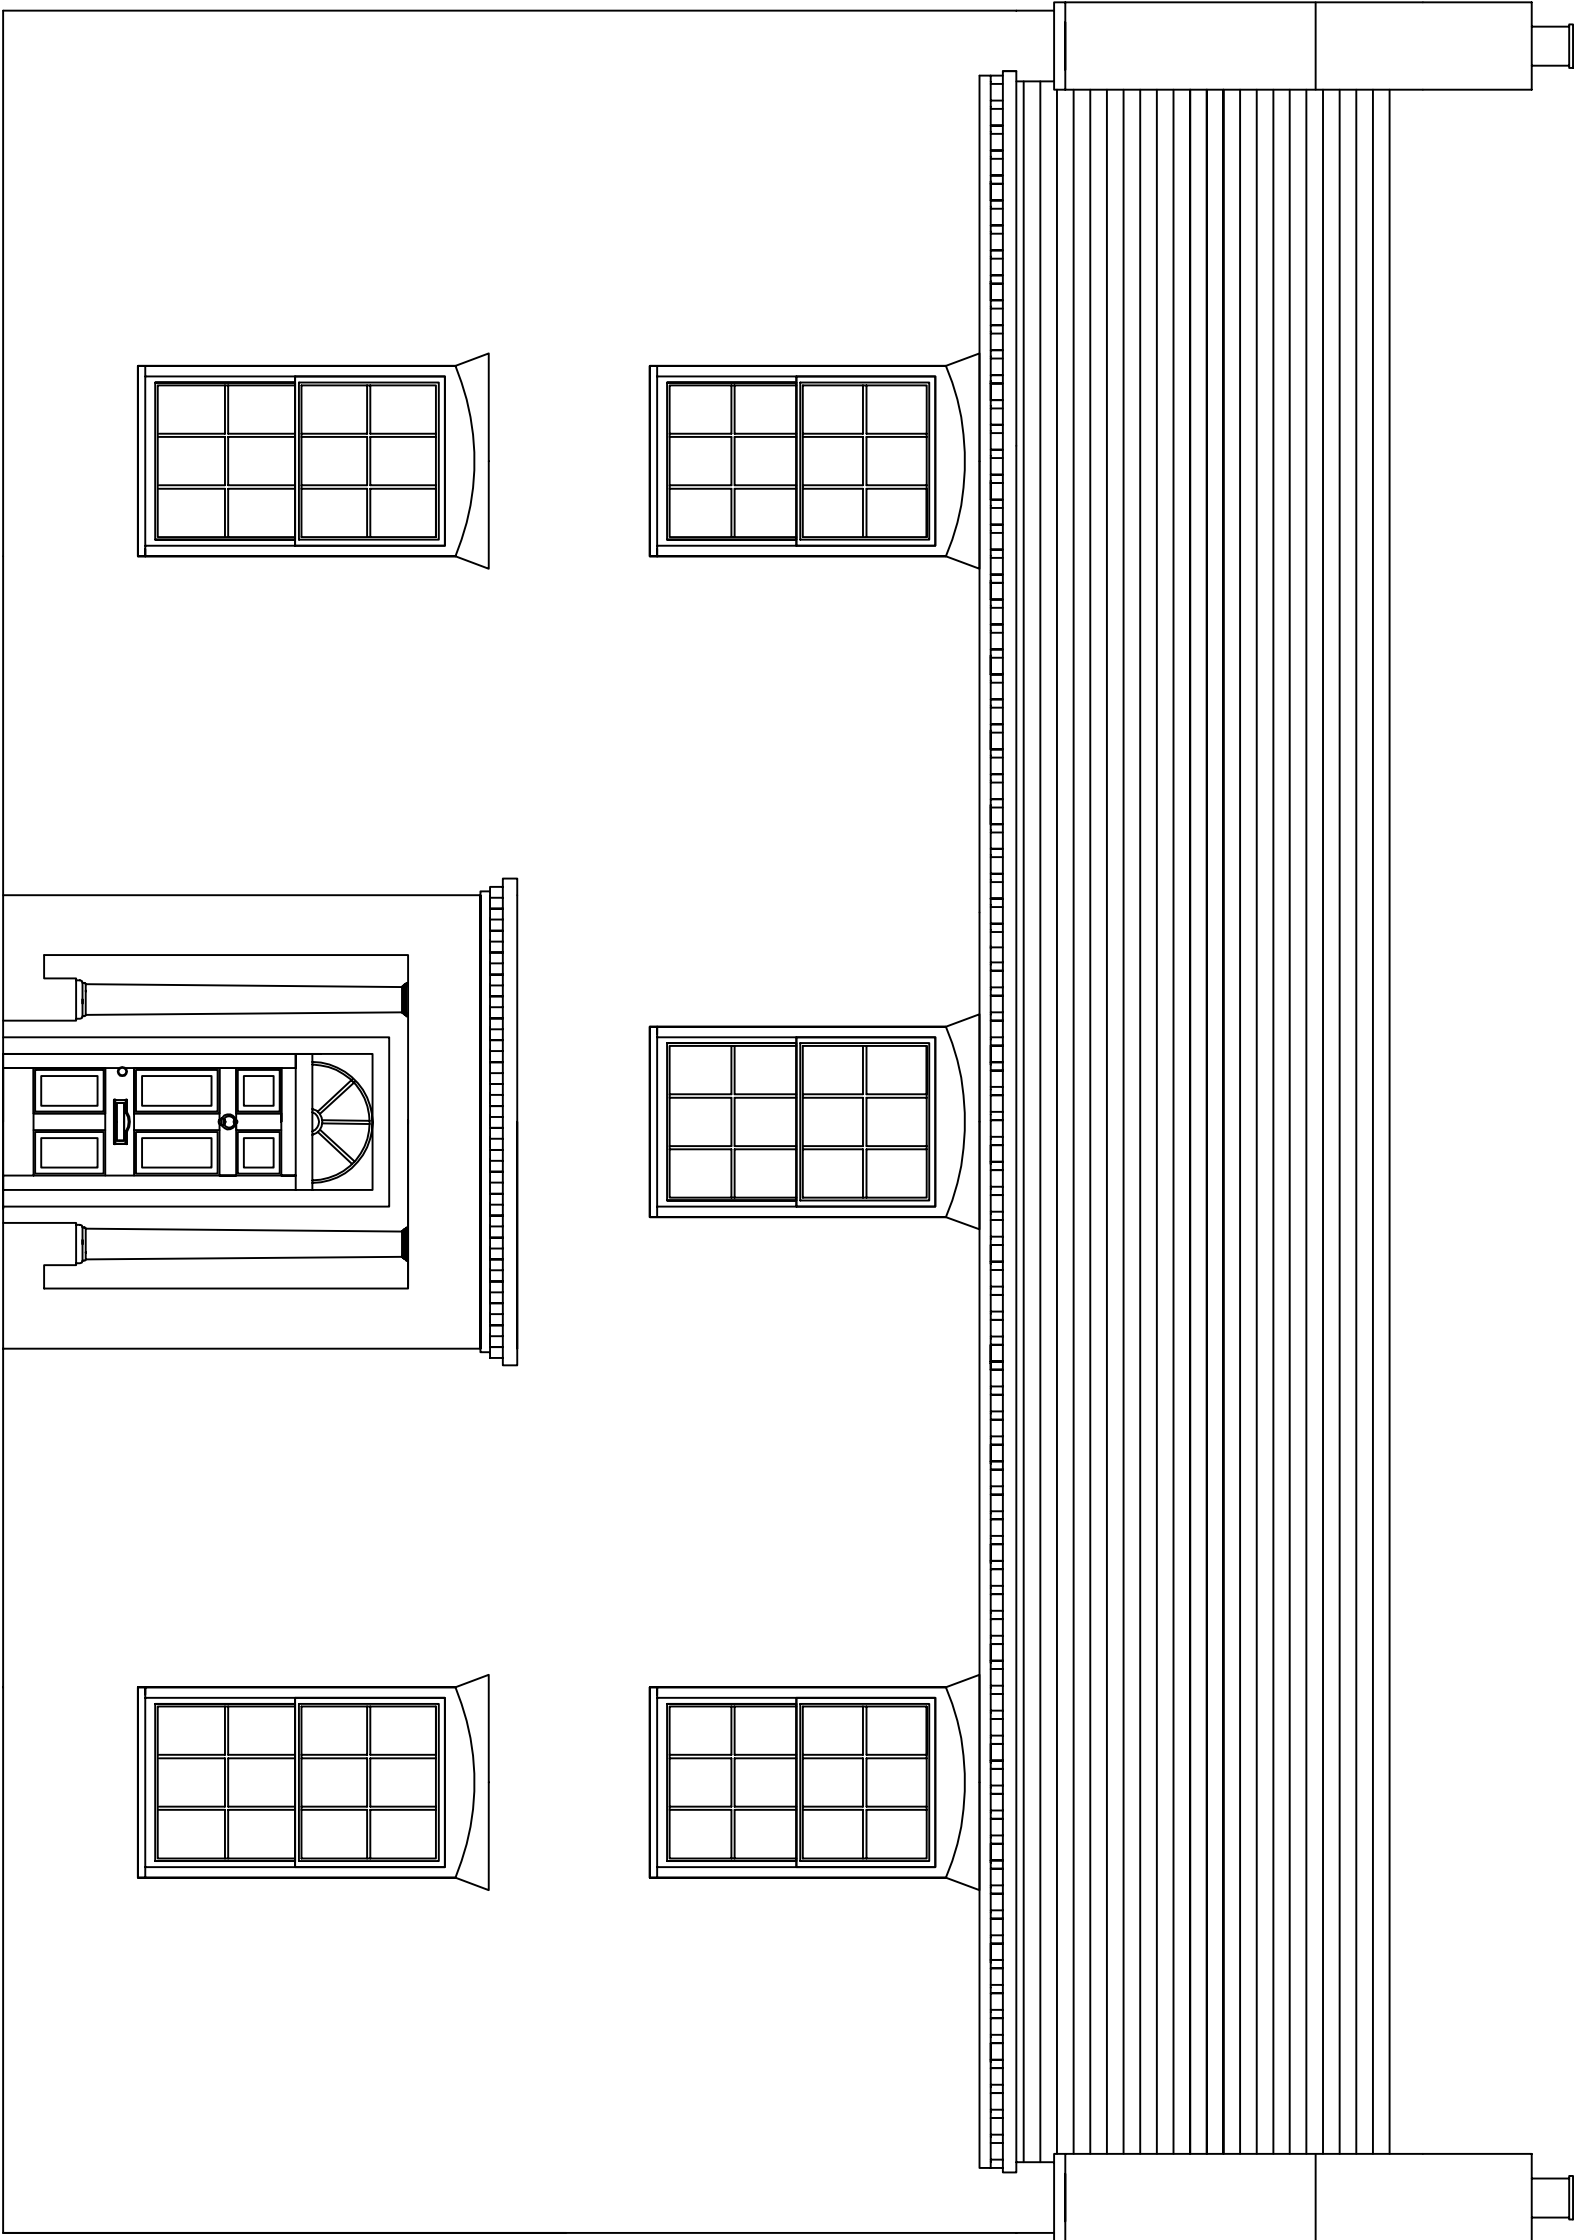

ALL DIMENSIONS SHOWN IN MILLIMETRES

 <i>Midland Conservatories</i> TRADITIONAL TIMBER CONSERVATORIES, WINDOWS & DOORS			Mr & Mrs Swinden		Revision:
Redbrook House Orangery					
Front Elevation Existing					
Drawn by: RS	Scale: 1:50	Date: 13.03.23			