



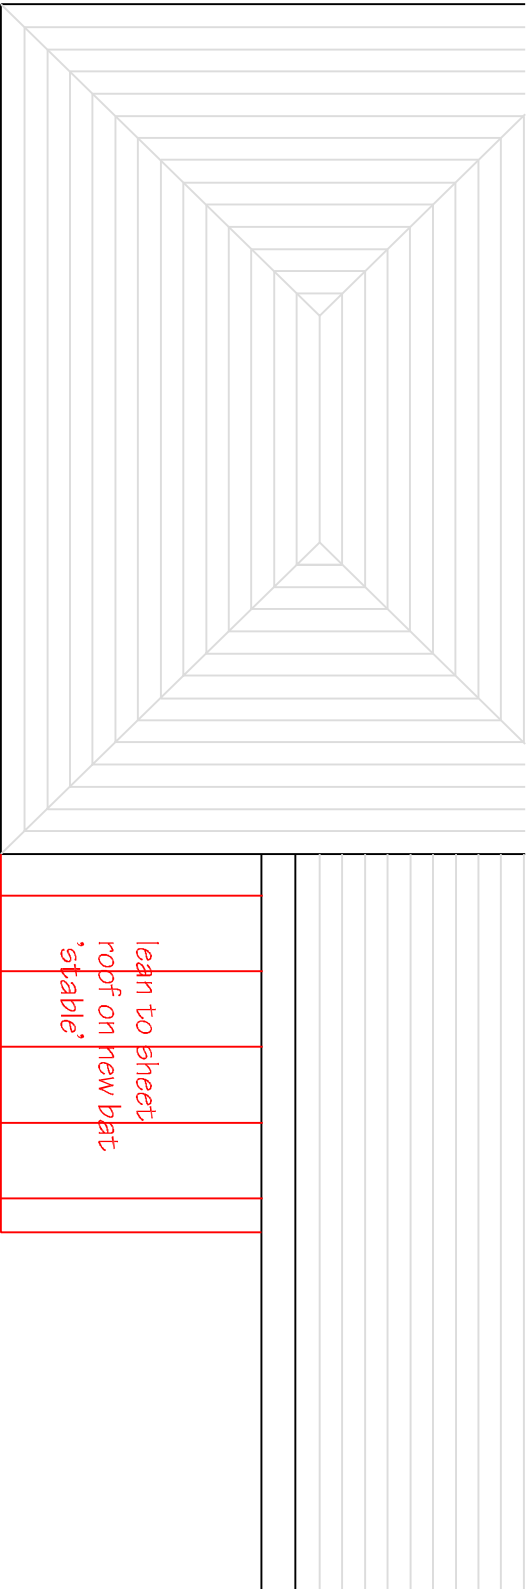

woodcrete
bat box

lean to sheet
roof on new bat
'stable'

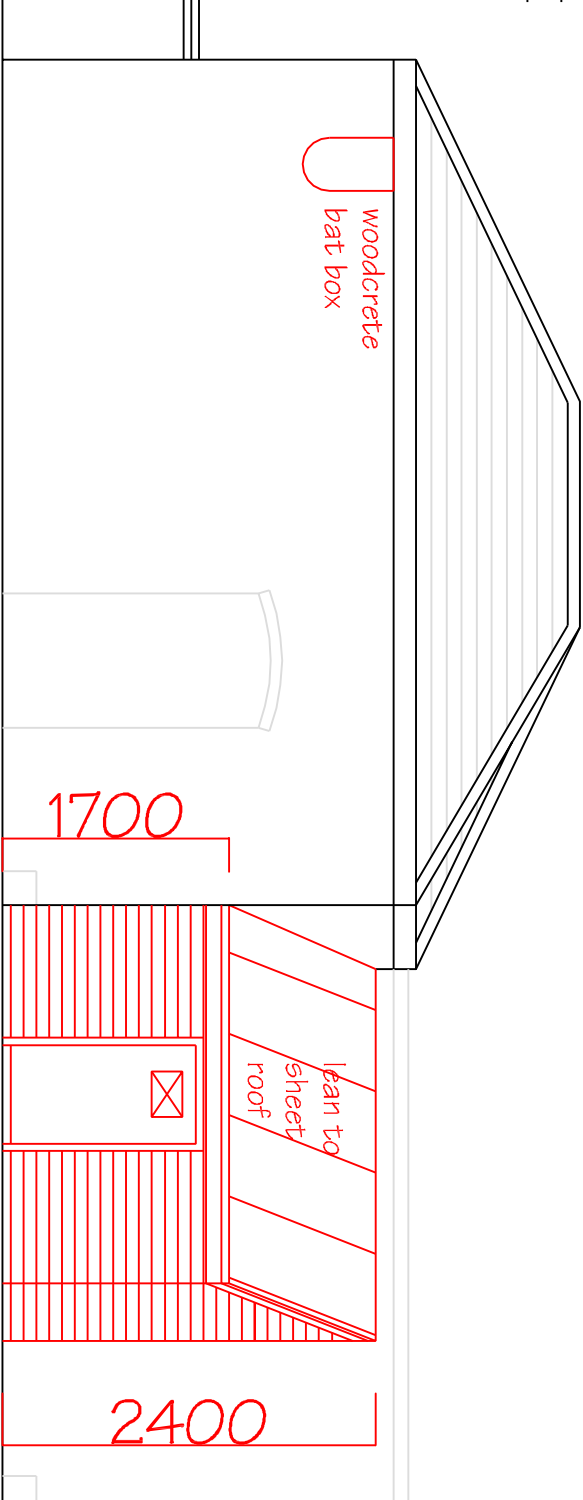

woodcrete
bat box

lean to
sheet
roof

1700

2400

300x200 'letter box'
opening in access panel
750 wide - locked shut

new brickwork walls

SOUTH ELEVATION

GARAGE

1 Trevor Row
outbuildings

opening 450x450
in loft floor

full height plywood
baffle

2000

300x200 'letter box'
opening in access panel
750 wide - locked shut

new
brickwork
walls

2500

lean to sheet roof on
bitumastic 1f felt and
exposed timber rafters
loft floor with opening
450x450
300x200 'letter box'
opening in access panel
750 wide - locked shut
new brickwork walls

full
height
plywood
baffle

1 Trevor Row
outbuilding

1

ANDREW DESIGN SERVICE			
architects, surveyors & planning consultants.			
4A Station Avenue, Chirk, Wrexham. LL14 5LS. Tel/Fax: 01691 777025			
Project	Former Estate Office & Stables, Trevor Row, Chirk, LL14 5HE	Date: 20 / 07 / 2023	©
Drawn by	MCA	Scale	
DWG		Revision	
Dwg Ref: PL08			

PL08 PROPOSED BAT 'STABLE'

Scale 1:50@A3

20/07/2023