

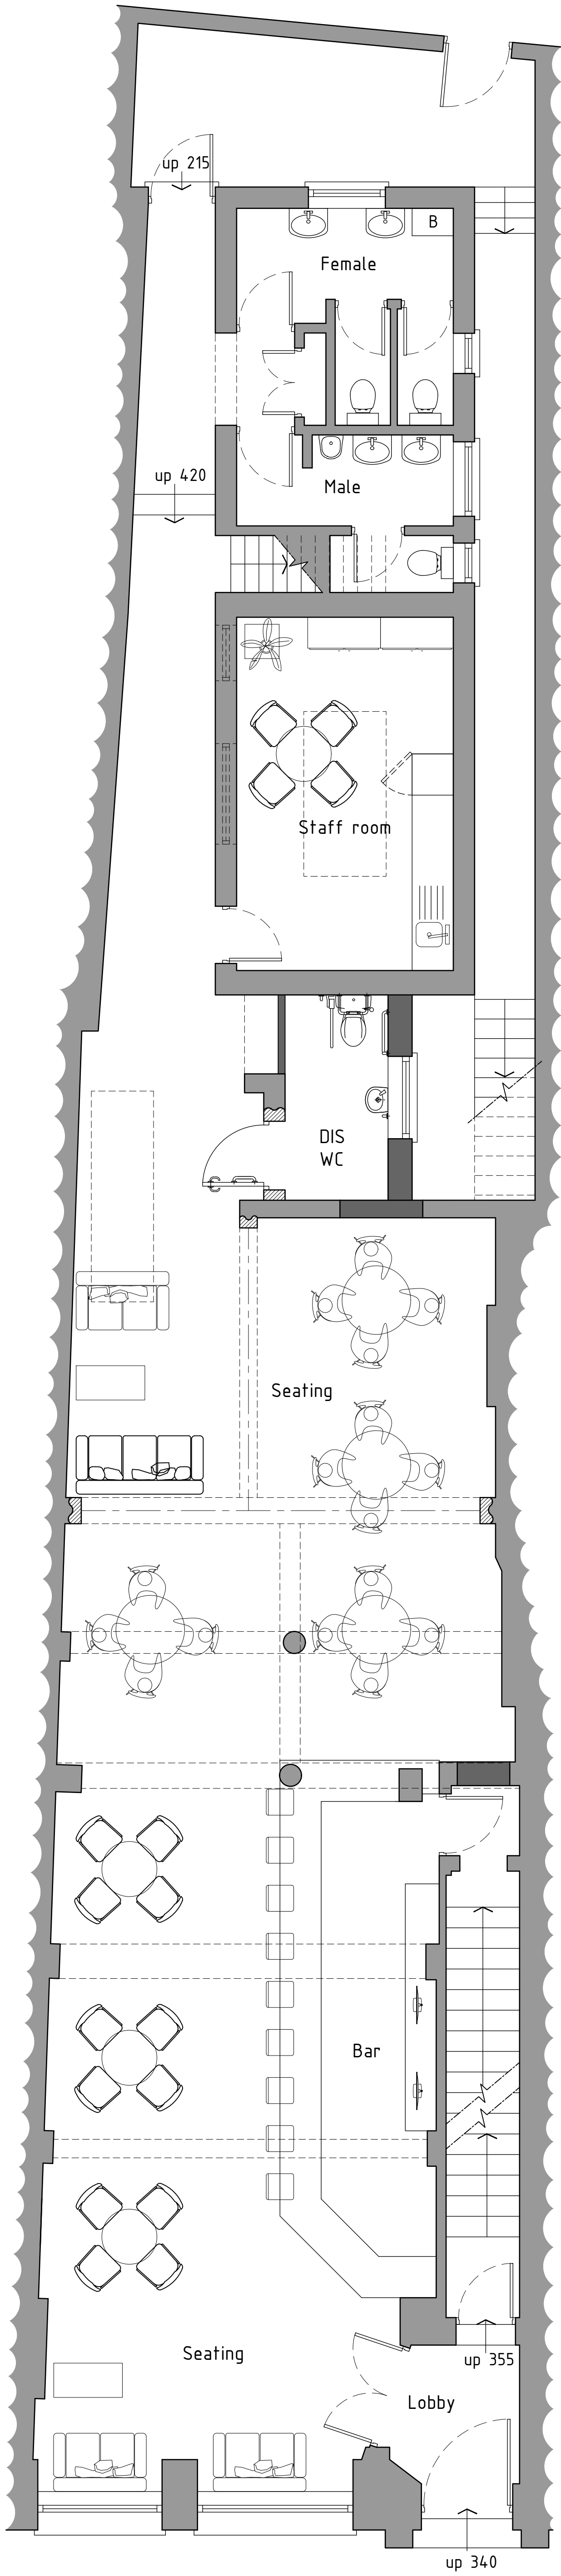


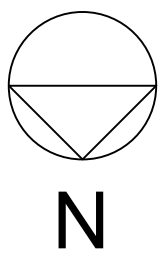

Ground floor plan 1:50

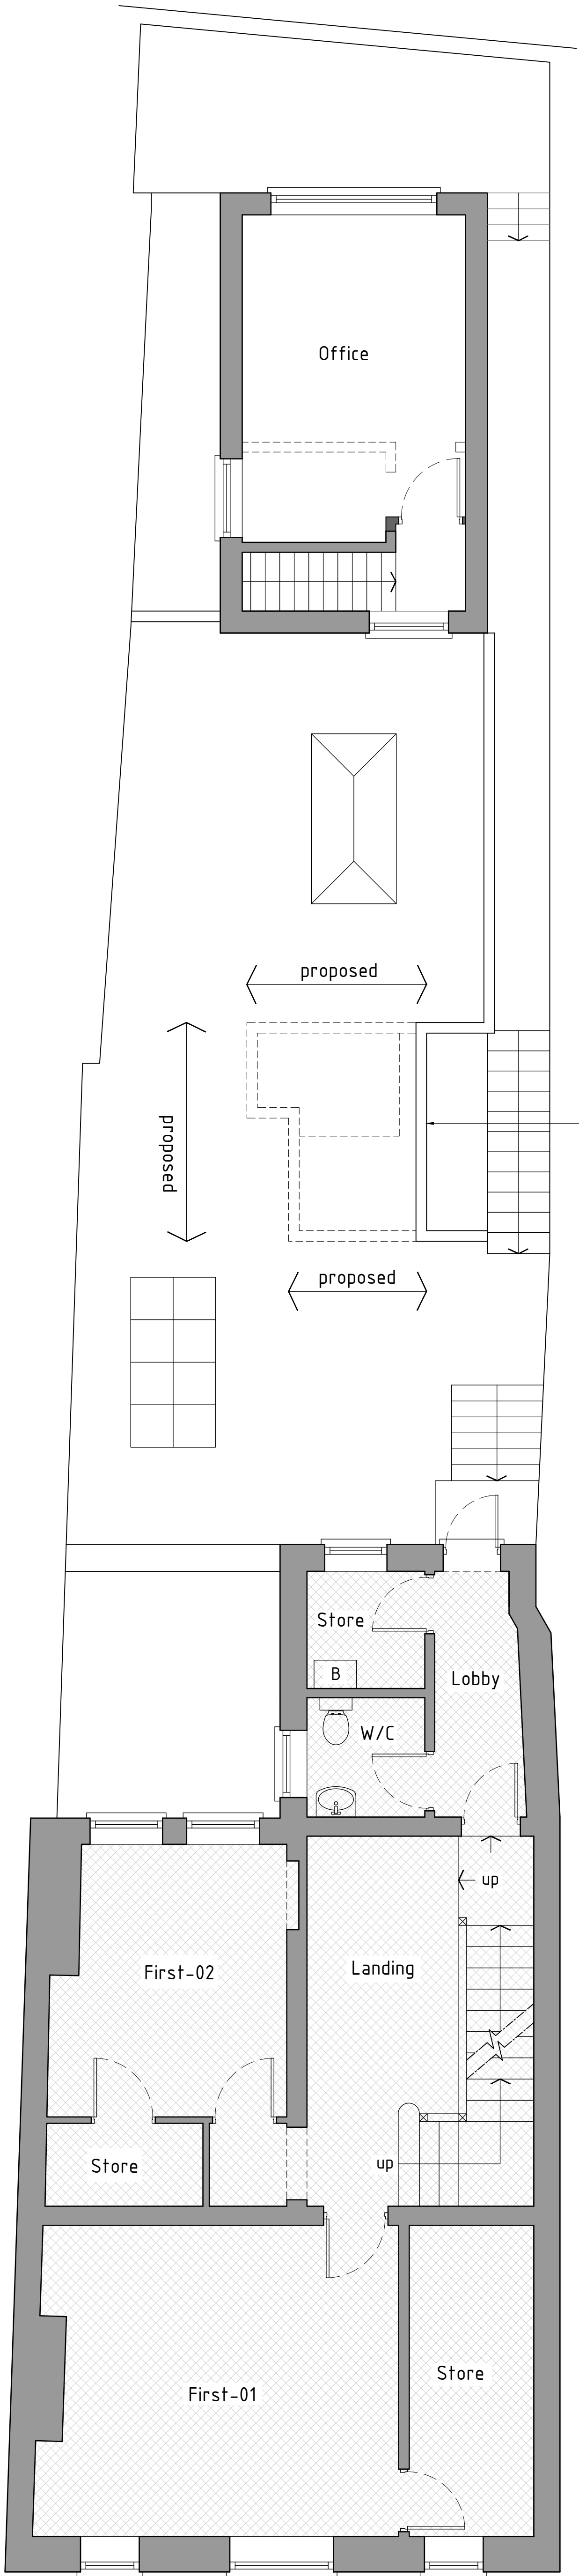

Roof extended to match existing

HATCH LEGEND
Area not used as part of proposals (cross hatched)

Proposed



Project;
33 High Street, Wrexham, LL13 8HY

Title;
05-Proposed
Ground & First Floor
Plan

Scale (A1);
1:50

Dwg No;
HS/PD/05

Date;
05.07.23

Revision;

First floor plan 1:50