



Front Elevation 1:100

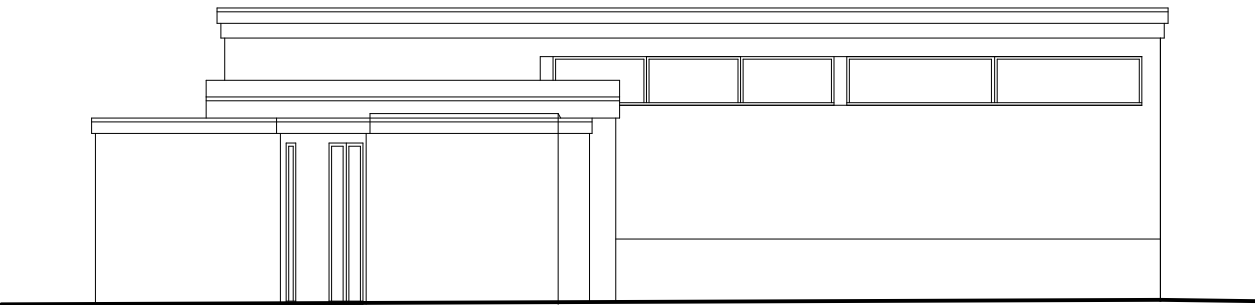

Side Elevation 1:100

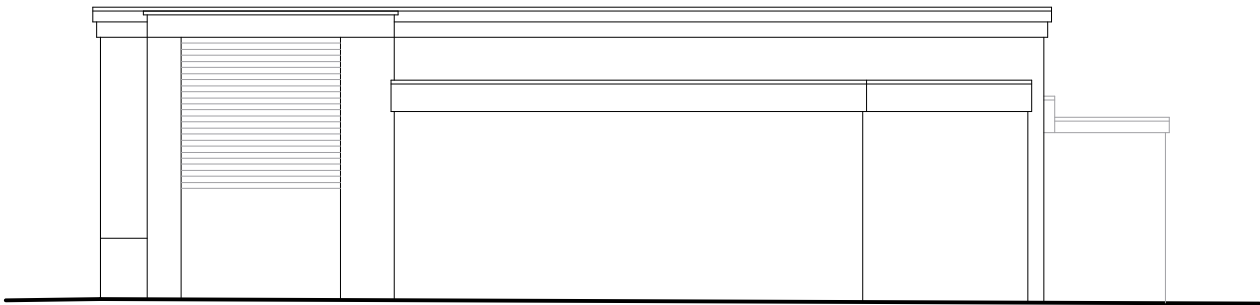

Side Elevation 1:100

Rev	Date	Detail	Initial

Project: Proposed Alterations to, Wrexham Building & Joinery Ltd, Rivulet Road, Wrexham, LL13 8DY	
Title: Elevations	Scale: (A2) 1:100


Drawn By: A.Valentine	Date: Nov 2022
Drawing No: NO4 1/002	Sheet: 2 of 2





Office 3K4,
Redwither Business Tower,
Wrexham. LL13 9XT
Tel: 01978 356500
www.blueprintarchitectural.com

© copyright all rights reserved

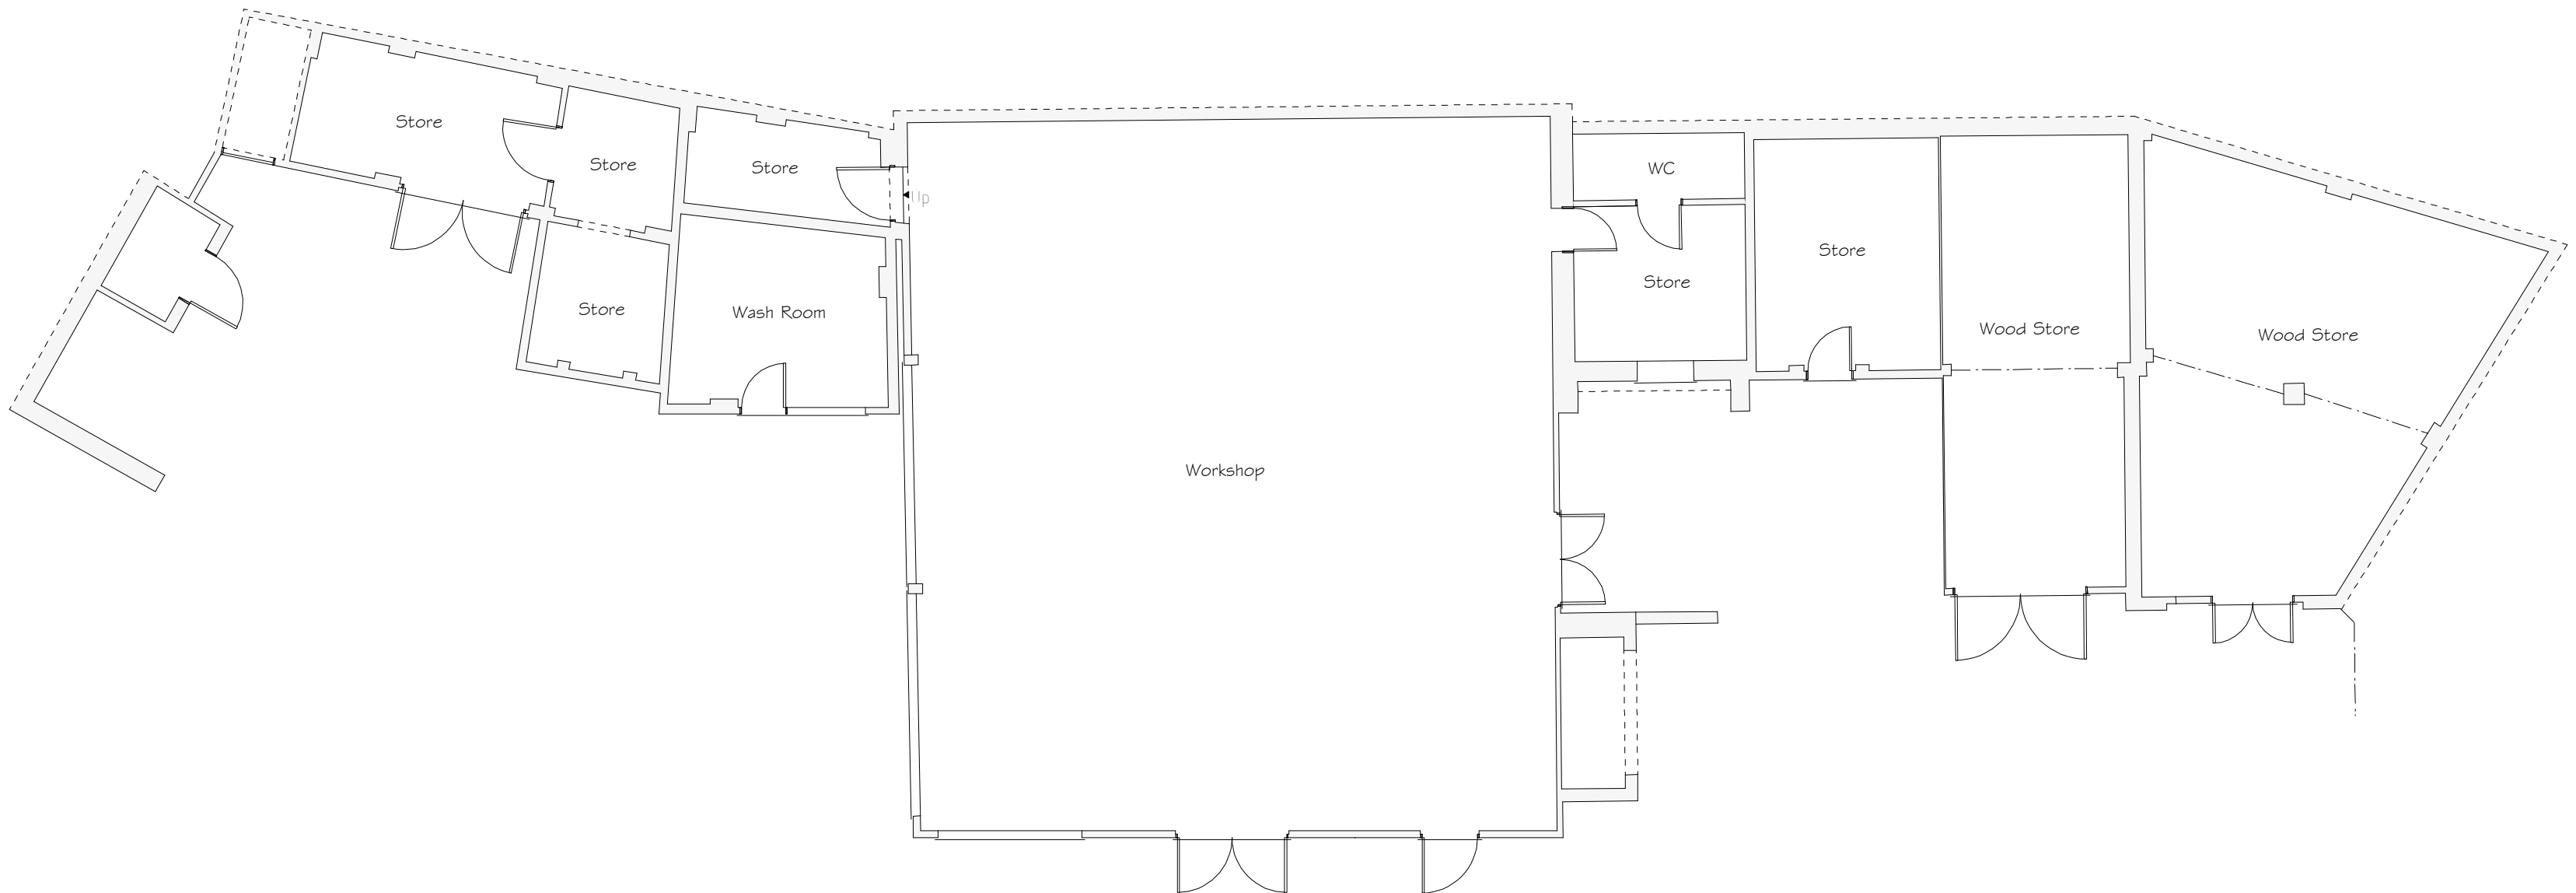

Ground Floor Plan 1:100

Rev	Date	Detail	Initial

Project: Proposed Alterations to, Wrexham Building & Joinery Ltd, Rivulet Road, Wrexham, LL13 8DY	
Title: Floor Plan: Workshop	Scale: (A2) 1 : 100

Drawn By: A.Valentine	Date: Nov 2022
Drawing No: NO41/002	Sheet: 1 of 2

Office 3K4,
 Redwither Business Tower,
 Wrexham. LL13 9XT
 Tel: 01978 356500
 www.blueprintarchitectural.com

© copyright all rights reserved