

[illegible]

1. ALL DIMENSIONS IN MM UNLESS OTHERWISE NOTED.

A	Issued for Planning	JMS	RWB	13.12.22
REV	MODIFICATION	BY	CH	DATE

Green Park,
450 Longwater Avenue,
Reading,
RG30 3UR

Design Consultant & Principal Contractor:



Great British Communications
Lapwing House, Block 3 Forward Point,
Tan House Lane, Widnes, Cheshire, WAB 0SL
t. 44 (0)151 420 4128
www.gbcservices.co.uk

Site Name:

STOCKWELL GROVE

3UK Nominal ID:

WRX24987

Address:

STOCKWELL GROVE
HIGHTOWN
OFFA
WREXHAM
LL13 7HJ

Title:

001 DRAWING REGISTER

Project:

UNILATERAL SW

Purpose of Issue:

PLANNING

MBNL/TM/H3G Cell ID:

WRX065/89936/LL0669

Drawing No:

WRX24987 WRX065 89936 LL0669 GA REV A

ue:


A

SITE LOCATION



Reproduced by permission of Ordnance Survey on behalf of the Controller of Her Majesty's Stationery Office
All rights reserved. © Crown Copyright licence no. 100022432


SITE AREA PLAN

 

SITE PHOTOGRAPH




SITE LOCATION

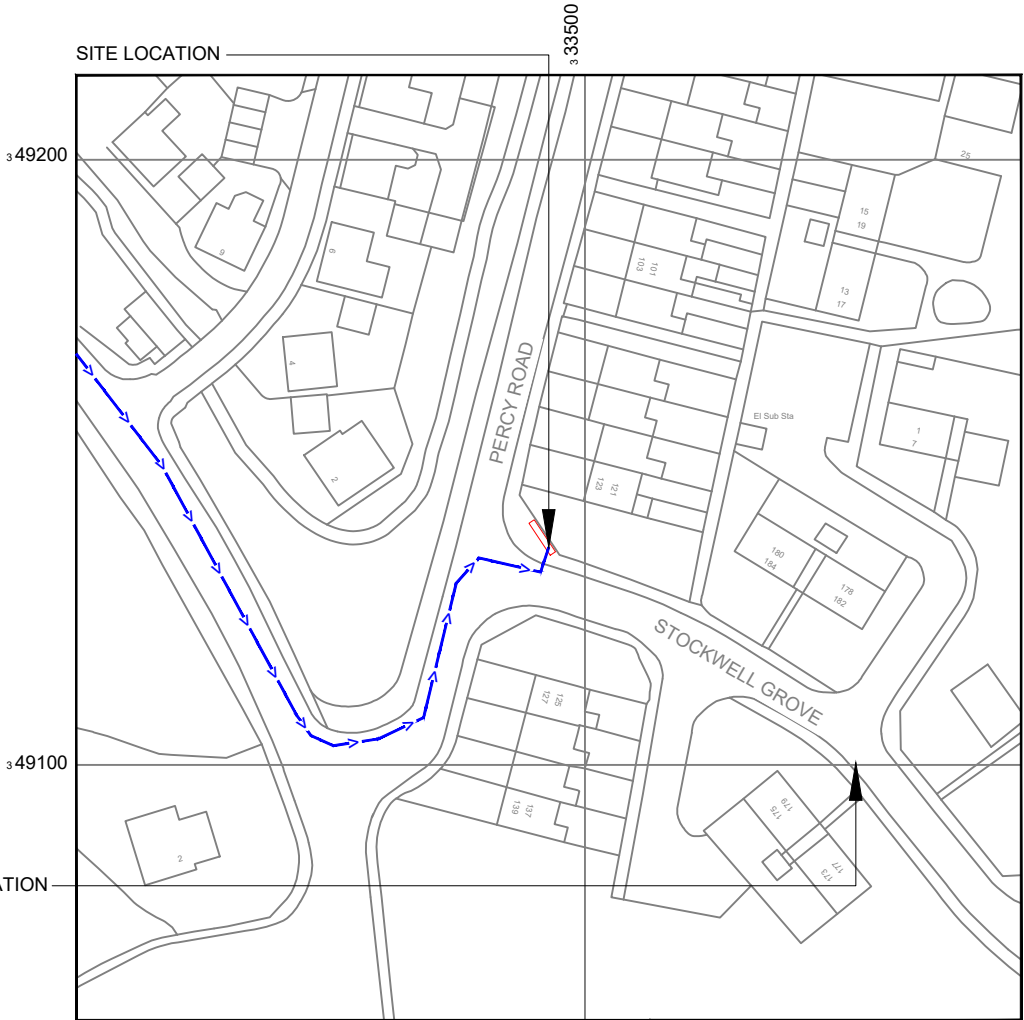

Reproduced by permission of Ordnance Survey on behalf of
the Controller of Her Majesty's Stationery Office
All rights reserved. © Crown Copyright licence no. 100022432

NGR E: 333494 N: 349136

SITE LOCATION PLAN

 

GOOGLE MAPS QR CODE

GOOGLE MAPS - <https://tinyurl.com/ye22tvxt>

STREETVIEW - <https://tinyurl.com/hfk2n5h4>

NOTES:

1. ALL DIMENSIONS IN MM UNLESS OTHERWISE NOTED.

Access Route To Site:

Directions To Site: - Head south-west on M56, Take the exit onto M53, Continue onto N Wales Expy/A55, At junction 38, take the A483 exit to Wrexham/Chester, At Post House Roundabout/Wrexham Rd Interchange, take the 1st exit onto A483, At junction 5, take the A541 exit to Wrexham/Wrecsam/Mold/Yr Wyddgrug, Continue on A541, Take A5152 and Sontley Rd to Percy Rd, At the roundabout, take the 1st exit onto Mold Rd/A541, At Plas Coch Roundabout, take the 2nd exit and stay on Mold Rd/A541, Continue to follow A541, Continue onto Regent St, Turn right onto Bradley Rd/A5152, Go through 1 roundabout, At the roundabout, continue straight onto Fairy Rd/B5100, Turn right onto Sontley Rd, Turn left onto Percy Rd, Destination will be on the right.

A	Issued for Planning	JMS	RWB	13.12.22
REV	MODIFICATION	BY	CH	DATE

CK Hutchison
Networks (UK)
Limited

Green Park,
450 Longwater Avenue,
Reading,
RG30 3UR

Design Consultant & Principal Contractor:



Great British Communications
Lapwing House, Block 3 Forward Point,
Tan House Lane, Widnes, Cheshire, WAB 0SL
t. 44 (0)151 420 4128
www.gbcservices.co.uk

Site Name: STOCKWELL GROVE

3UK Nominal ID: WRX24987

Address: STOCKWELL GROVE
HIGHTOWN
OFFA
WREXHAM
LL13 7HJ

Title: 002 SITE LOCATION PLAN


Project: UNILATERAL SW

Purpose of Issue: PLANNING

MBNL/TM/H3G Cell ID:
WRX065/89936/LL0669

Drawing No: WRX24987_WRX065_89936_LL0669_GA_REV A

Issue: A

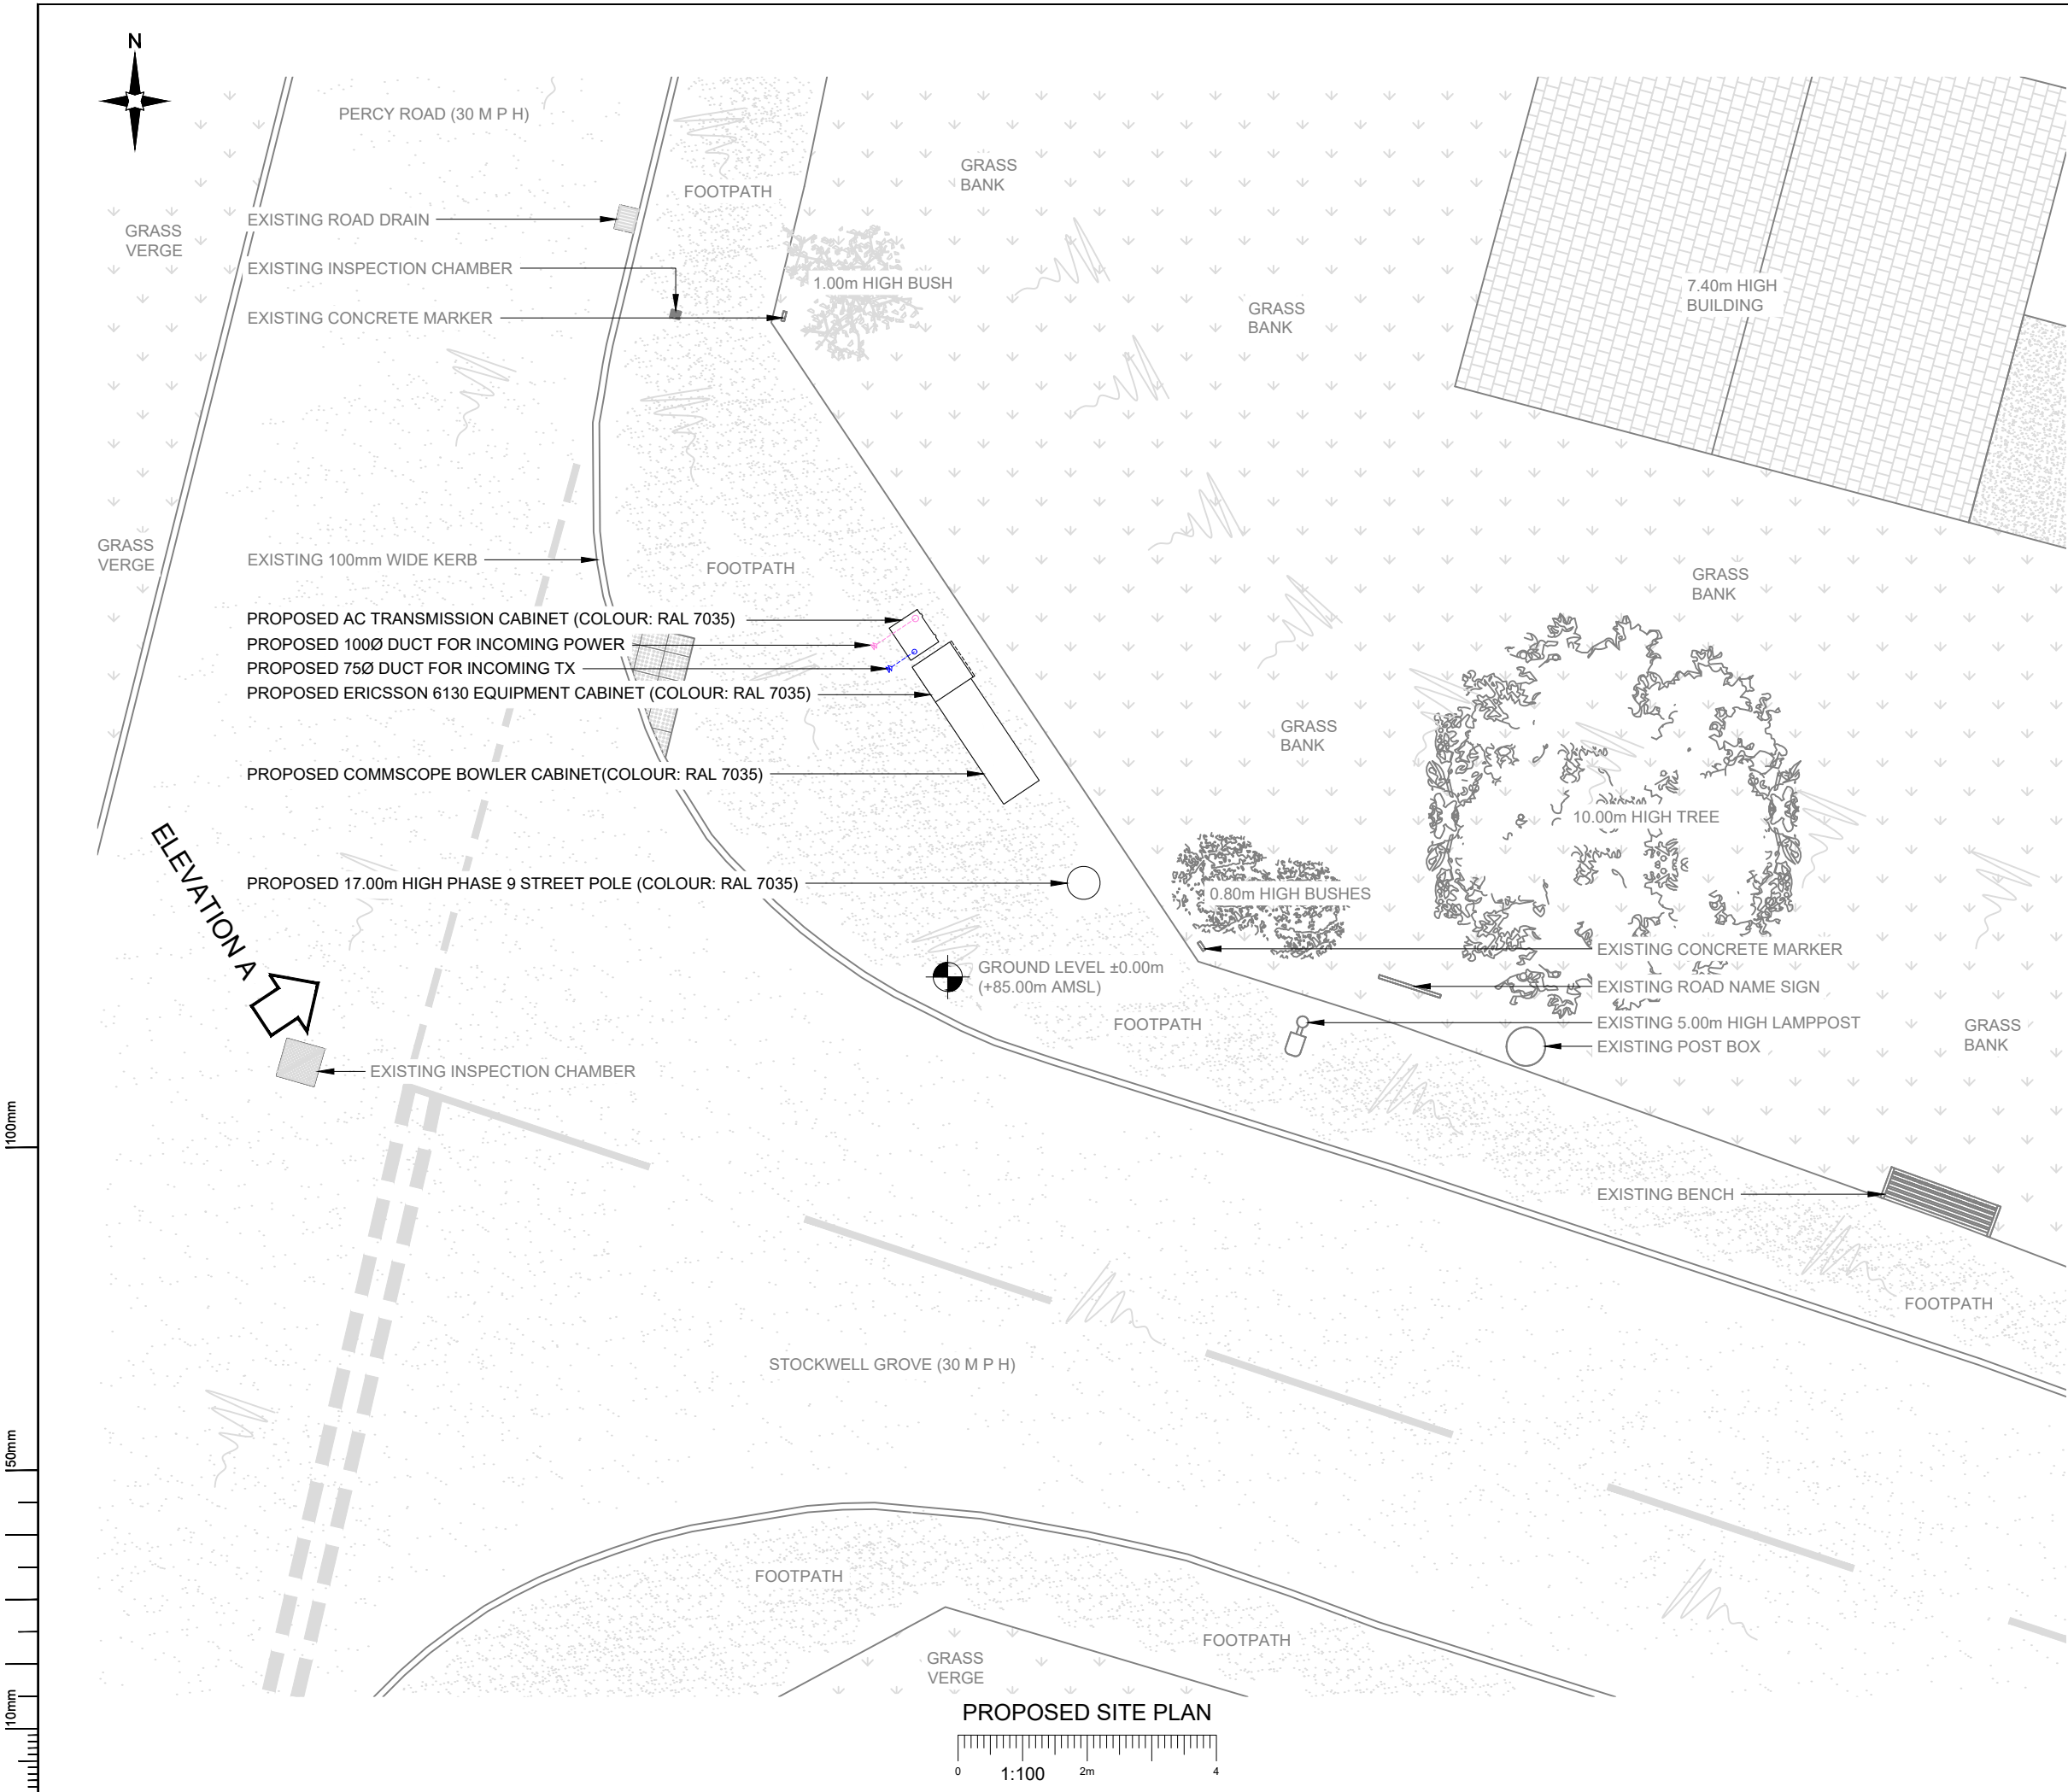

NOTES:

1. ALL DIMENSIONS IN MM UNLESS OTHERWISE NOTED.

A	Issued for Planning	JMS	RWB	13.12.22
REV	MODIFICATION	BY	CH	DATE

CK Hutchison Networks (UK) Limited

Green Park,
450 Longwater Avenue,
Reading,
RG30 3UR

Design Consultant & Principal Contractor:

GBC

Great British Communications
Lapwing House, Block 3 Forward Point,
Ton House Lane, Widnes, Cheshire, WAB 0SL
t. 44 (0)151 420 4128
www.gbcservices.co.uk

Site Name:

STOCKWELL GROVE

3UK Nominal ID:

WRX24987

Address:

STOCKWELL GROVE
HIGHTOWN
OFFA
WREXHAM
LL13 7HJ

Title:

215 PROPOSED SITE PLAN

Project:

UNILATERAL SW

Purpose of Issue:

PLANNING

MBNL/TM/H3G Cell ID:


WRX065/89936/LL0669

Drawing No:
WRX24987_WRX065_89936_LL0669_GA_REV A

Issue:
A

Antenna Aperture ID	Proposed 4G/5G Bearing
A1	0°
A2	0°
B1	120°
B2	120°
C1	240°
C2	240°

- NOTES:
- ALL DIMENSIONS IN MM UNLESS OTHERWISE NOTED.

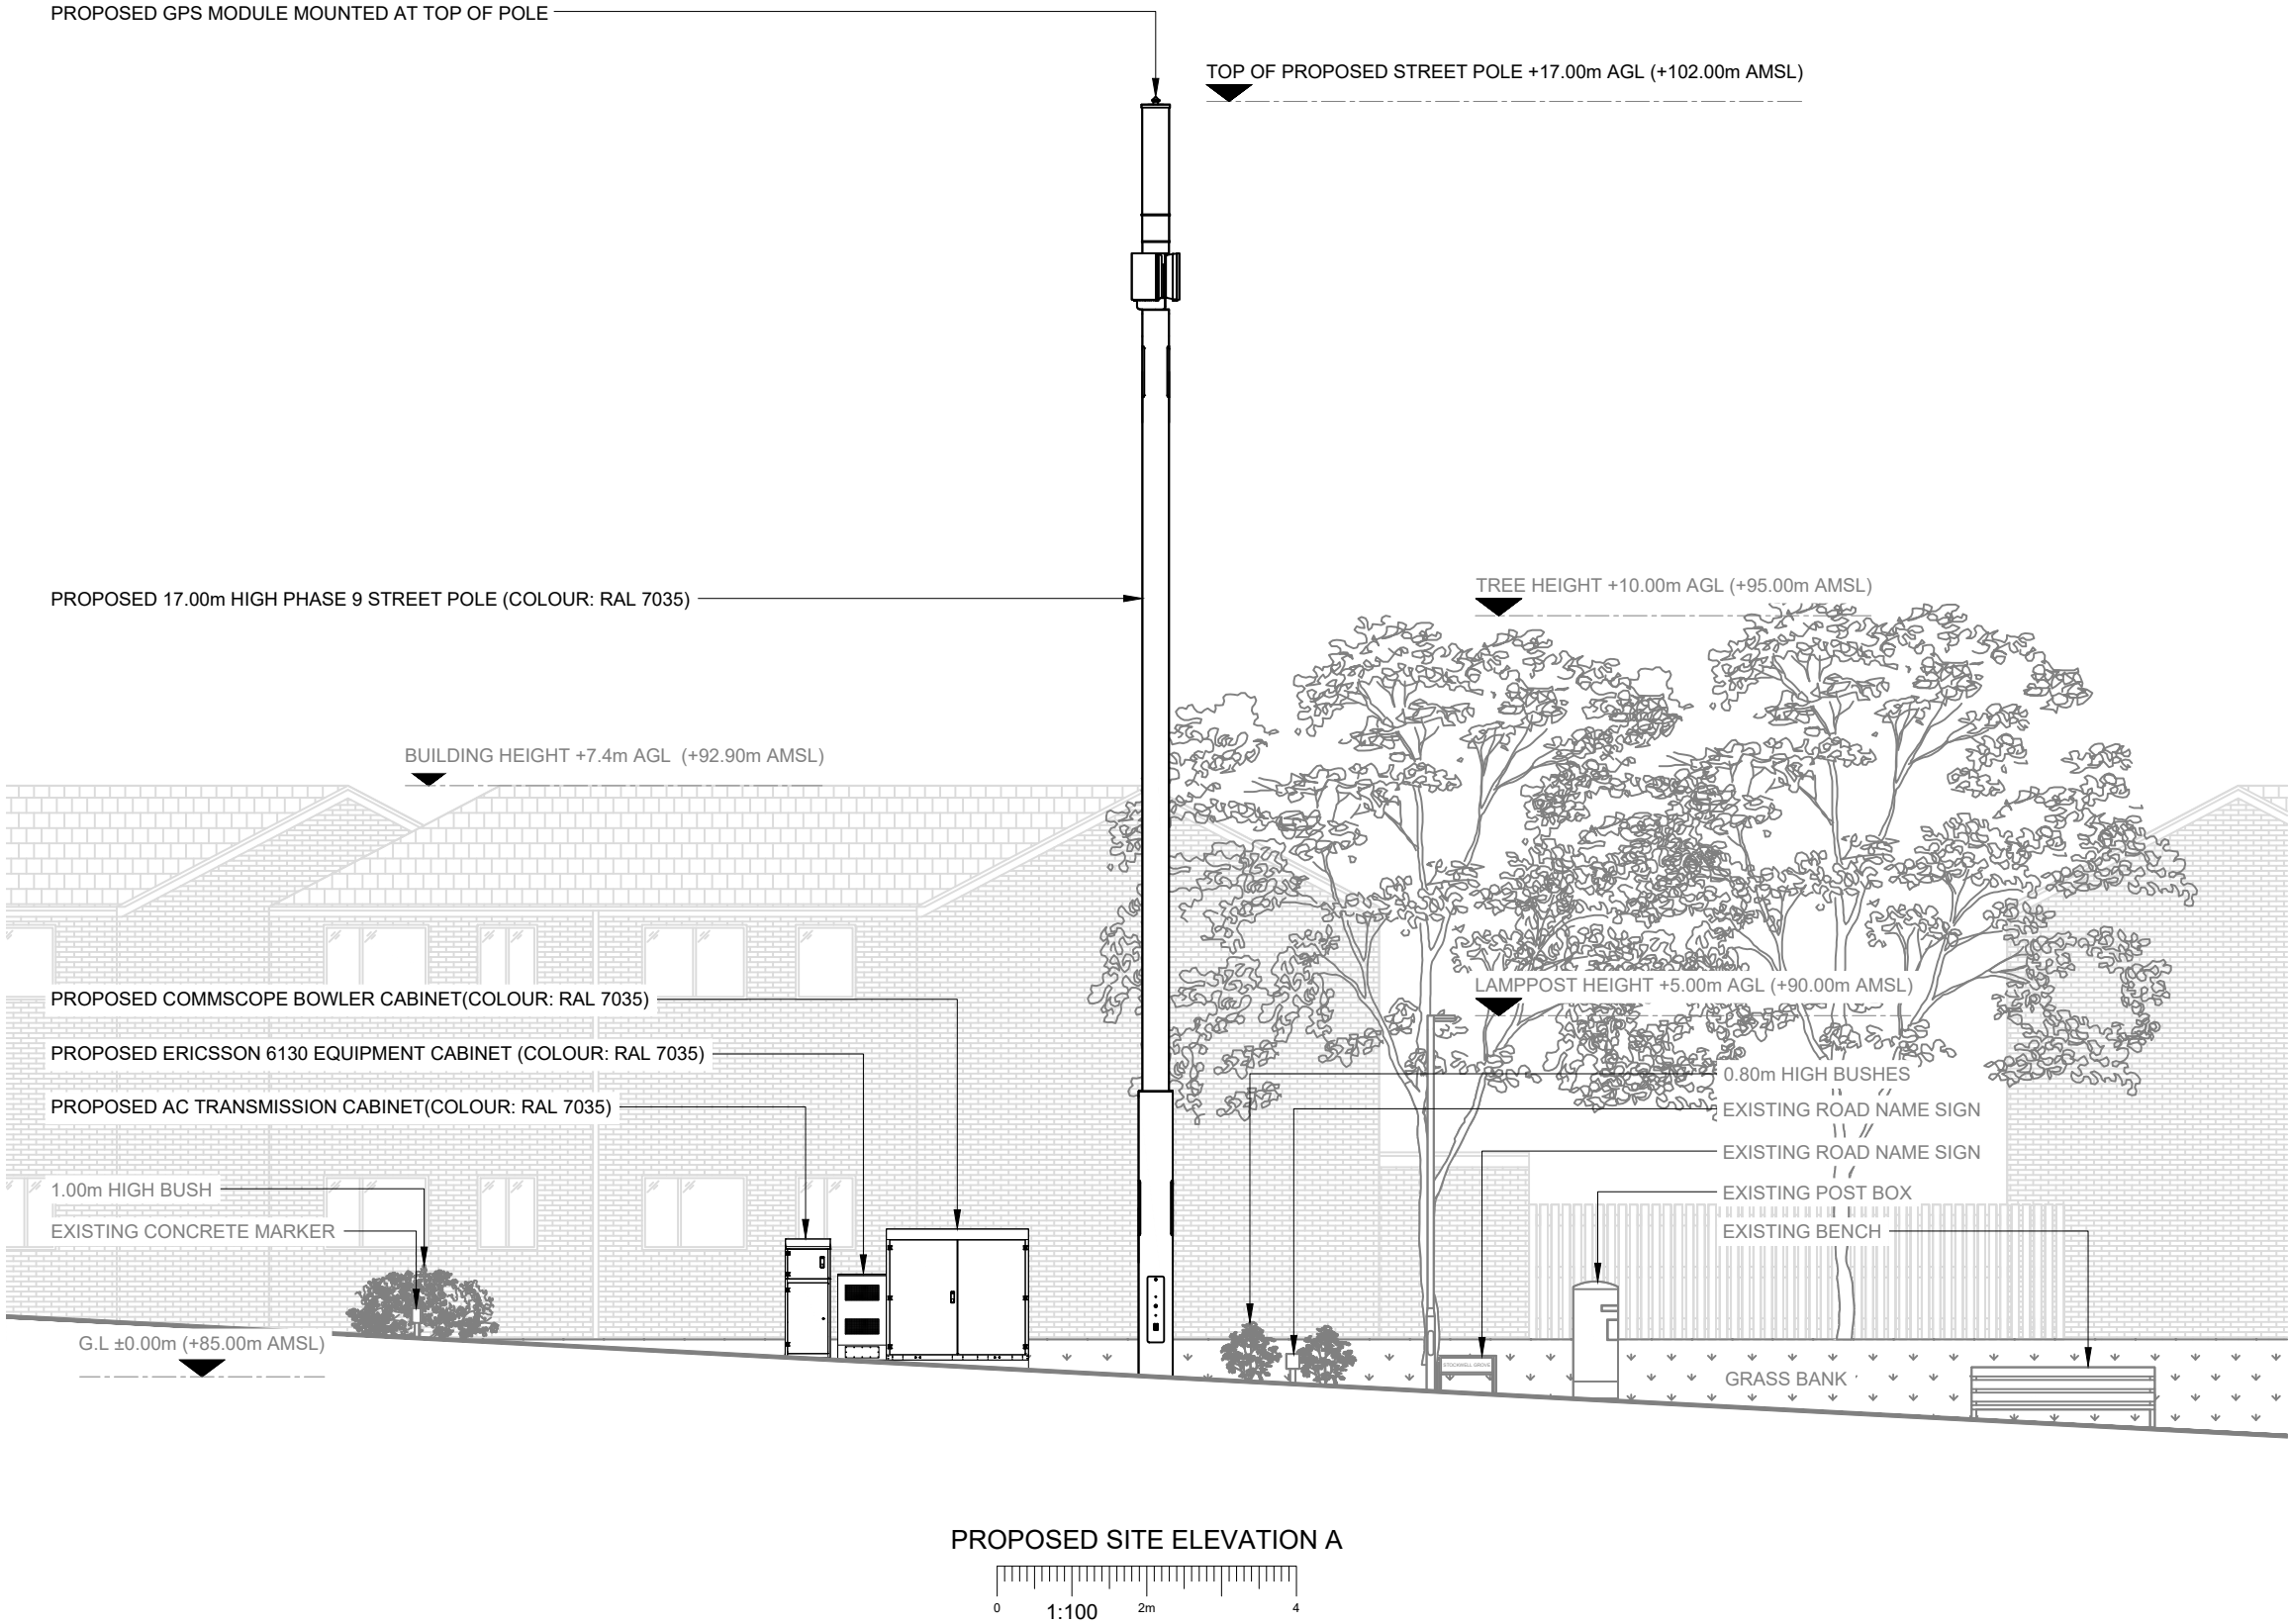

**CK Hutchison
Networks (UK)
Limited**

Green Park,
450 Longwater Avenue,
Reading,
RG30 3UR

Design Consultant & Principal Contractor:



Great British Communications
Lapwing House, Block 3 Forward Point,
Ton House Lane, Widnes, Cheshire, WAB 0SL
t. 44 (0)151 420 4128
www.gbcservices.co.uk

Site Name: **STOCKWELL GROVE**

3UK Nominal ID: **WRX24987**

Address: **STOCKWELL GROVE
HIGHTOWN
OFFA
WREXHAM
LL13 7HJ**

Title: **265 PROPOSED SITE ELEVATION**

Project: **UNILATERAL SW**

Purpose of Issue: **PLANNING**

MBNL/TM/H3G Cell ID:
WRX065/89936/LL0669

Drawing No: **WRX24987_WRX065_89936_LL0669_GA_REV A**

Issue: **A**