



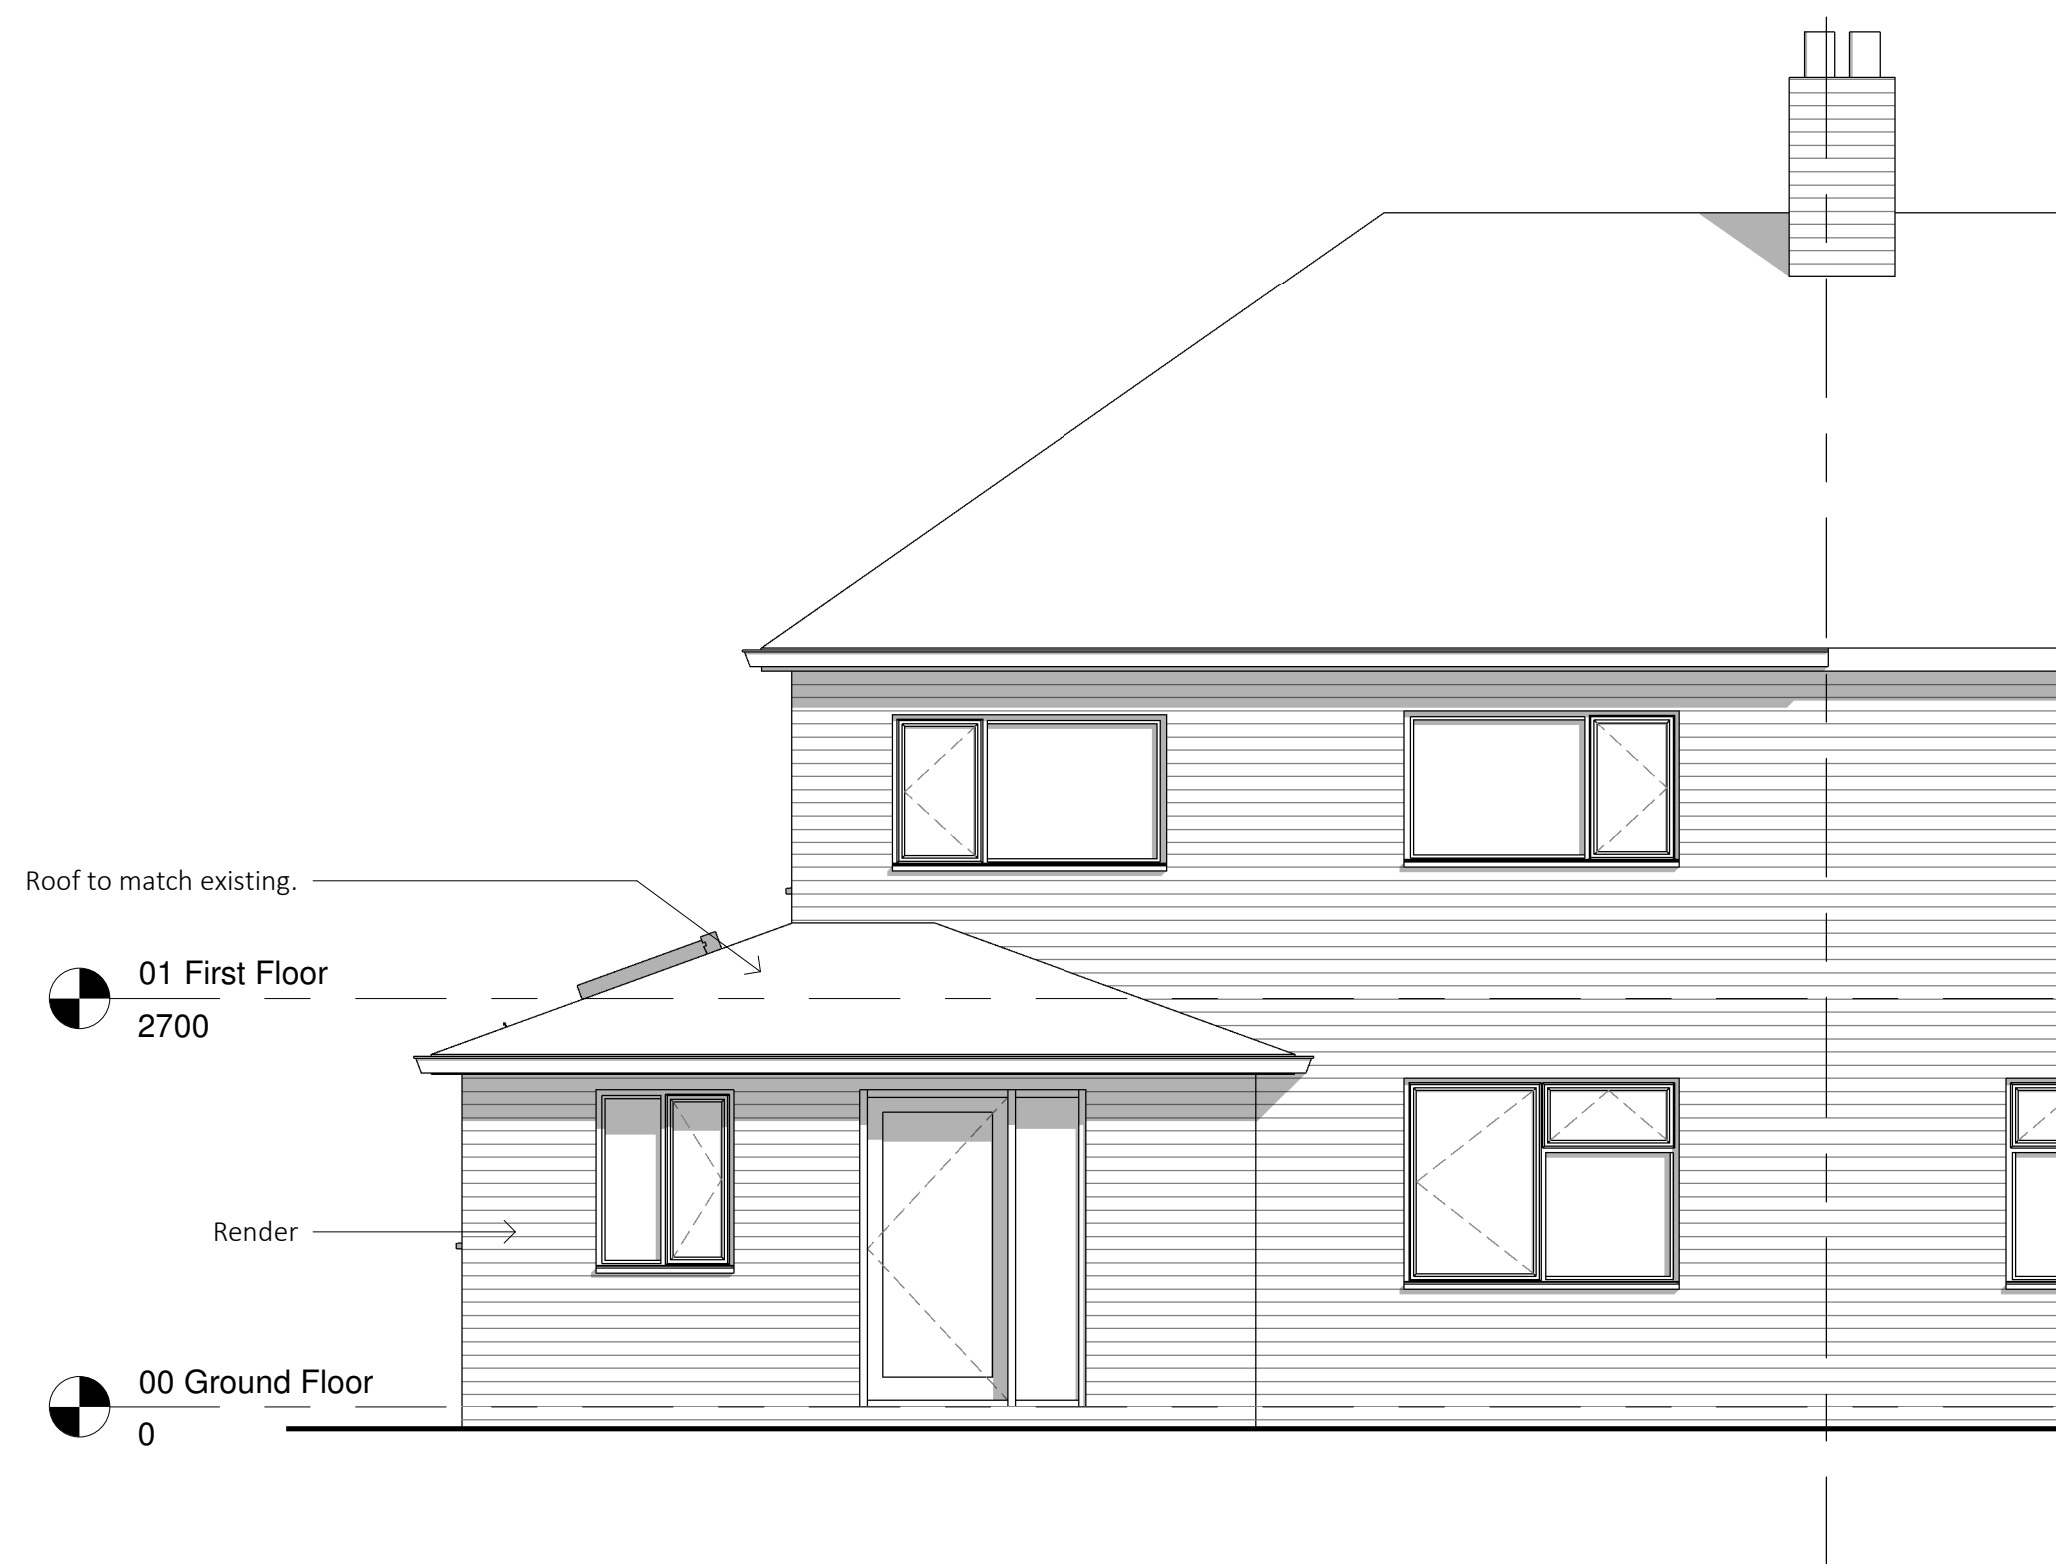


North Elevation
1 : 50



East Elevation
1 : 50

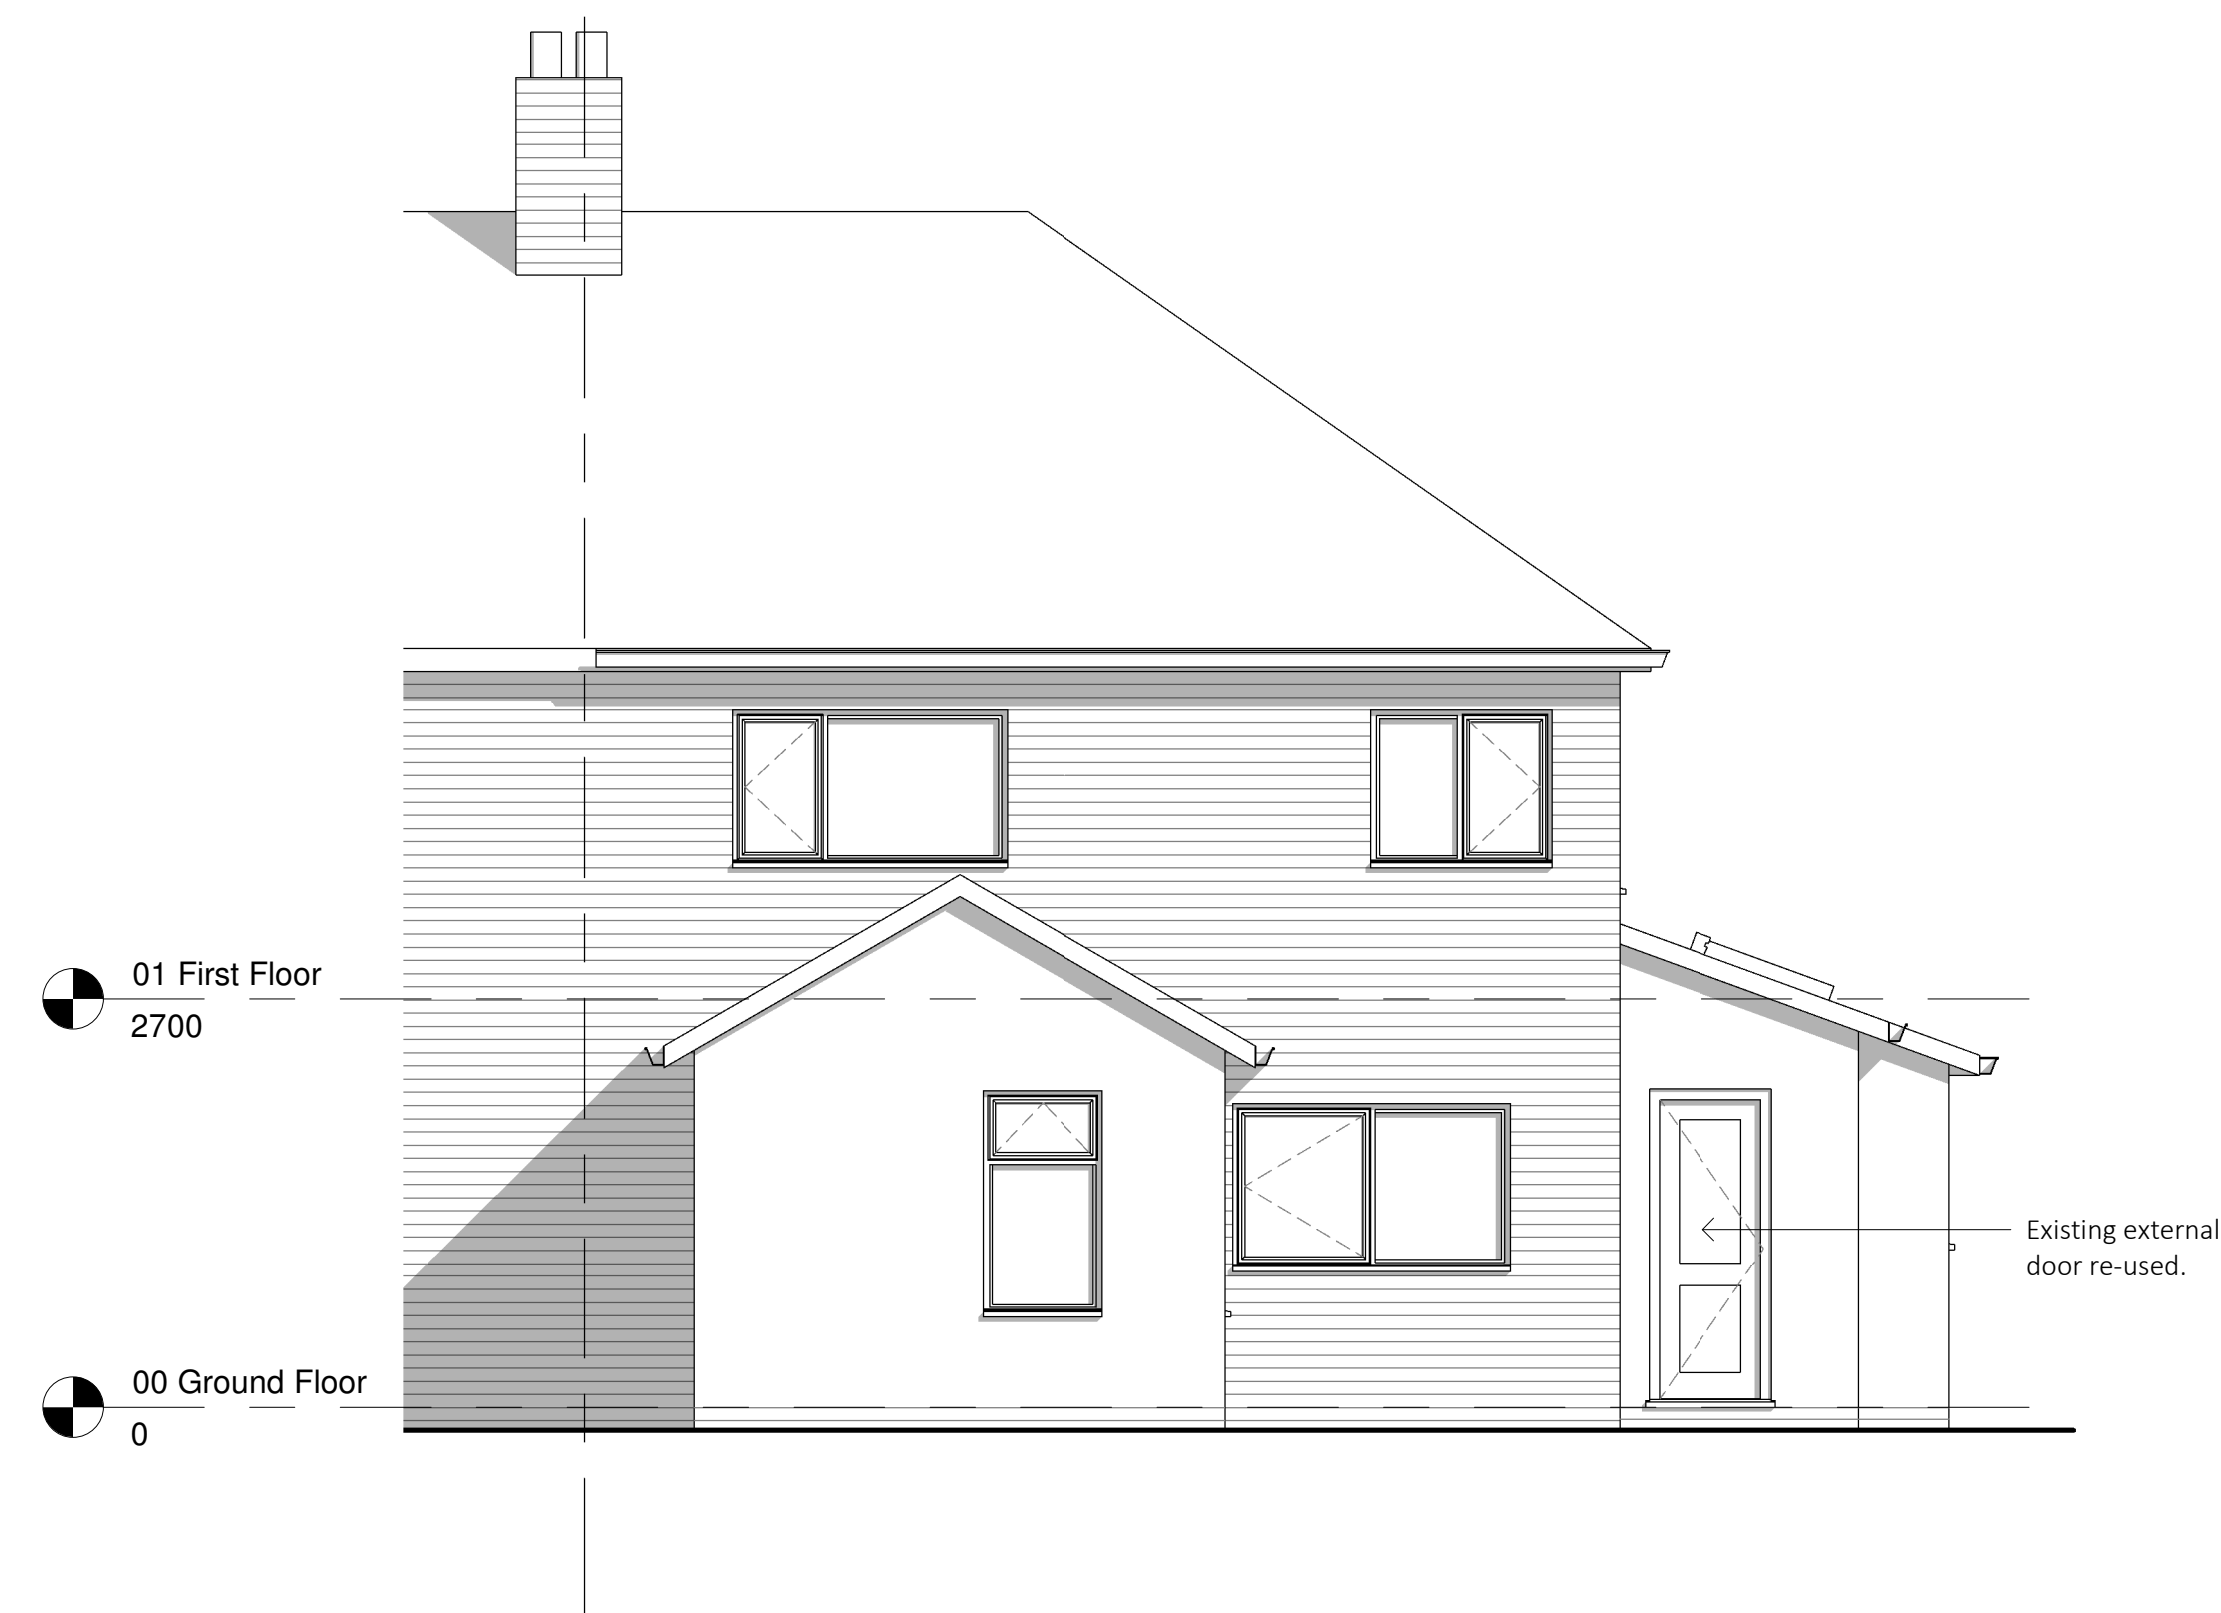

South Elevation
1 : 50

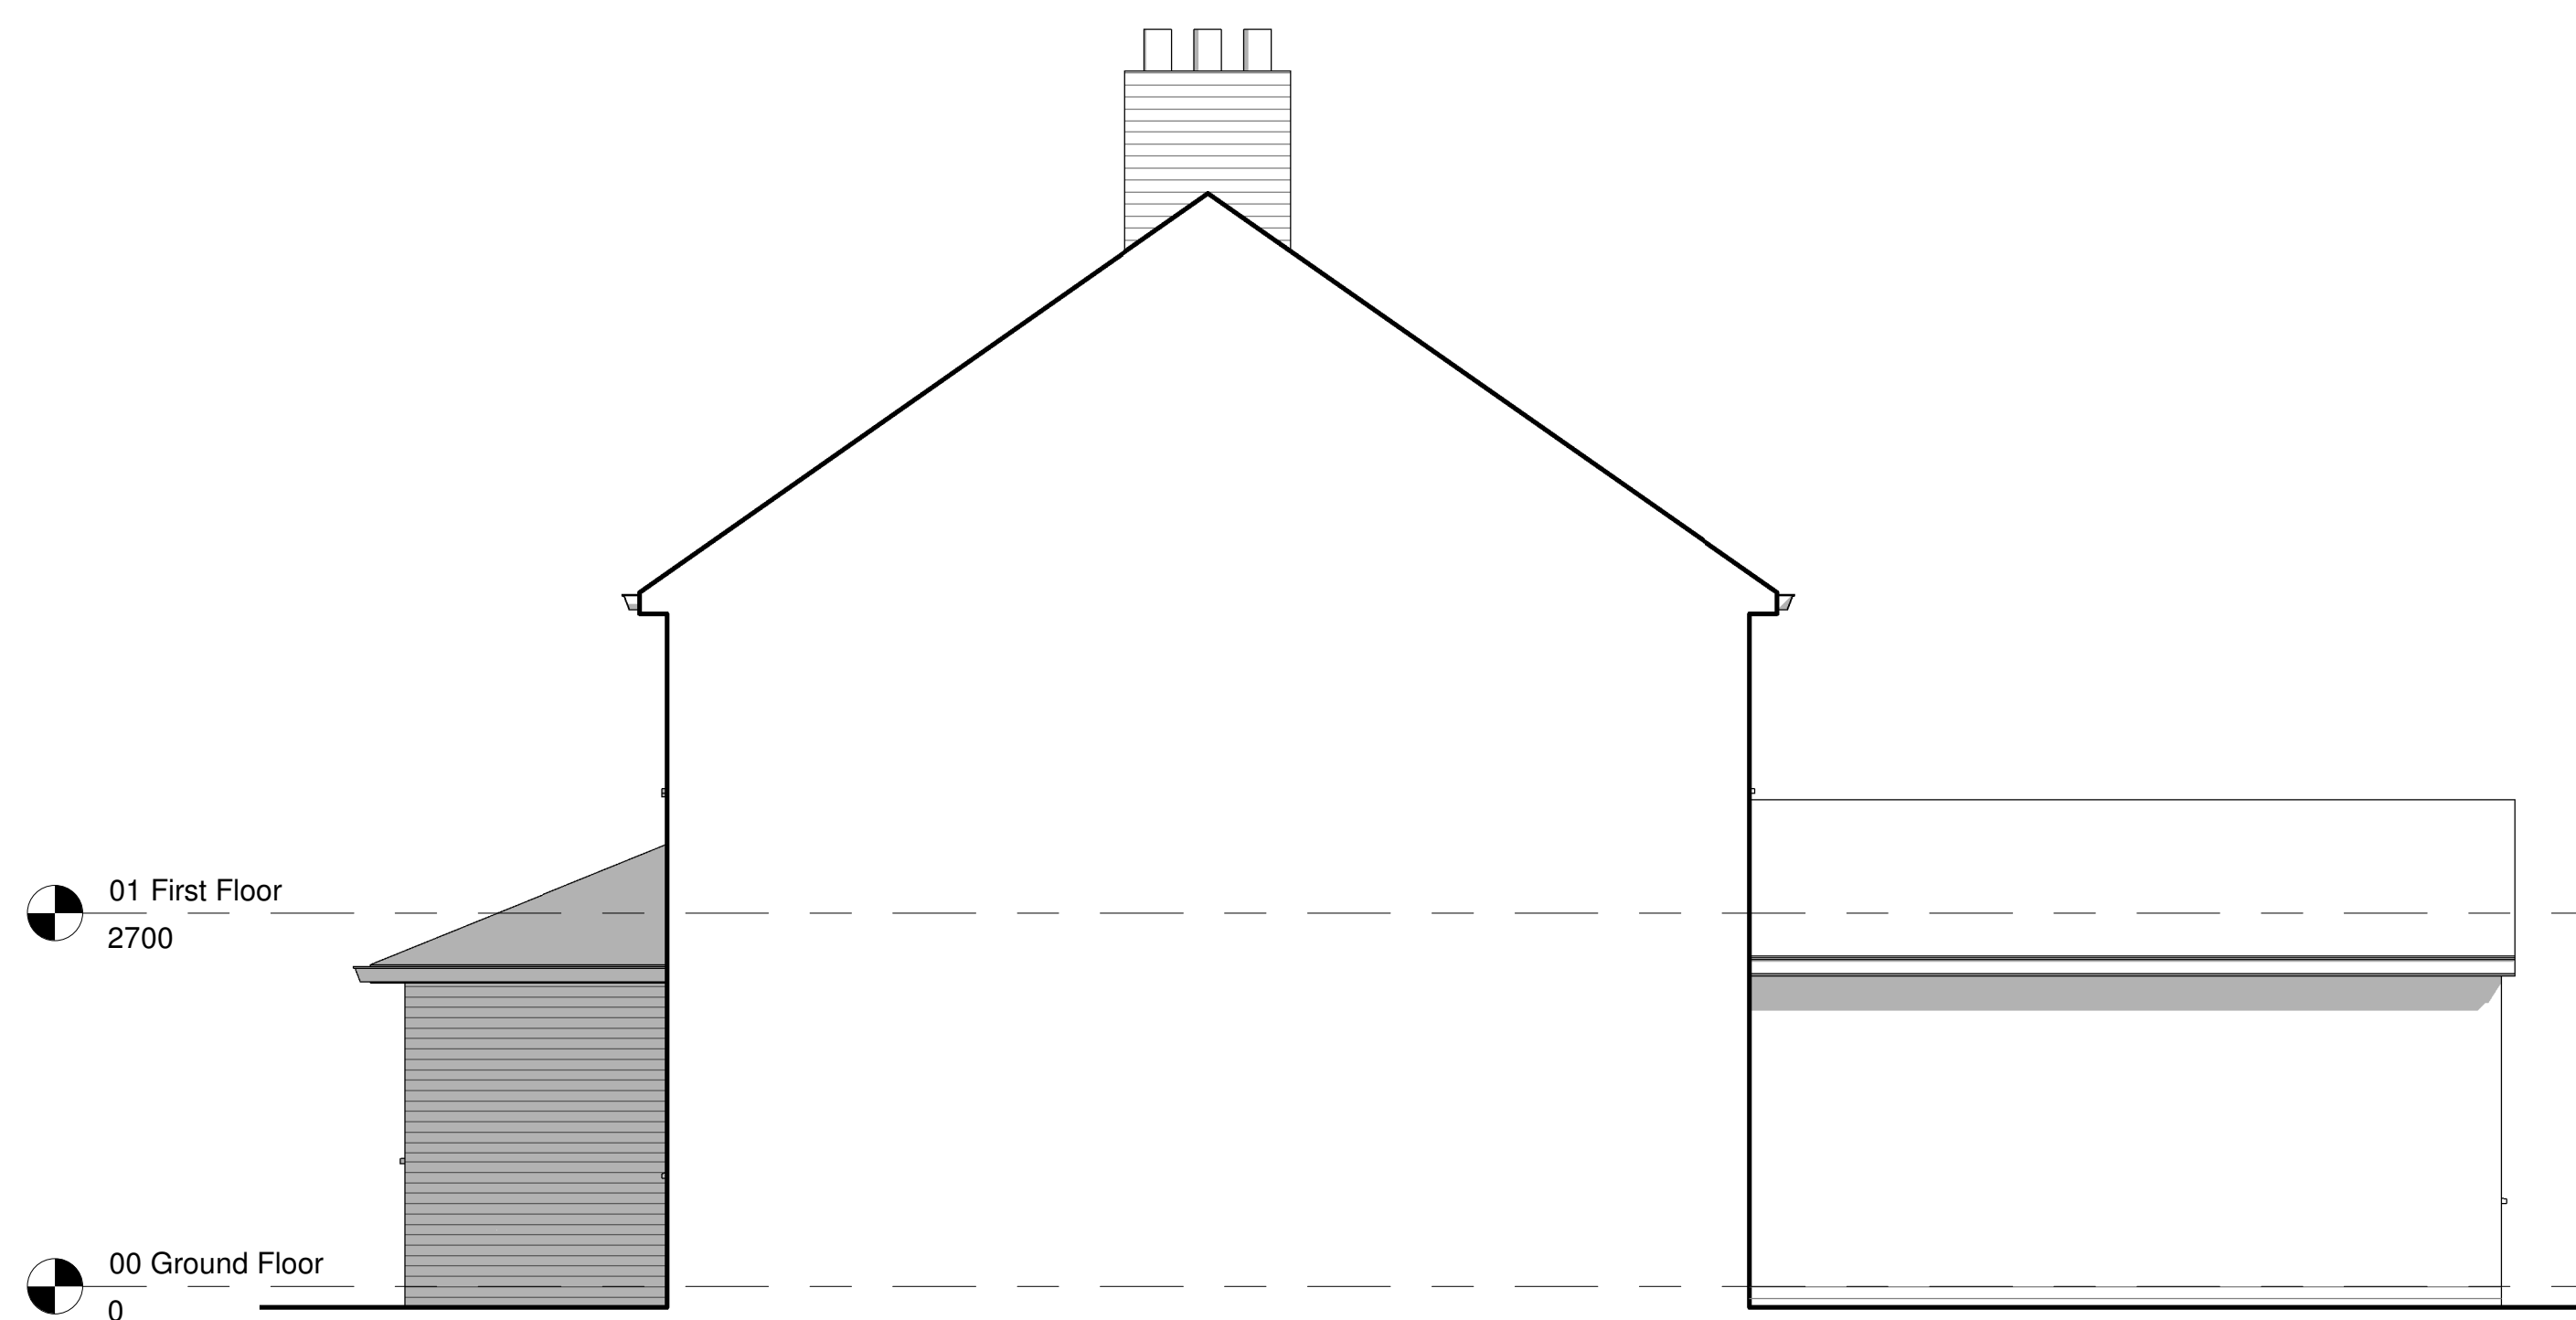

West Elevation
1 : 50



Project: Ty Coch, Bank Street, Rhos			
Title: Proposed Elevations			
Scale @ A1: 1 : 50	Scale @ A3: 1:100	Author: GE	Date: 06/06/23
Project Ref: 23-30	Drawing No: A300	Rev: A	