


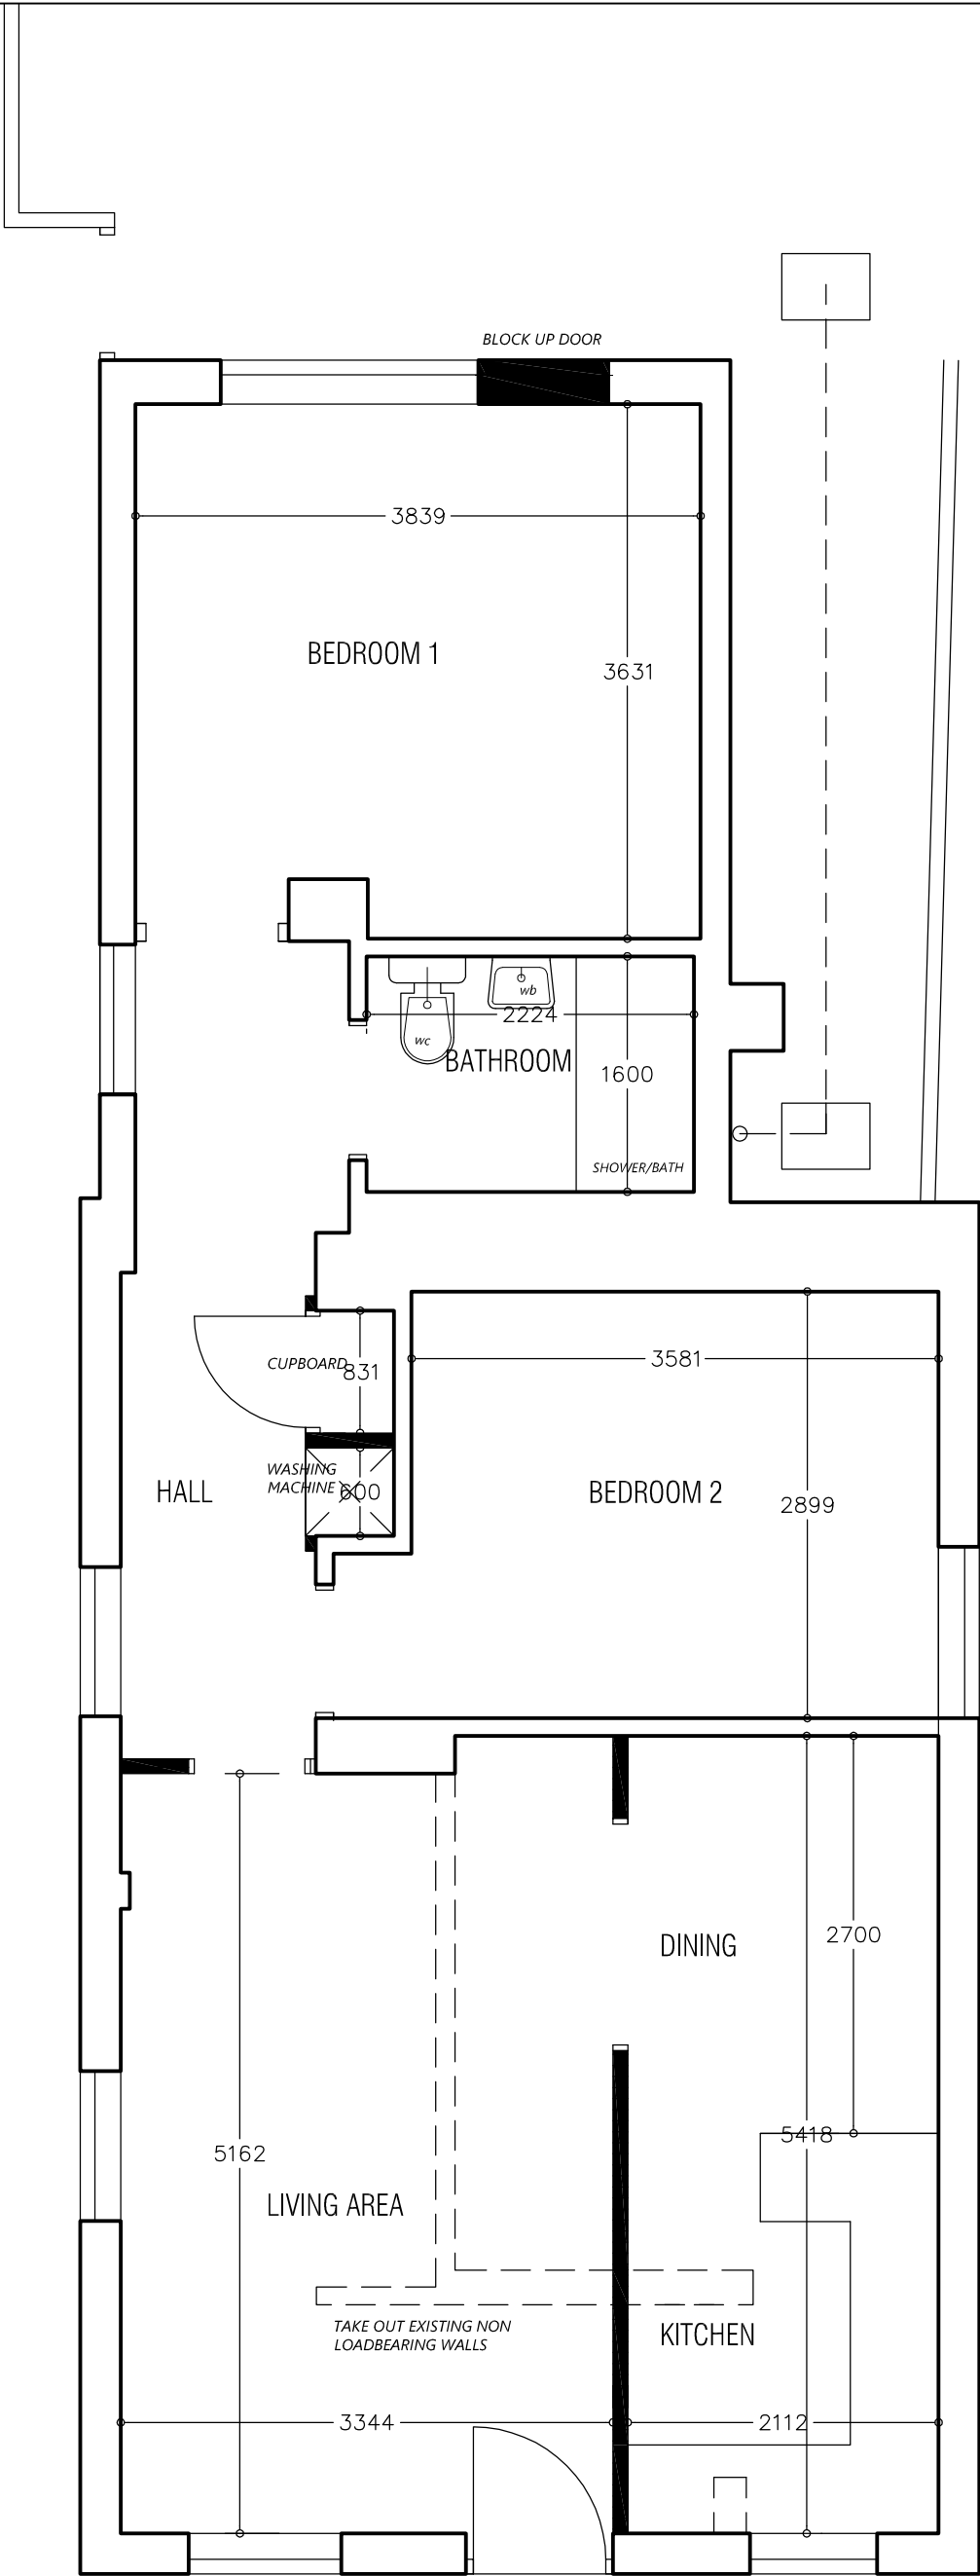

PLAN VIEW

RIBA
Chartered Practice

EDGE Architects NW Ltd.
Studio 55:20
North Wales Business Park, Abergelle
Conwy, LL22 8LJ

CLIENT:
DEE VALLEY MEDICAL

ADDRESS:
CHAPEL HOUSE HIGH STREET BANGOR-ON-DEE

PROJECT:
PROPOSED CONVERSION
proposed floor plan

DRAWING No:
22.CON-057-03

DATE: NOV 2022
SCALE: 1:50 @A3