



NOTES

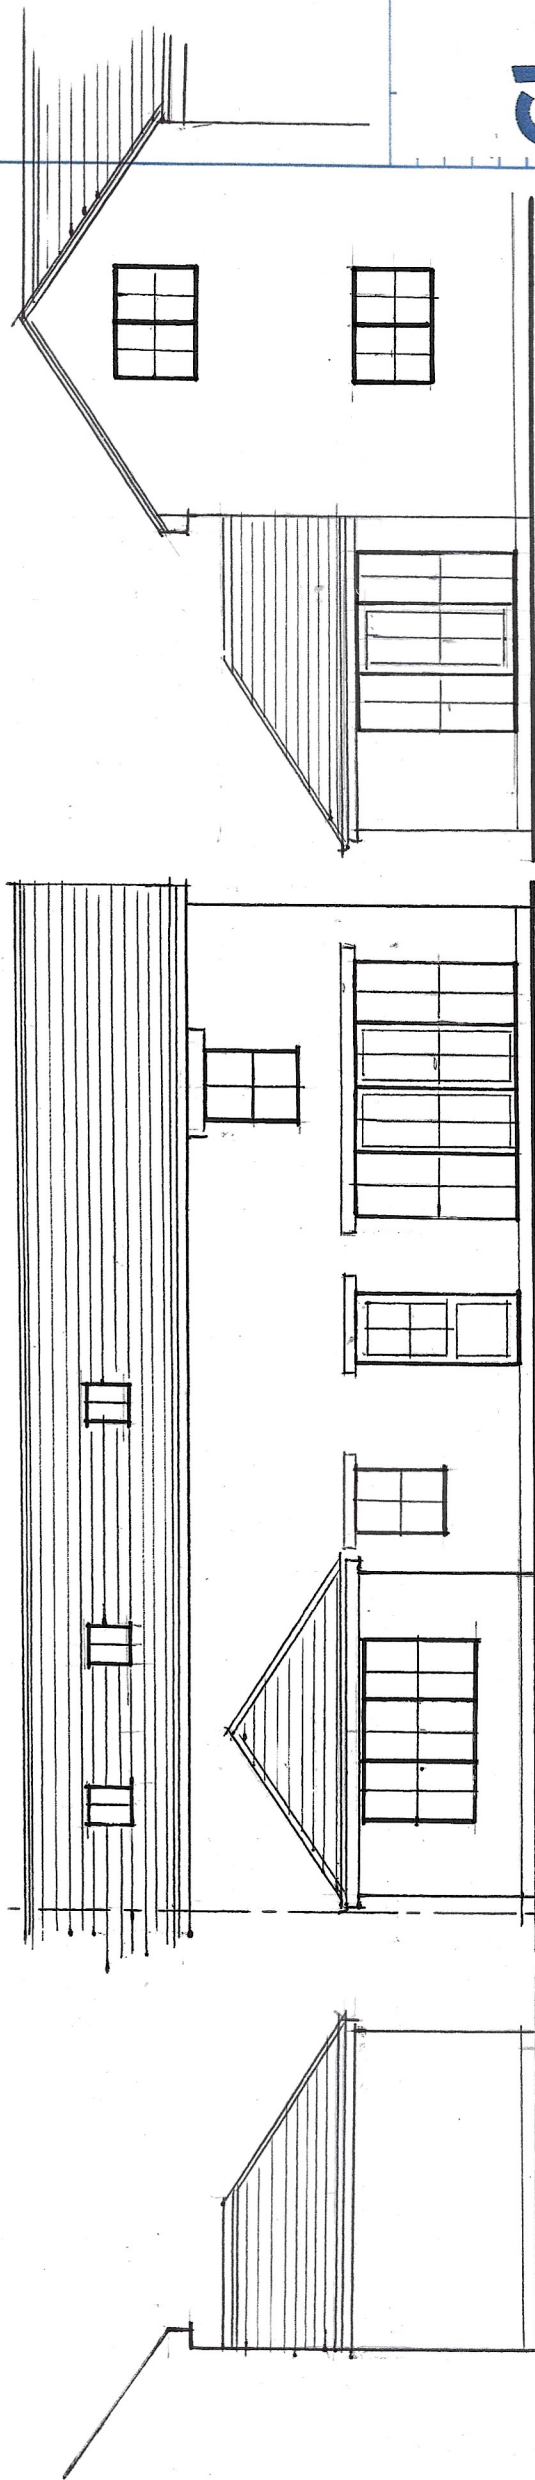


EXISTING LH ELEVATION

EXISTING REAR ELEVATION

EXISTING RH ELEVATION

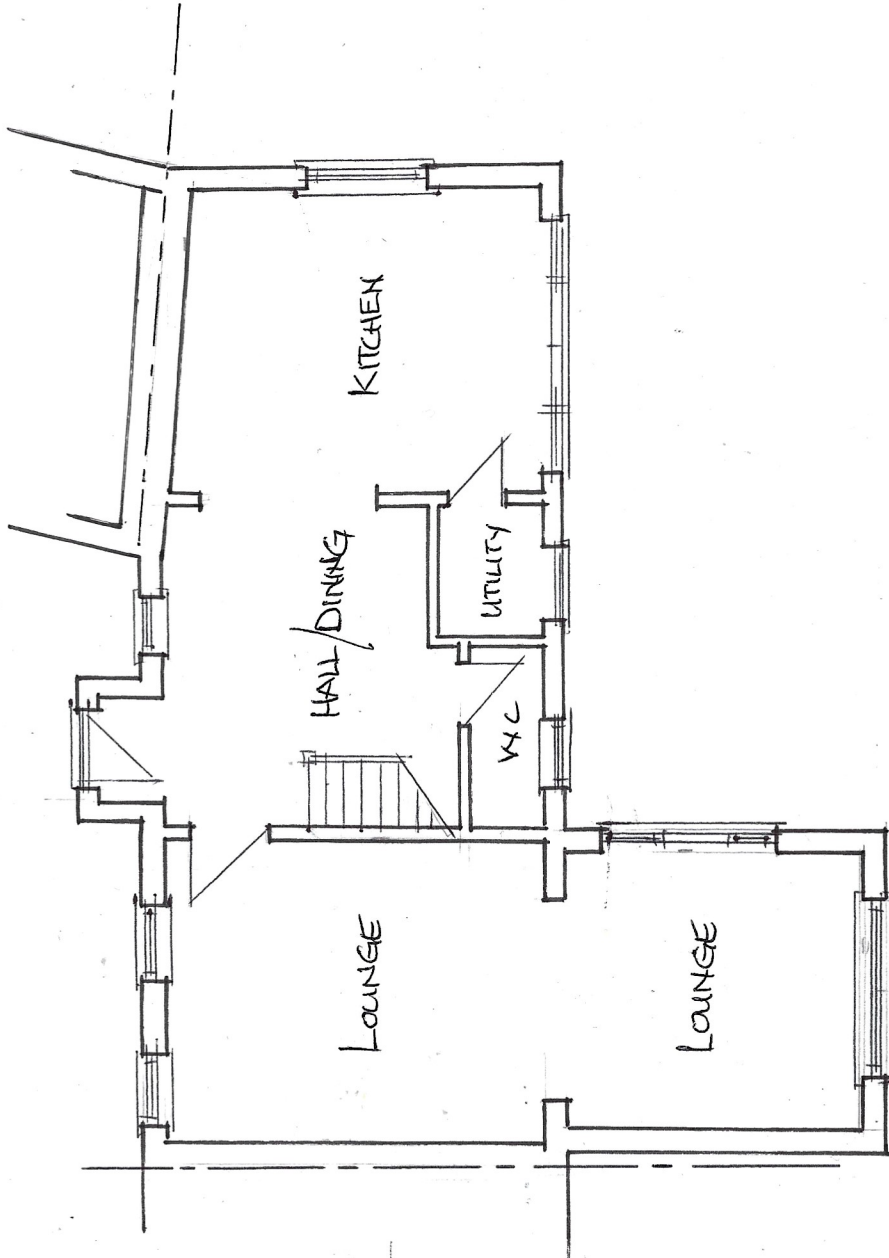

EXISTING GROUND
FLOOR PLAN

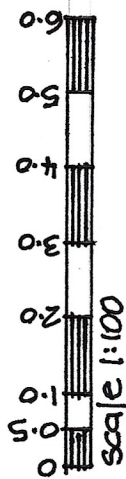

5 Peregrine Place
Moss Side, Leyland
Preston, Lancashire PR25 3EY

Tel: 01772 452225

Client:

MR & MRS POTTER

Job Title:

PROPOSED CONSERVATORY

Drawing Title:

THE BOTHY
LOWER WARRINGTON FARM
WORTHENBURY
WREXHAM
LL13 0AN

Scale:

1:100

Date:

4 MAY 2022

Drawn By:

TS.

Drg No:

Rev.