

This drawing is the property of CB ARCHITECTURAL DESIGN.
Copyright is reserved by them and the drawing issued on the condition that it is not copied, reproduced, retained or disclosed to any unauthorised person either wholly or in part without the written consent of CB ARCHITECTURAL DESIGN.

1. All dimensions to be verified on site prior to any shop works being commenced.
2. Any discrepancies to be reported to the Designer before any work is put in hand.
3. Do not scale from this drawing.
4. This drawing is to be read in conjunction with relevant consultants and specialist drawings.
5. This is a metric drawing.
6. Dimensions indicated thus "" are site dimensions and are to be adjusted onsite by the Contractor accordingly.

PROPOSED MATERIALS


WALLS: Facing brickwork to match exg
ROOF: Slates to match exg
WINDOWS: White uPVC to match exg
DOORS: White uPVC
RWG's: Black uPVC,round profile
FASCIAS/BARGES/SOFFITS: Black uPVC




FRONT ELEVATION
(*Brook Street*)



SIDE ELEVATION

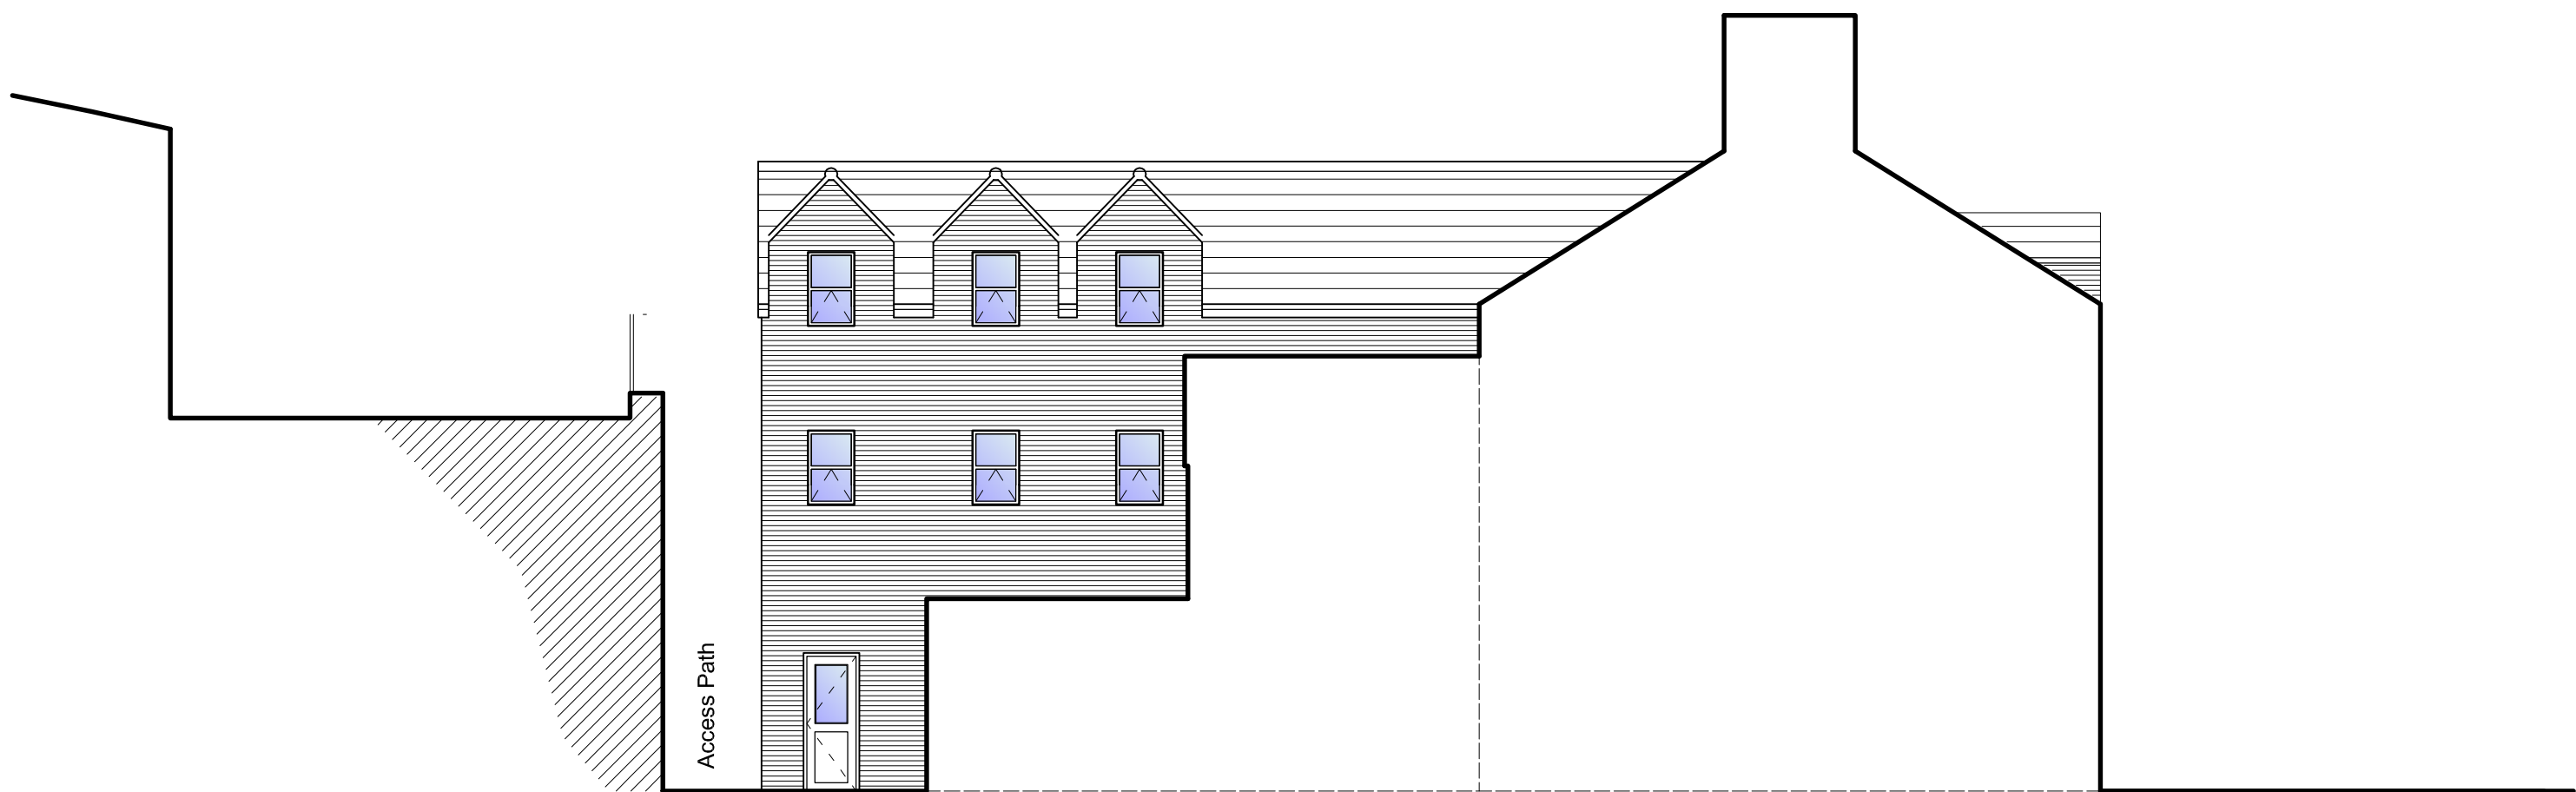

SIDE ELEVATION

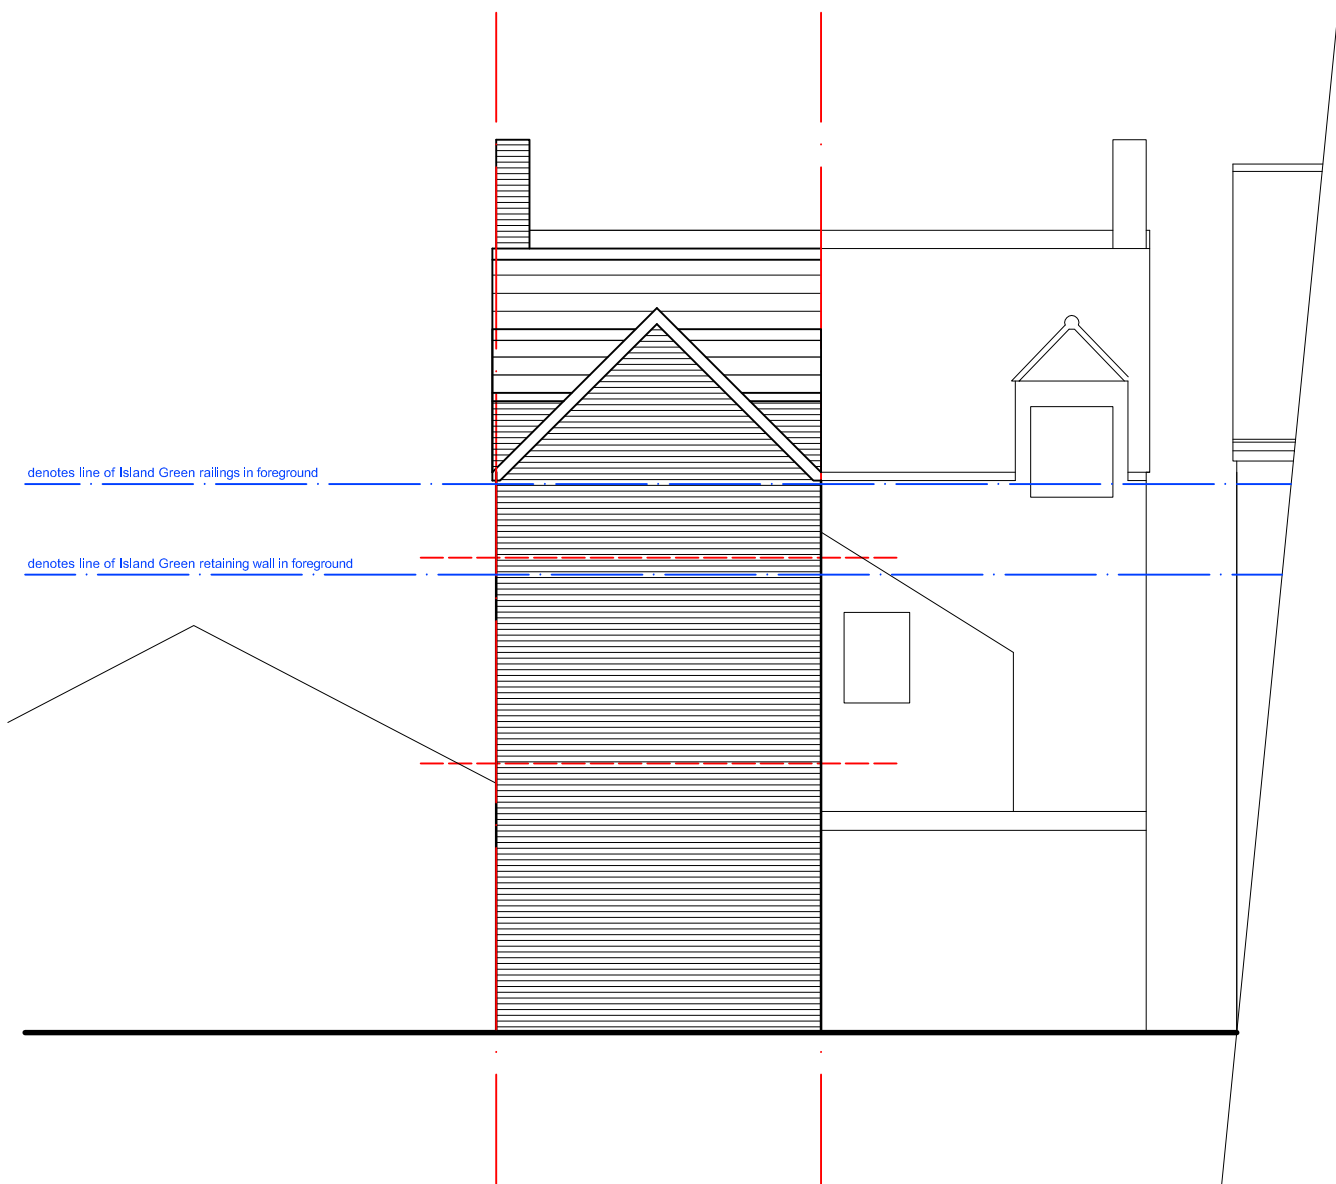

REAR ELEVATION
(*facing island green*)

0 10 20 50mm NATURAL SCALE

T: 07833 029535
E: info@cbarchitecturaldesign.co.uk
W: www.cbarchitecturaldesign.co.uk

Architectural Design

Rev	Description	Drawn	Check
01	VI NIKLAS		
Client: VI NIKLAS			
Project: Extension at 36 Brook Street Wrexham			
Drawing Title: Elevations AS PROPOSED			
Scale: 1:100 Drawn: C.B. Check: C.B. Date: 22/06/20			
Drawing No: 831/L(2)02 Revision: -			

ORIGINAL DRAWING SIZE 841 x 594 (A1)