


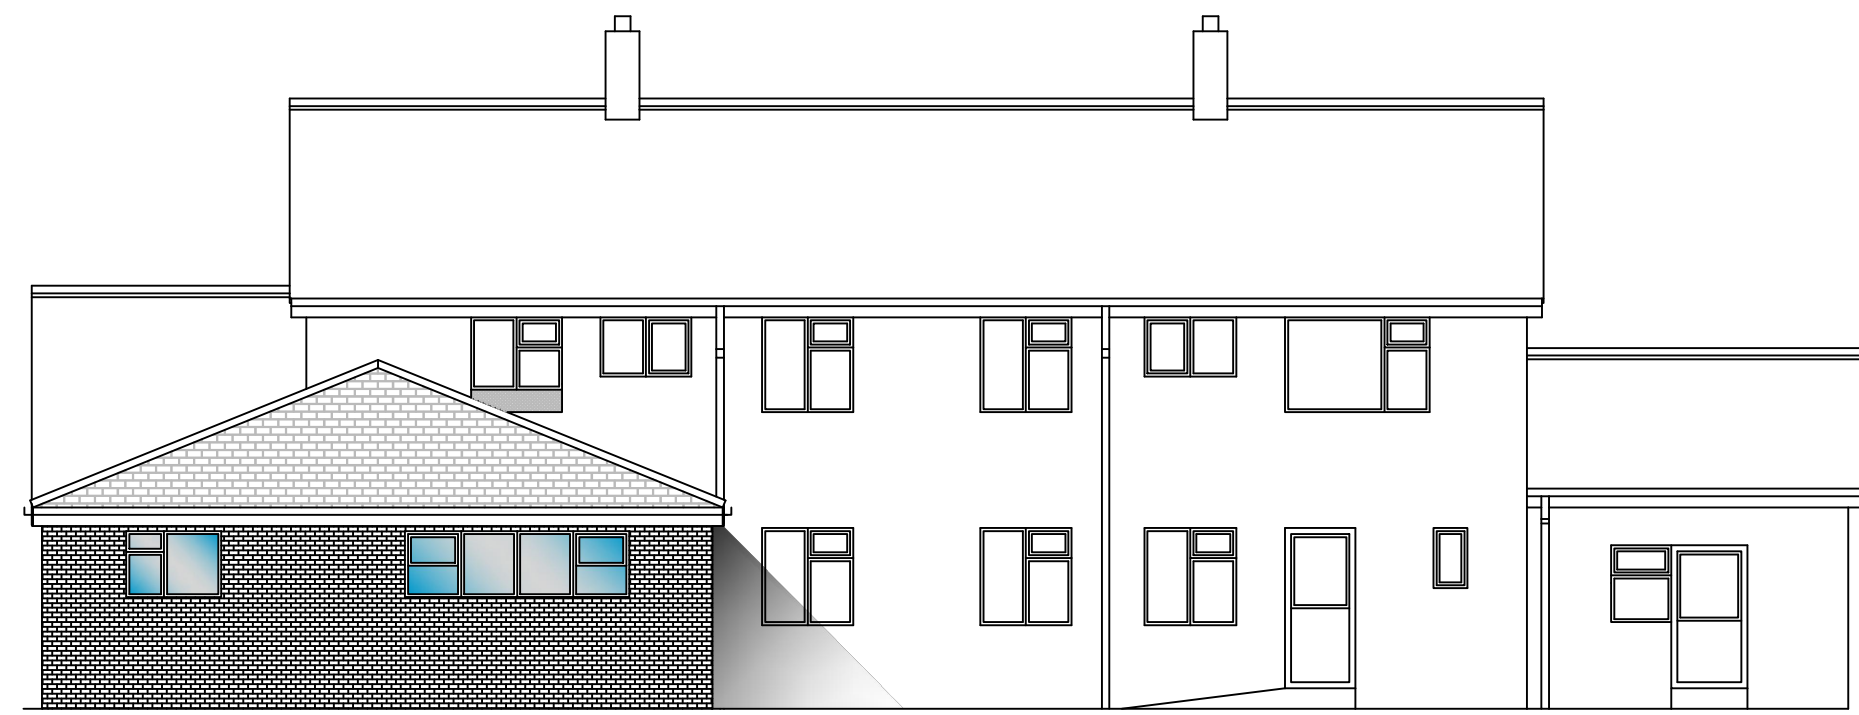


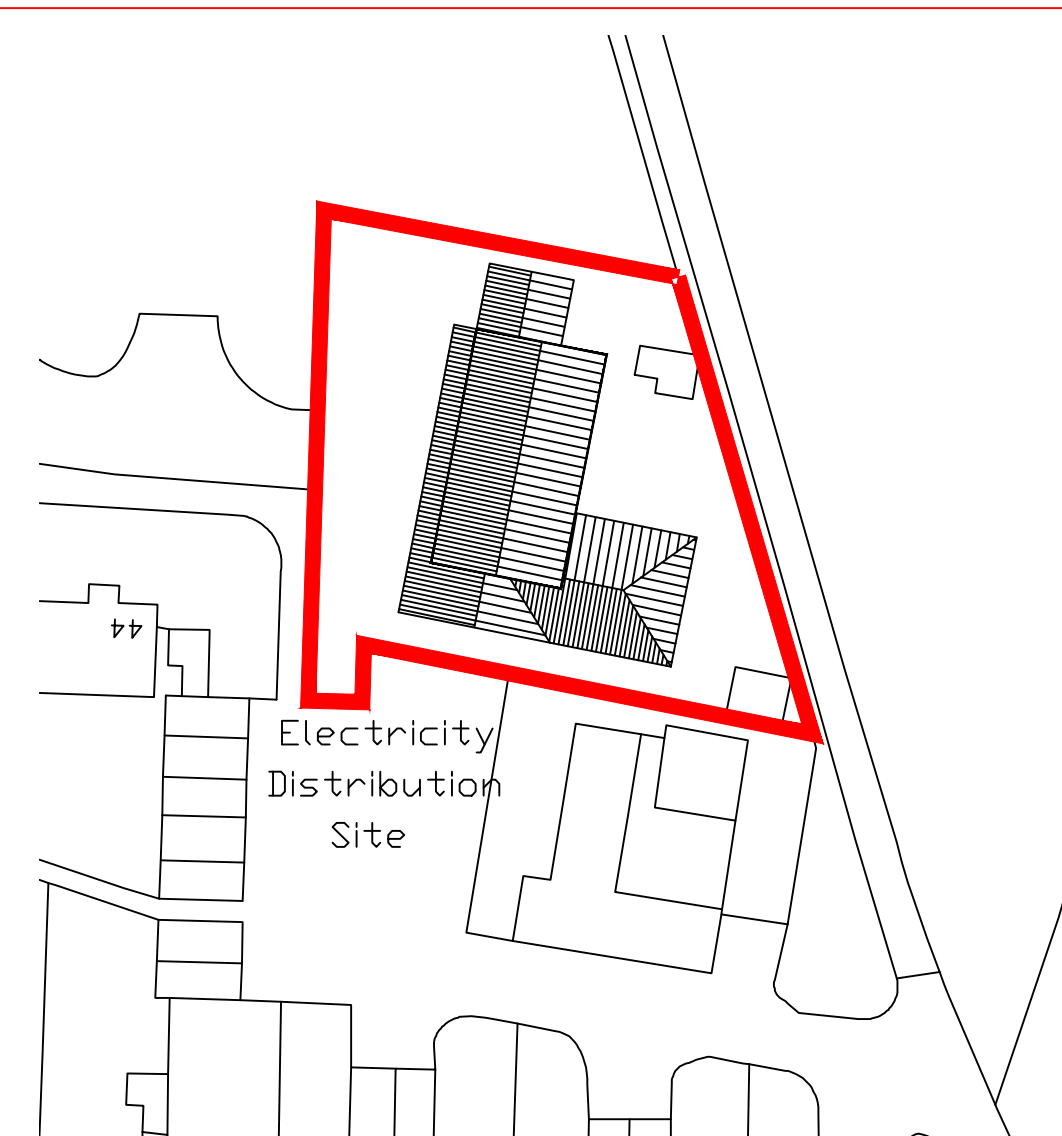


PROPOSED REAR ELEVATION @ 1:100

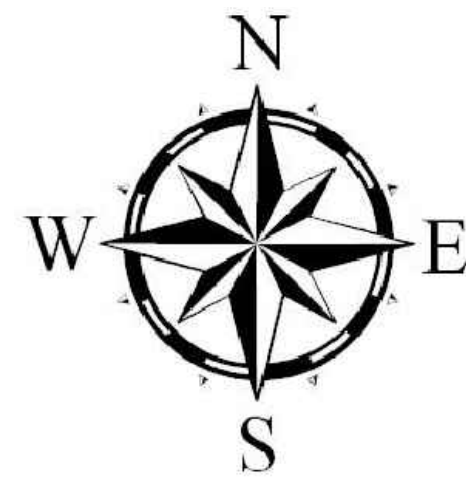


SITE LOCATION @ 1:500

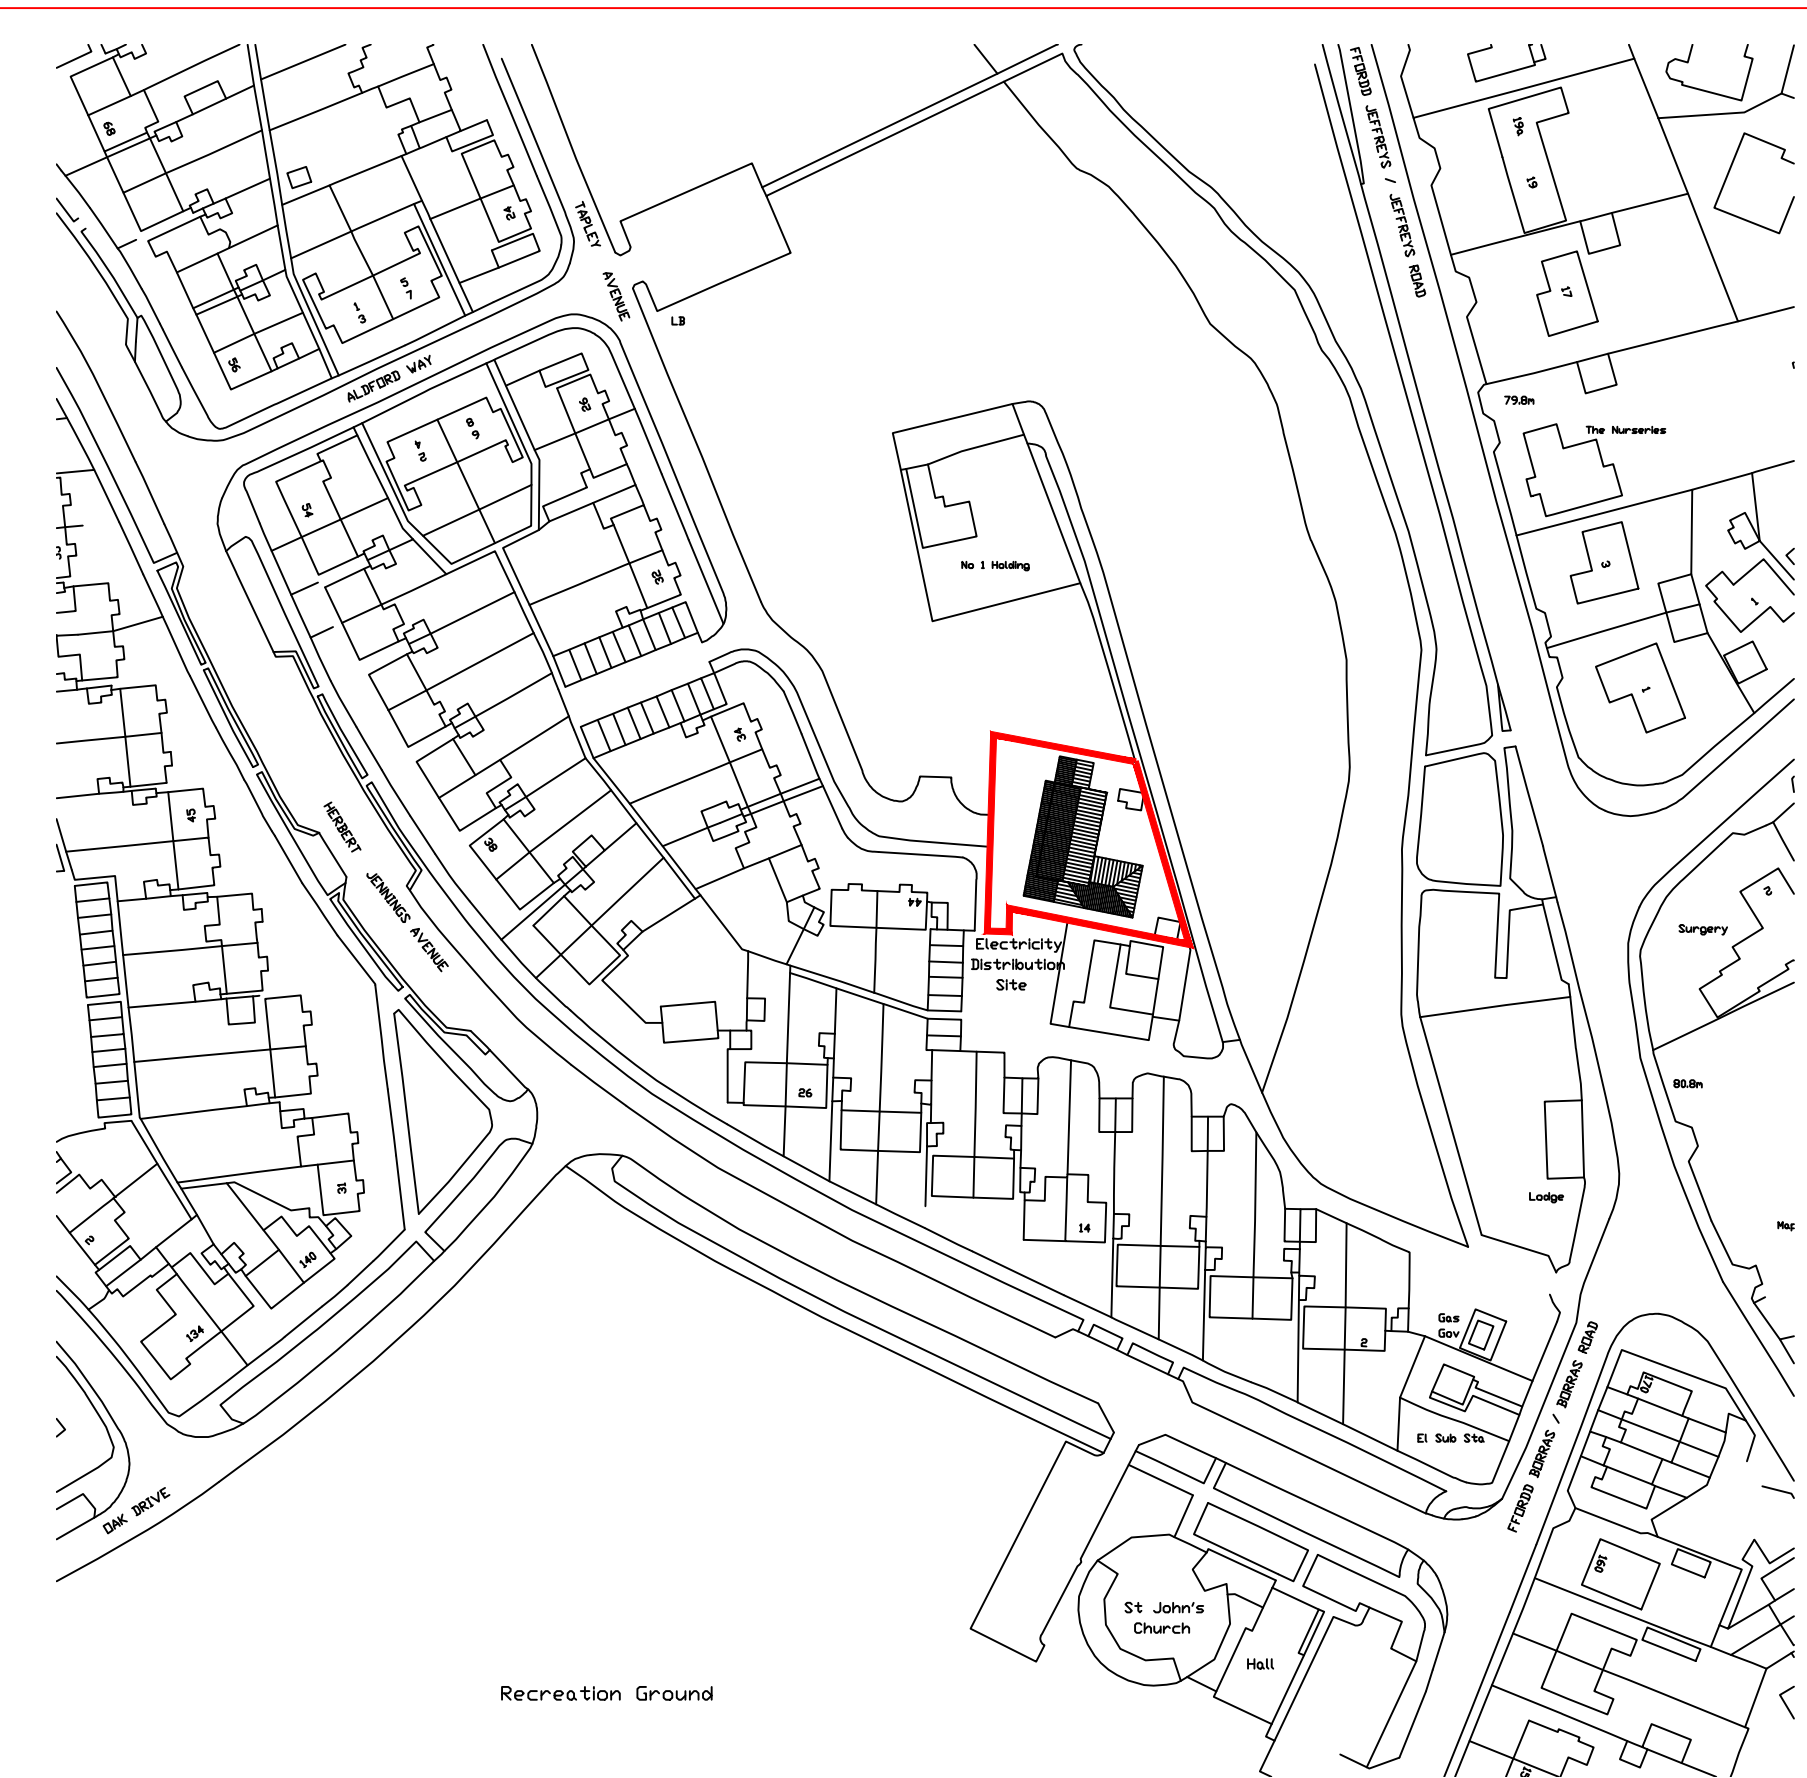


SITE LOCATION @ 1:1250

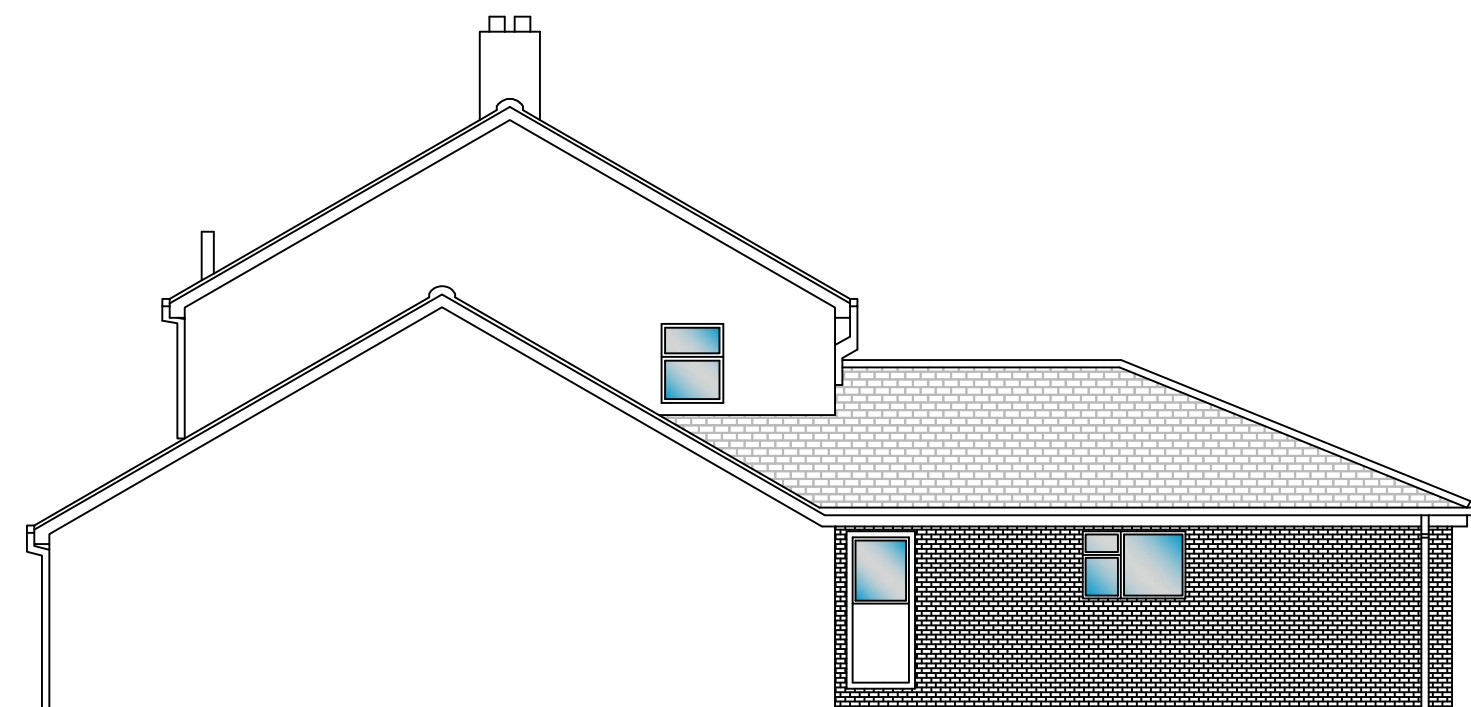


PROPOSED SIDE ELEVATION @ 1:100

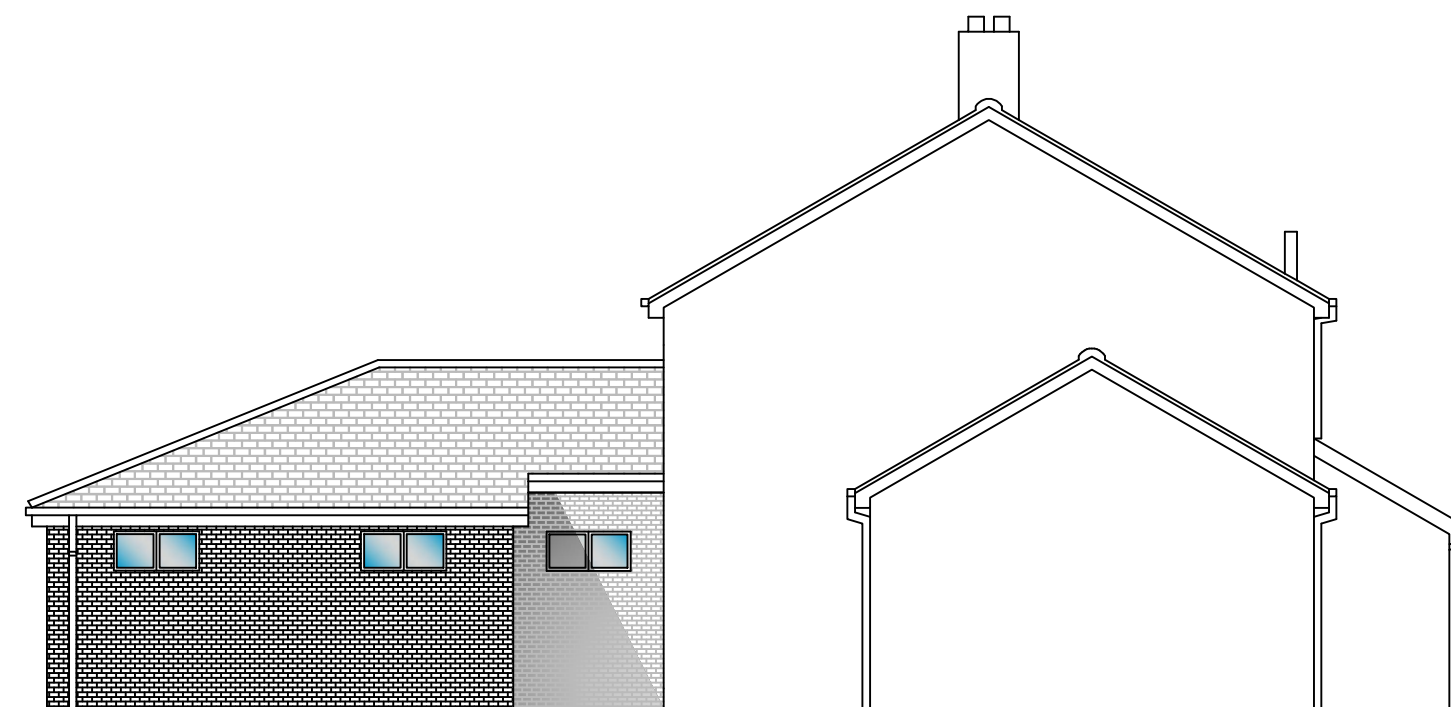

PROPOSED SIDE ELEVATION @ 1:100

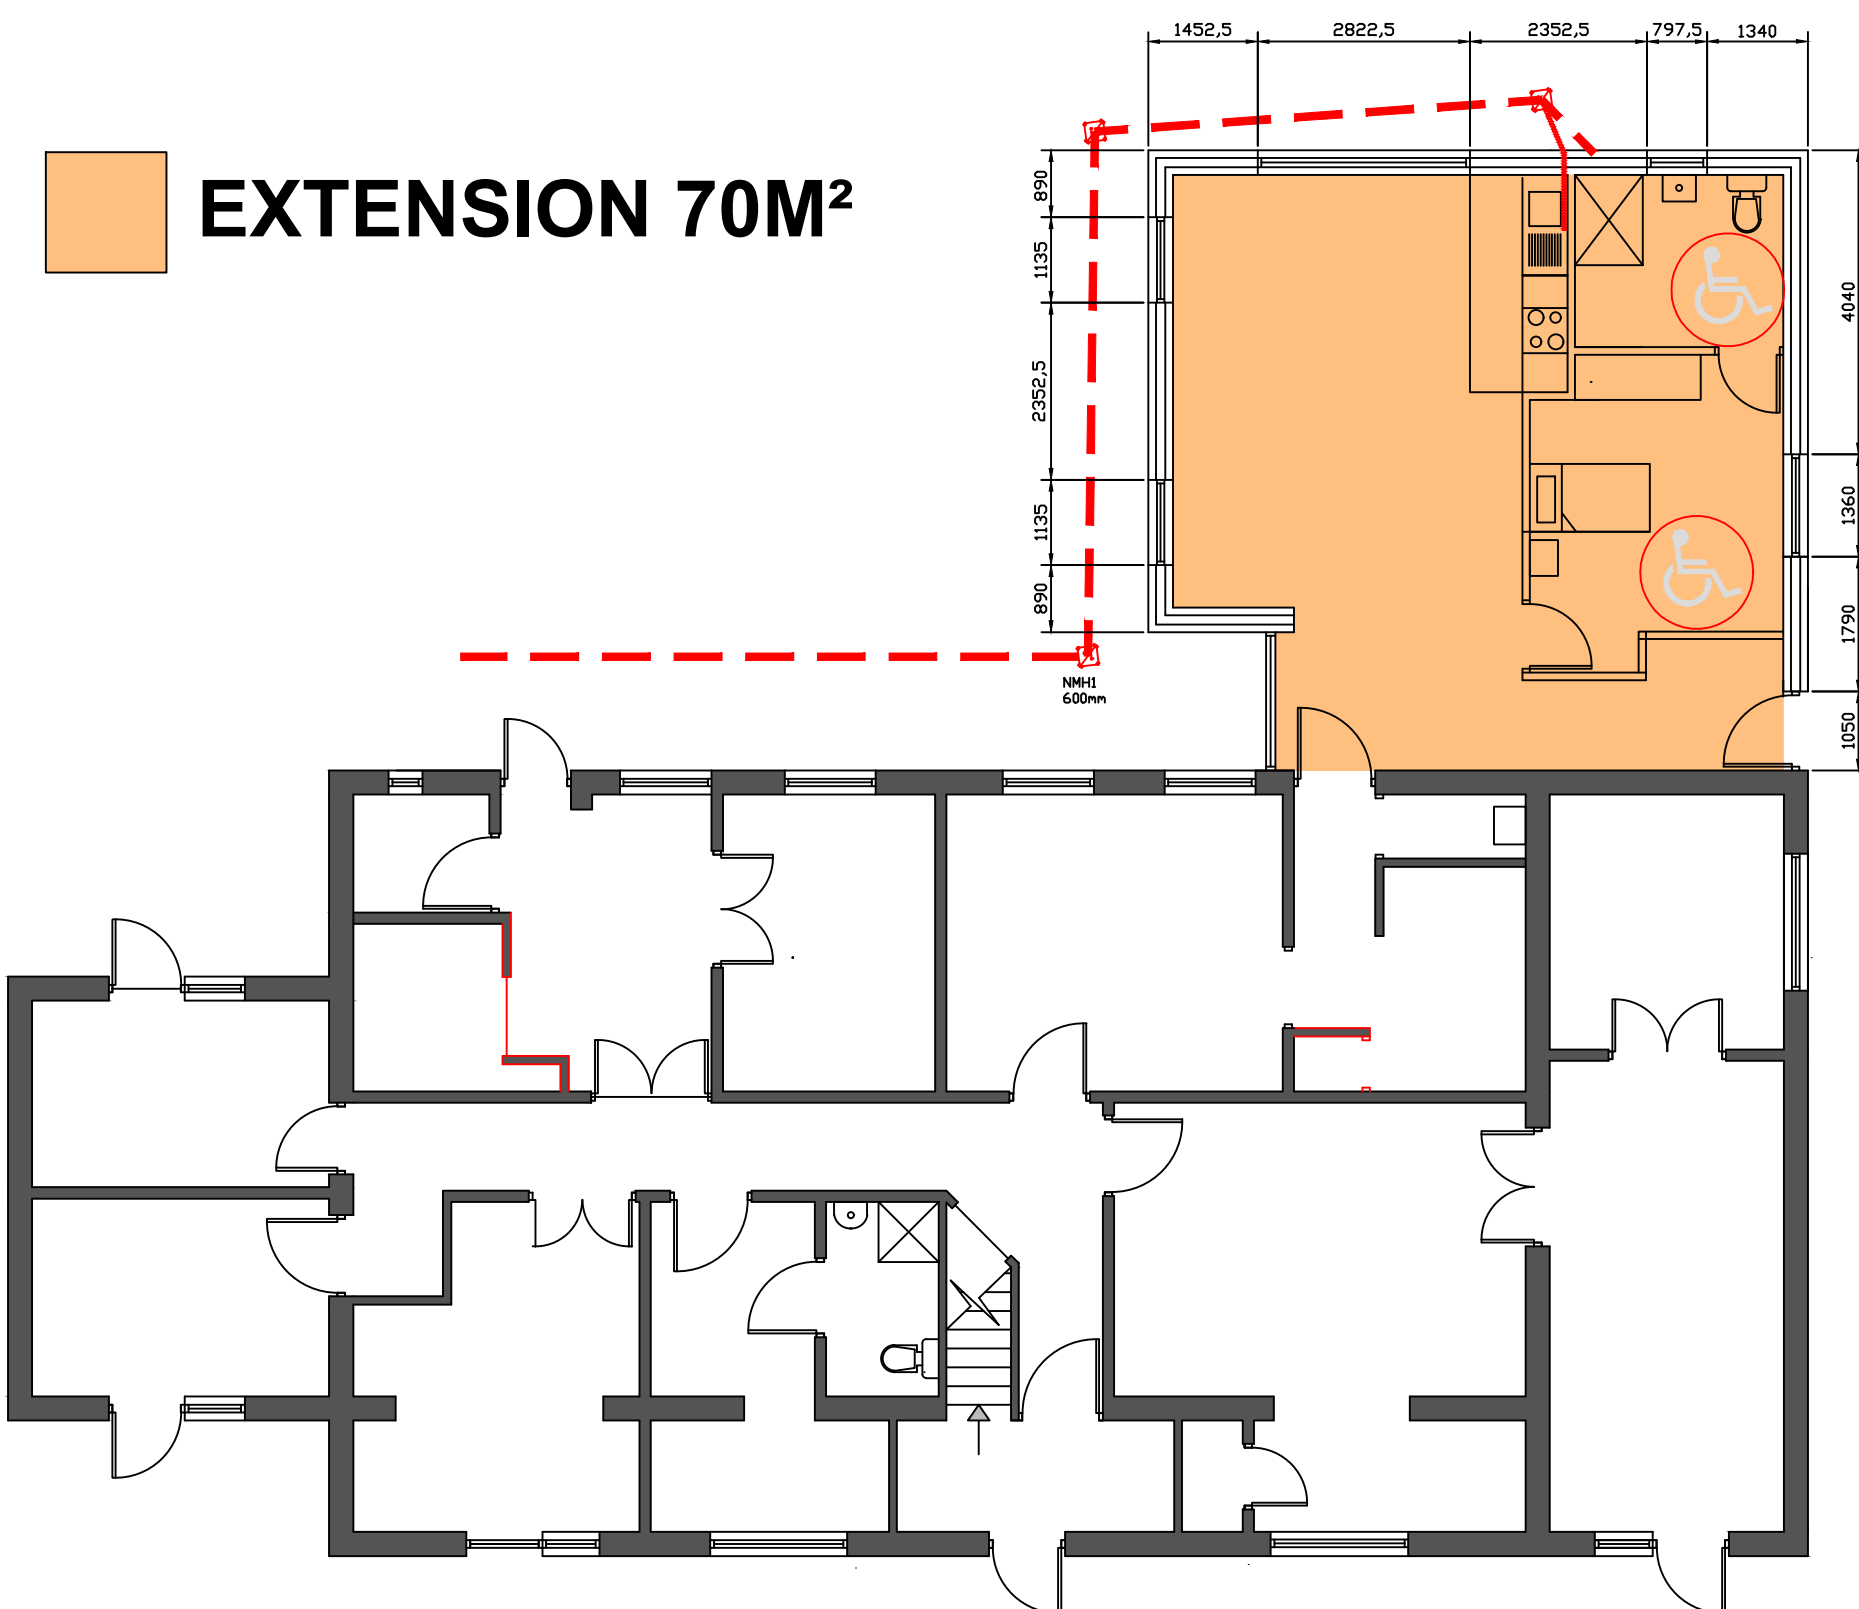

PROPOSED PLAN @ 1:100

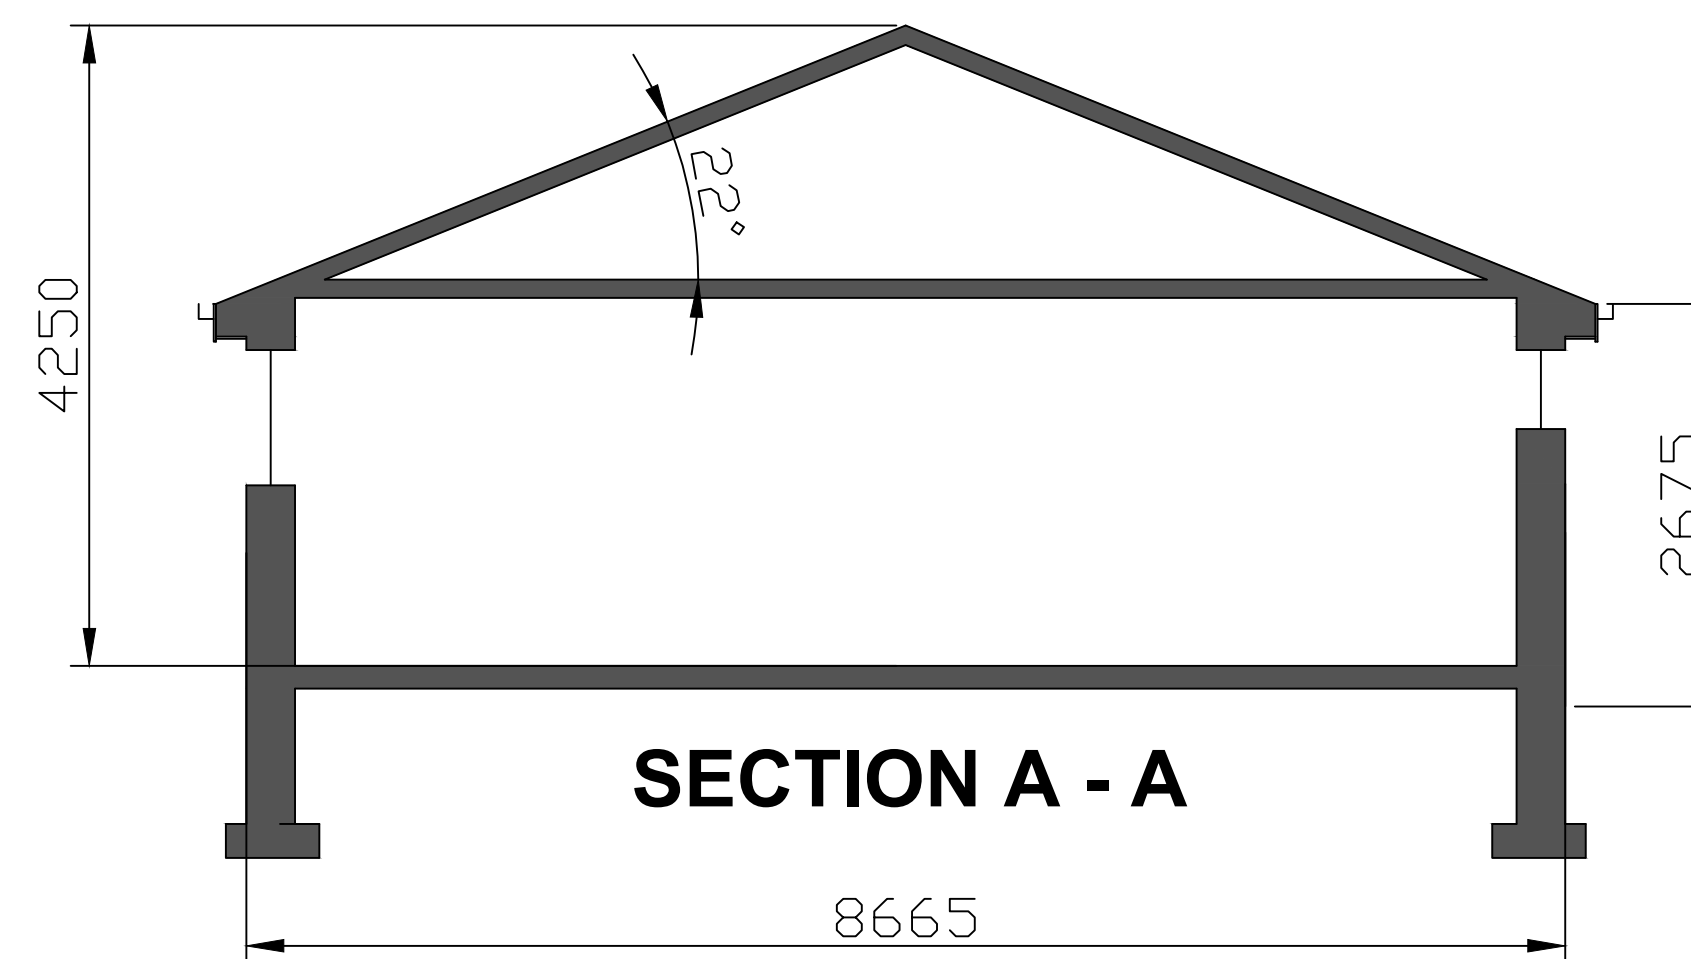


SECTION A - A



VIEW C



VIEW A

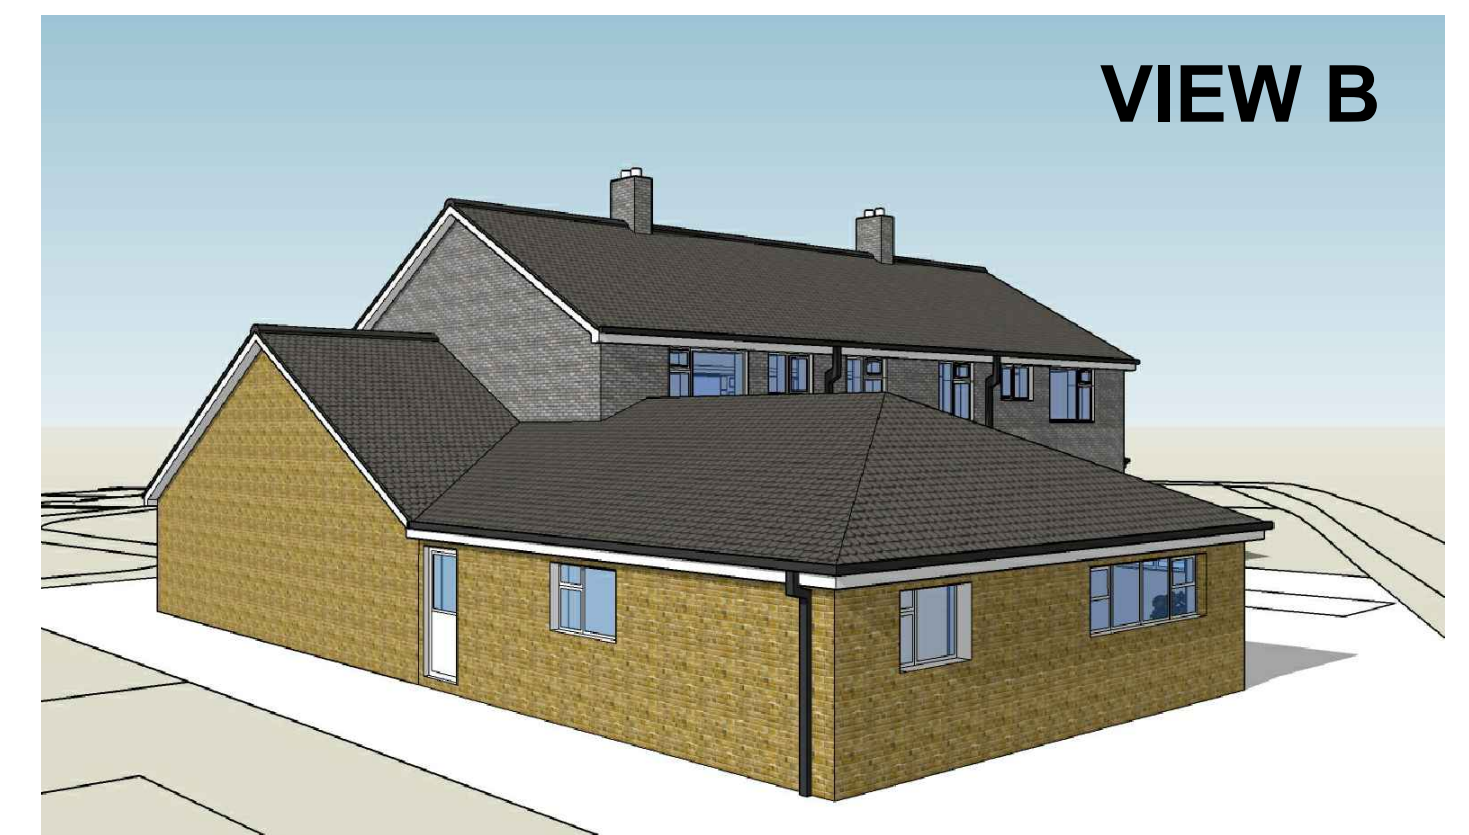

VIEW B

WREXHAM COUNTY BOROUGH COUNCIL. JULIE M FRANCIS CHIEF HOUSING OFFICER RUTHIN ROAD Wrexham, LL13 7TU Ffordd Rhuthun, WREXHAM LL13 7TU			
Project: EXTENSION TO TAPLEY AVENUE RESPITE CENTRE, ACTON WREXHAM, LL12 7UY			
Detail: PROPOSED DRAWINGS			
Drawn/Checked:	Date:	AutoCad File Ref:	
MAF	JAN 23		
Scale:	Project No:	Dwg No:	Rev:
AS INDICATED	PD2023/01/02	2	