


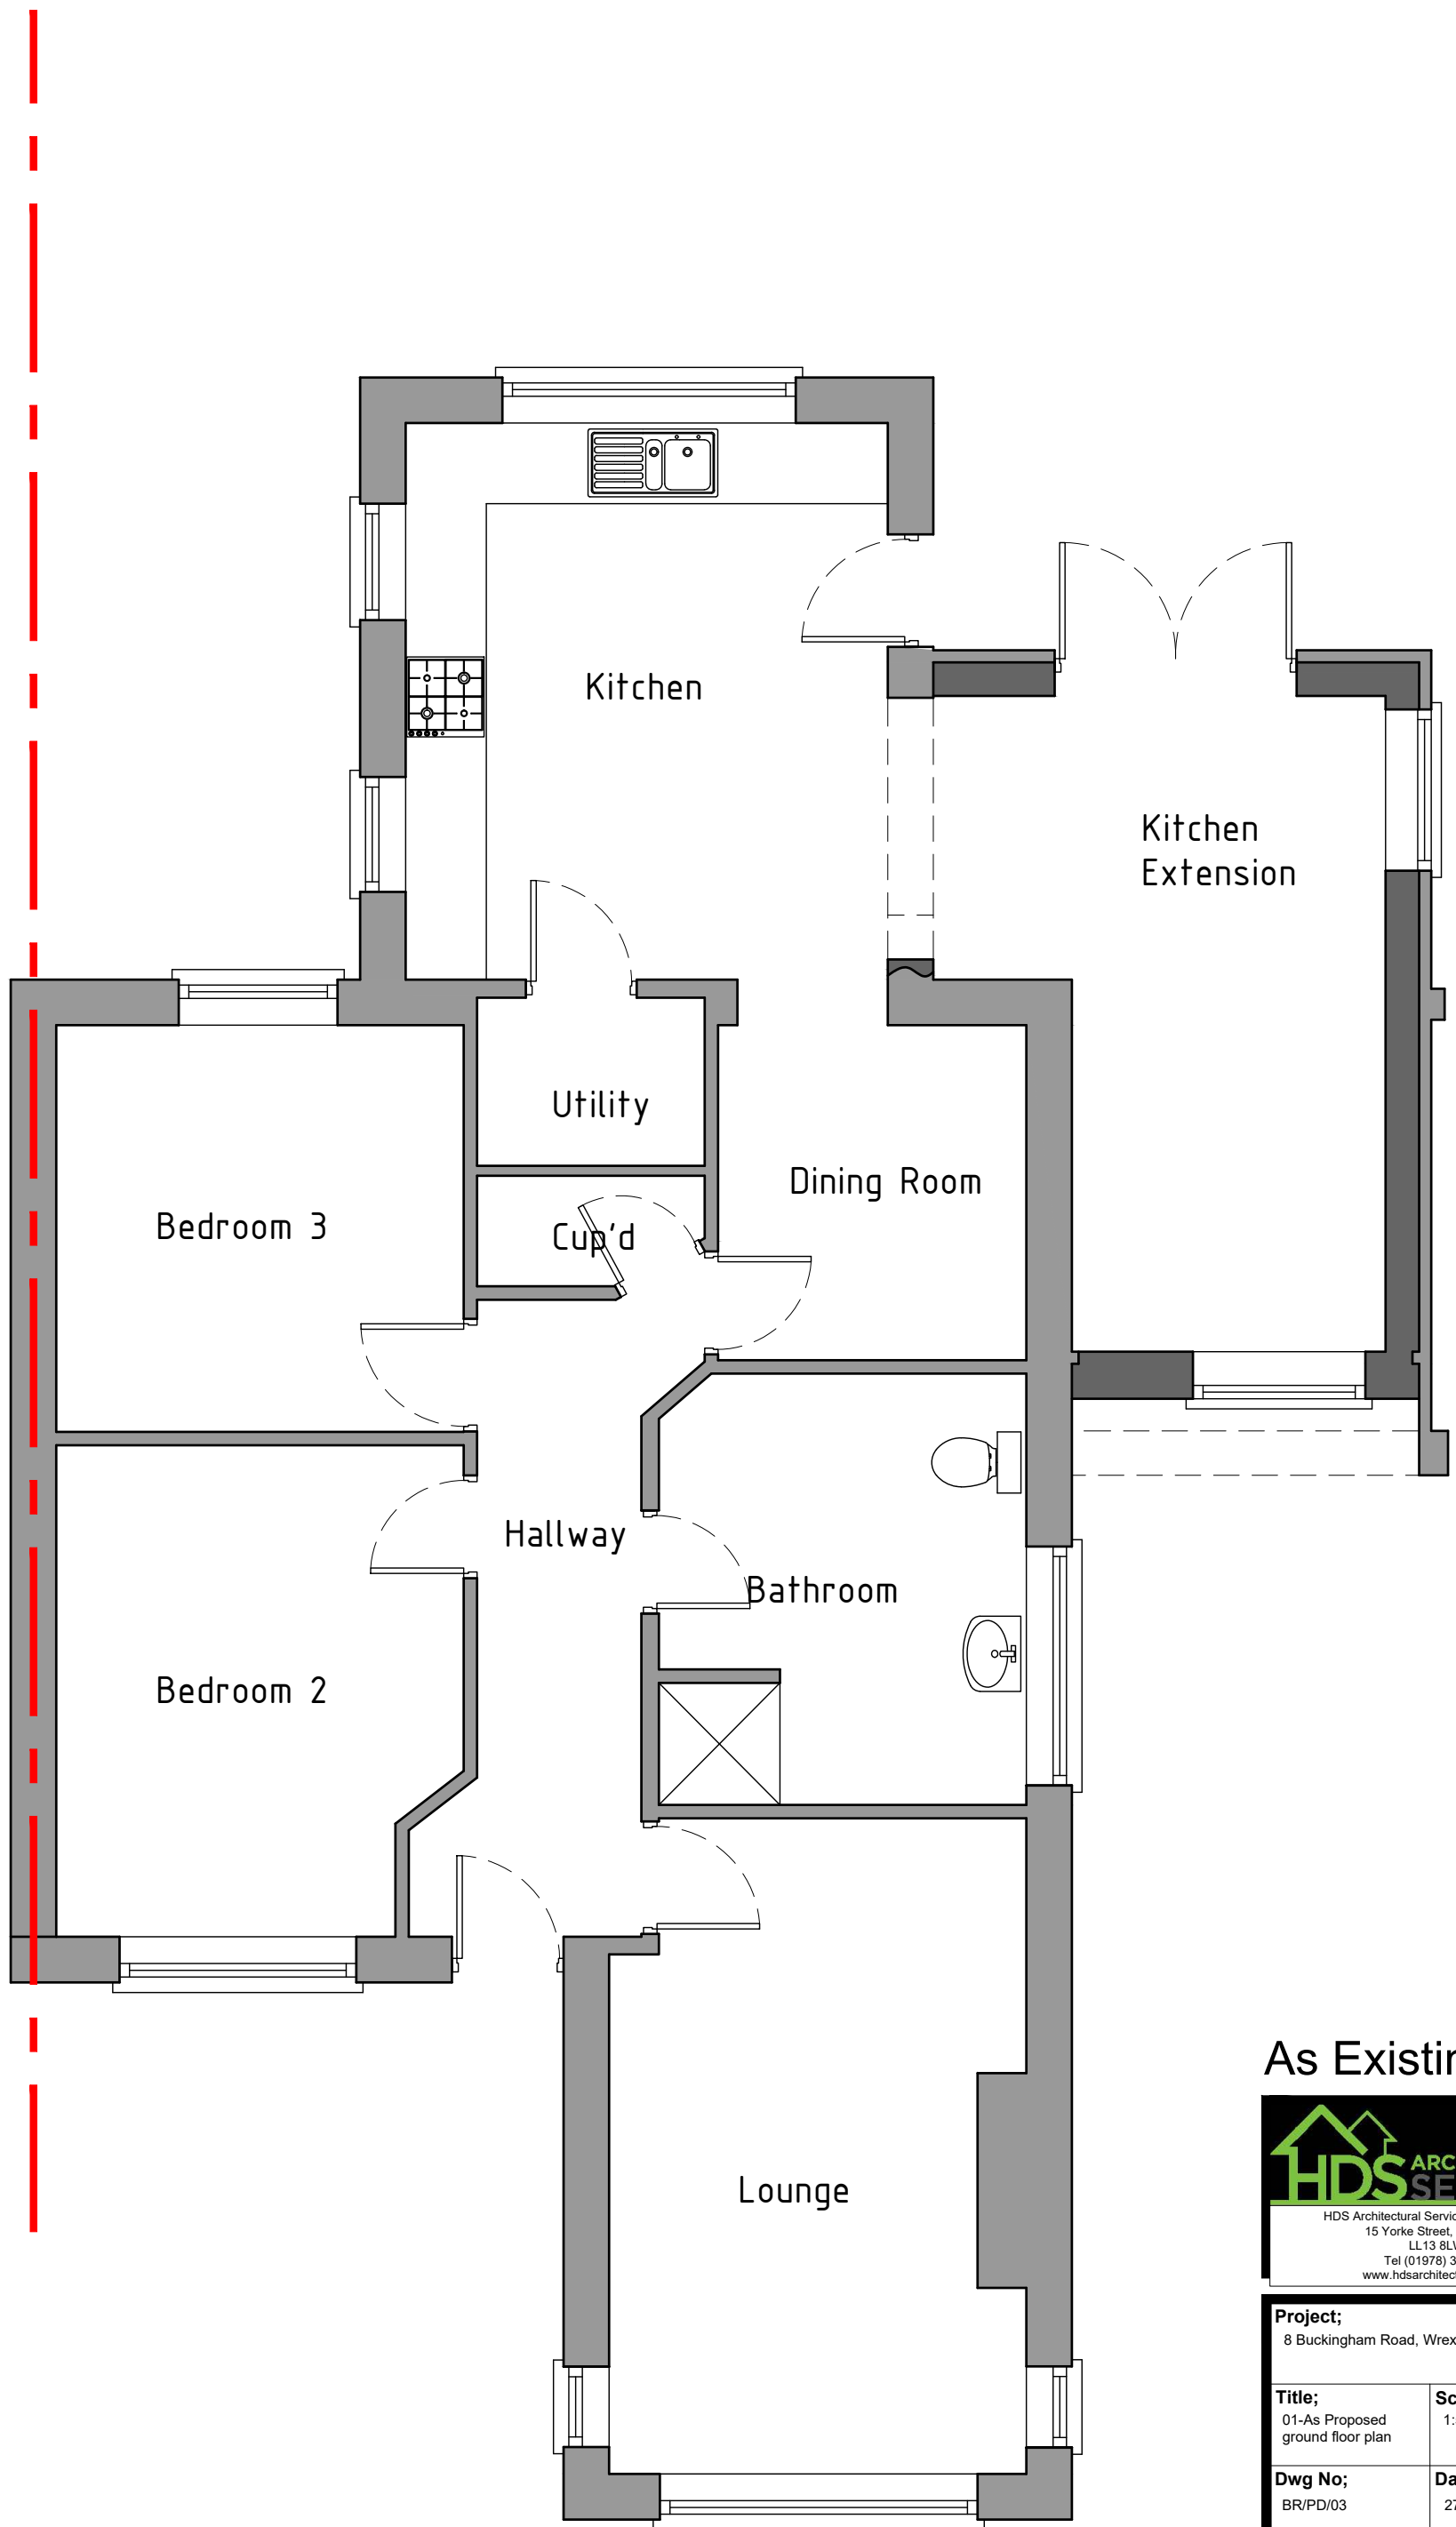

As Existing



Project; 8 Buckingham Road, Wrexham, LL12 2RH	
Title; 01-As Proposed ground floor plan	Scale (A3); 1:50
Dwg No; BR/PD/03	Date; 27.04.23
Revision;	