


A	Survey Drawing	13/07/23
B	Sketch Proposals	24/07/23
C	ASHP Added	02/08/23
D	Planning Application	16/08/23

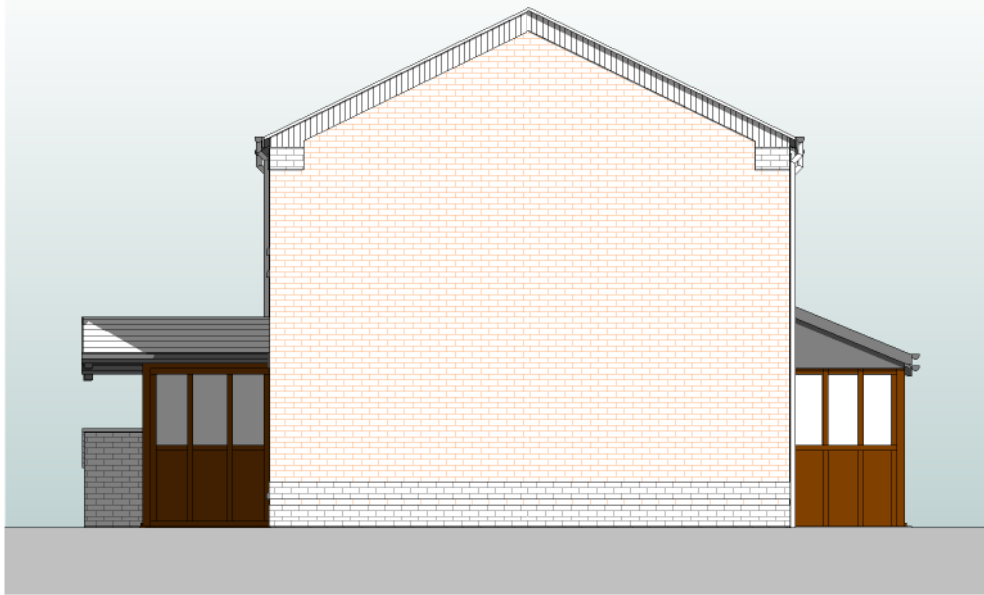


1 North West Elevation




2 South West Elevation




3 South East Elevation

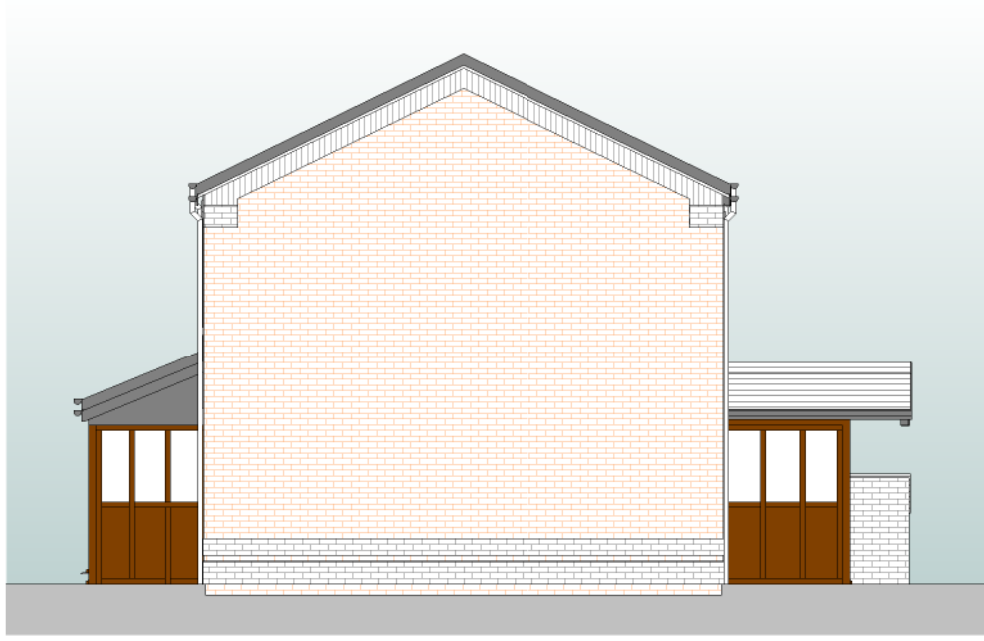


4 North East Elevation

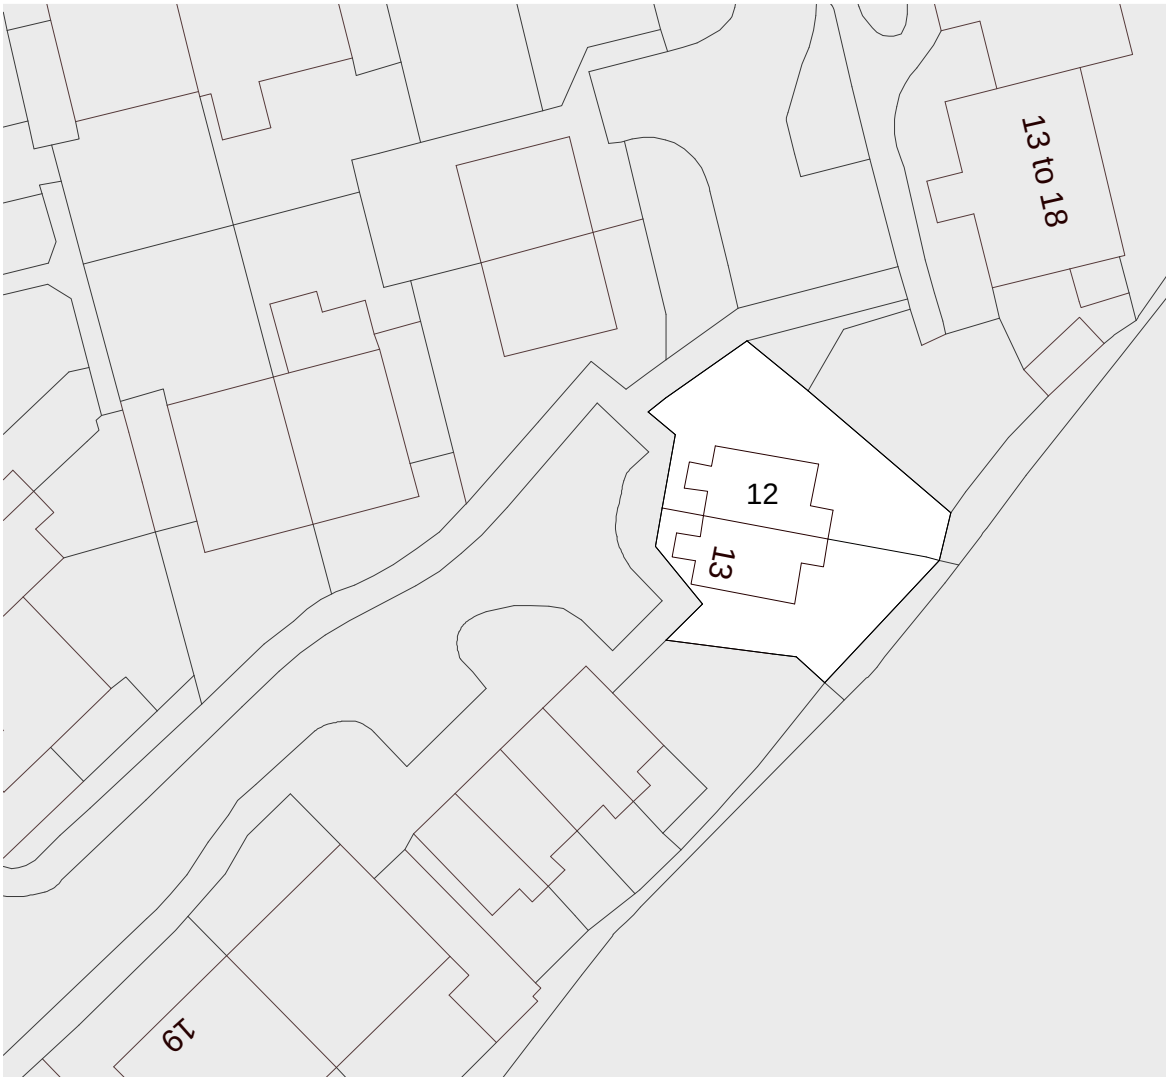

6 Block Plan

 

VISUAL SCALE 1:500

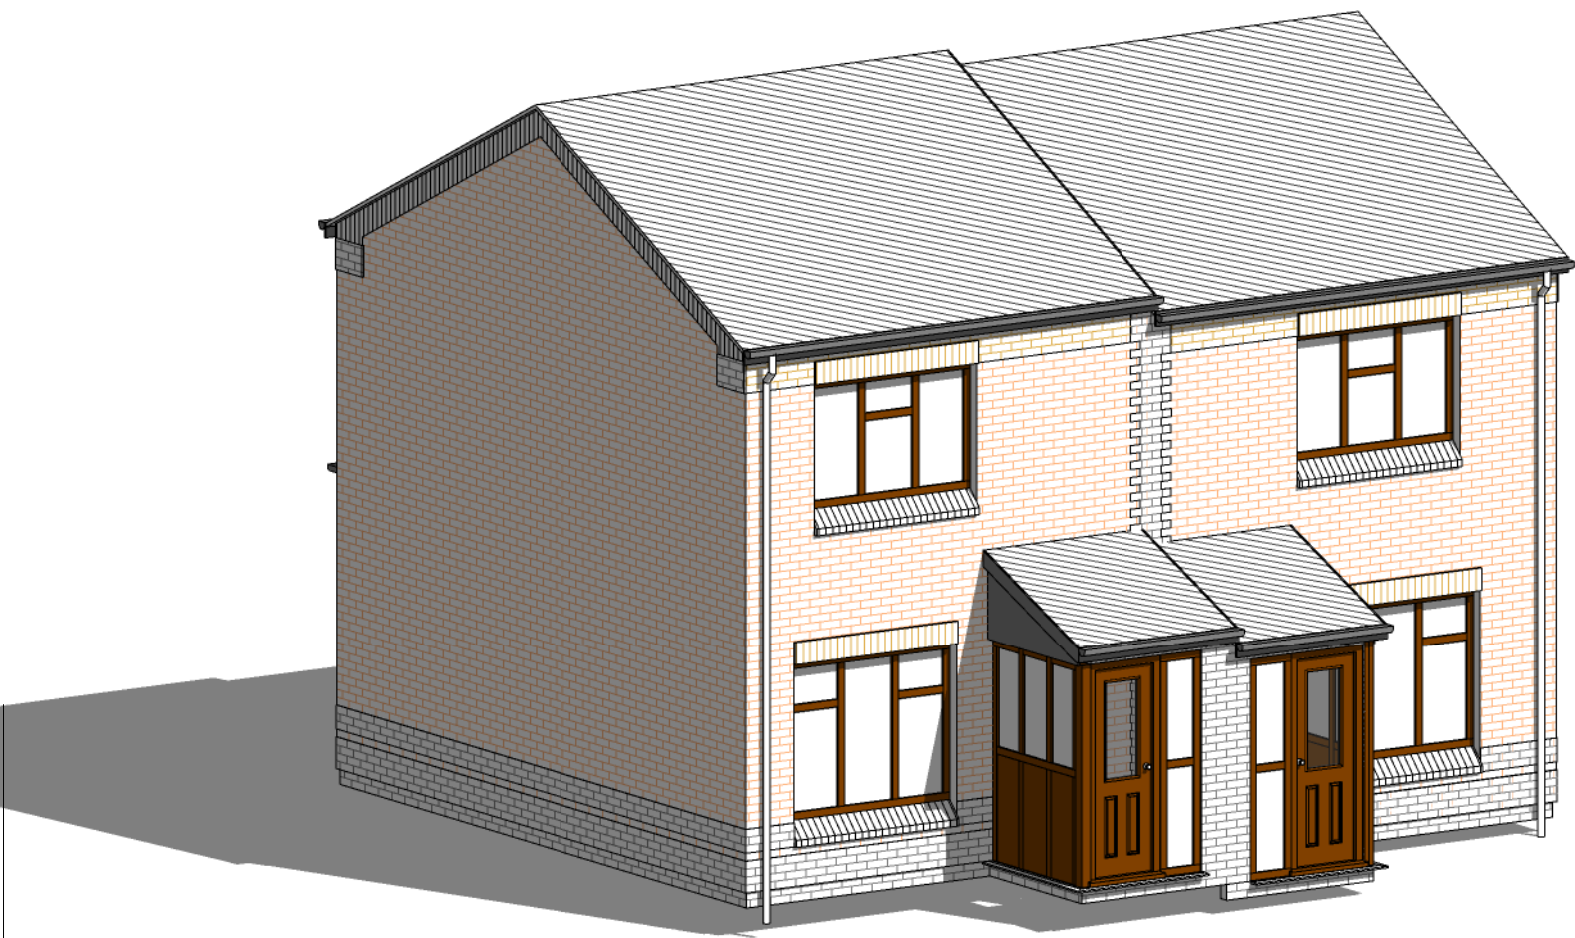

7 Rear 3D View



5 Front 3D View