




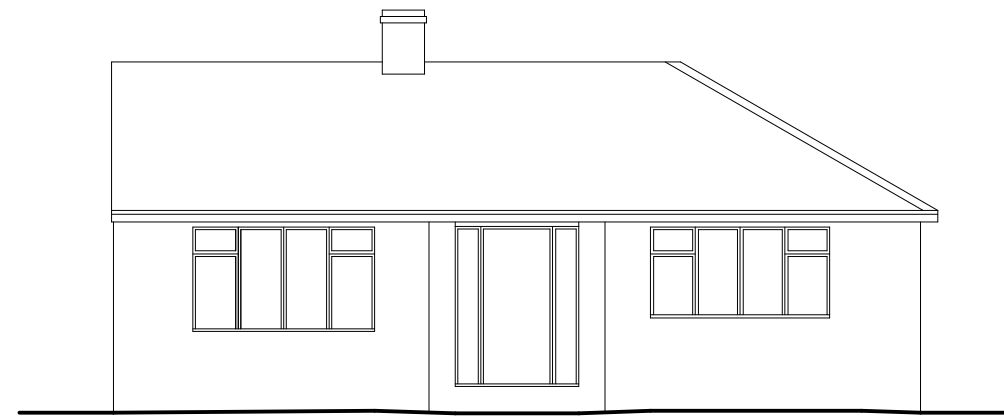


Front Elevation 1:100

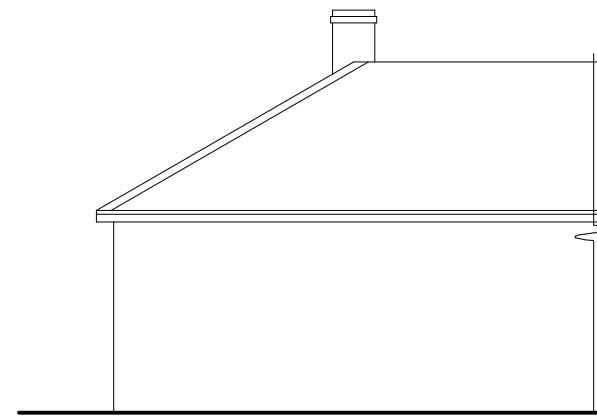

Side Elevation 1:100

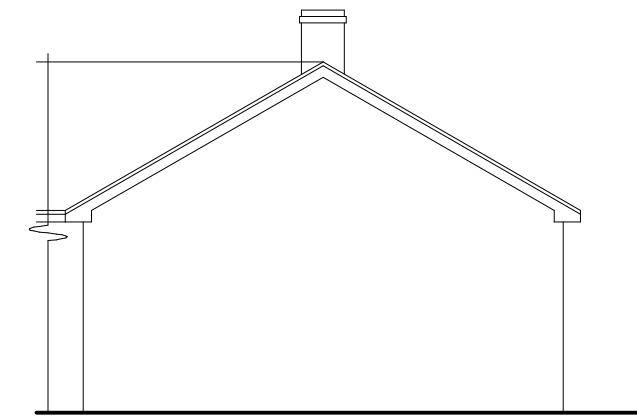

Side Elevation 1:100

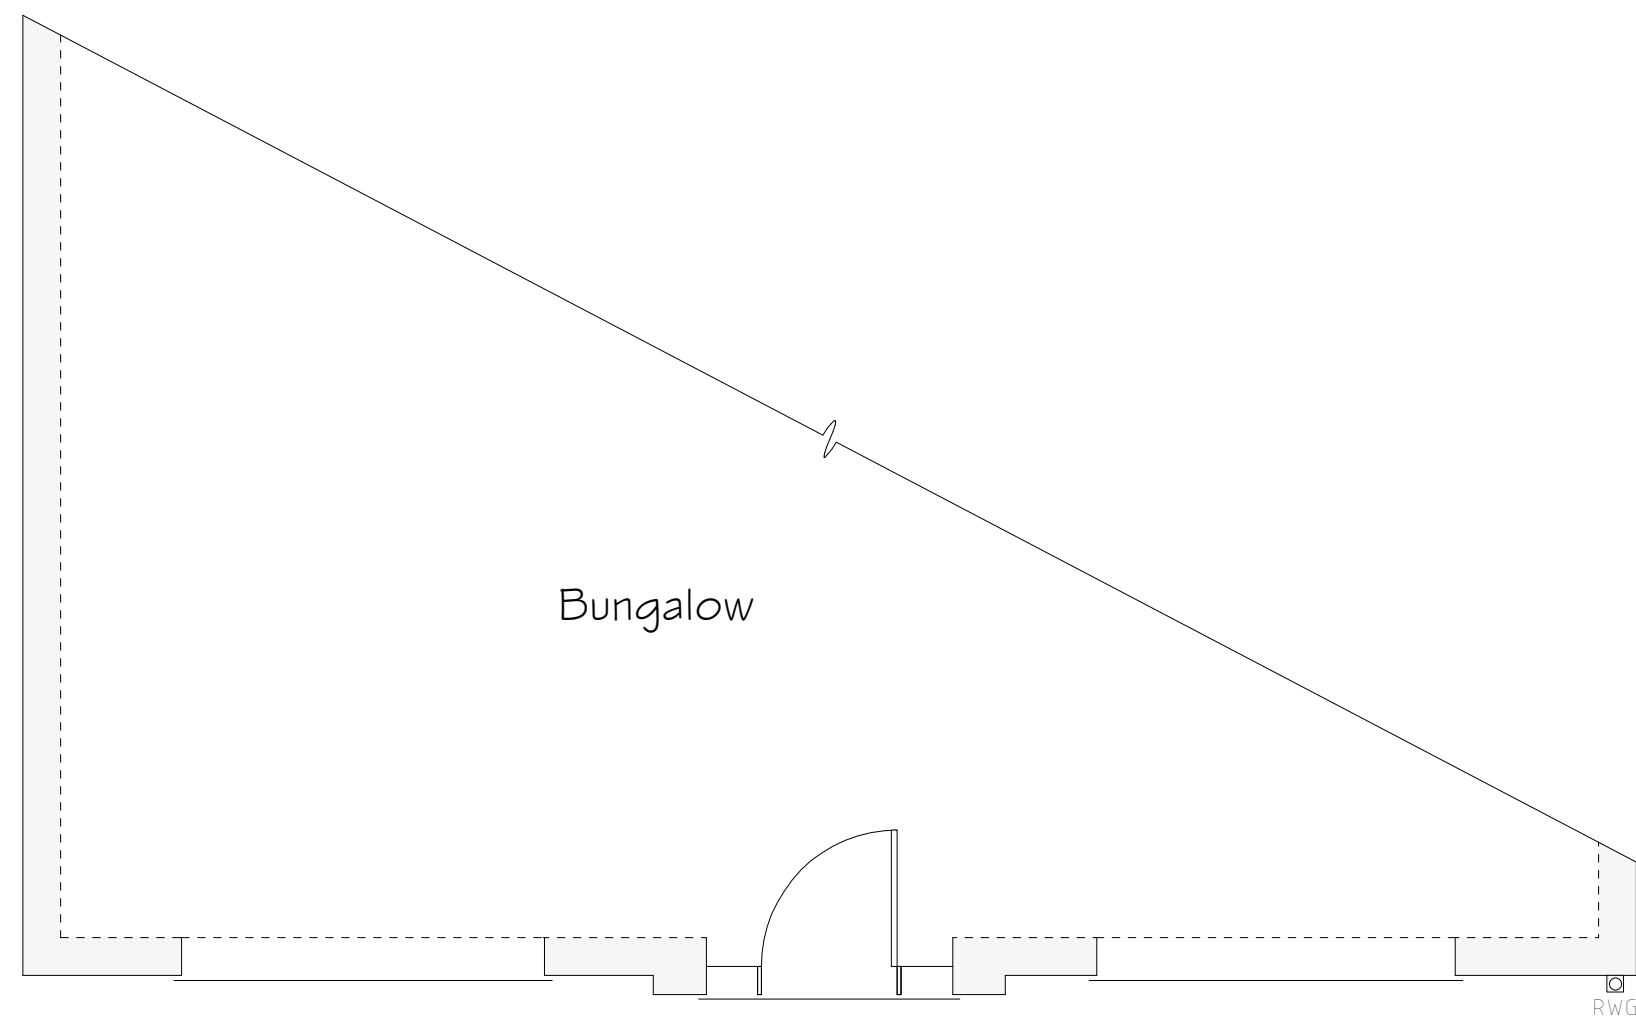

Part Ground Floor Plan 1:50

Services Key

☒ Existing Rain Water Gully (RWG) Position

Rev	Date	Detail	Initial

Project: Proposed Alterations to, 27 Ffordd Hoosan, Wrexham, LL12 7LS	
Title: Existing	Scale: (A2) 1 : 50 & 1 : 100

Drawn By: A.Valentine	Date: July 2023
Drawing No: W205/00 I	Sheet: of

blueprint
architectural services

 **partner**
LABC

Office 3K4,
Redwither Business Tower,
Wrexham. LL13 9XT
Tel: 01978 356500
www.blueprintarchitectural.com

© copyright all rights reserved