




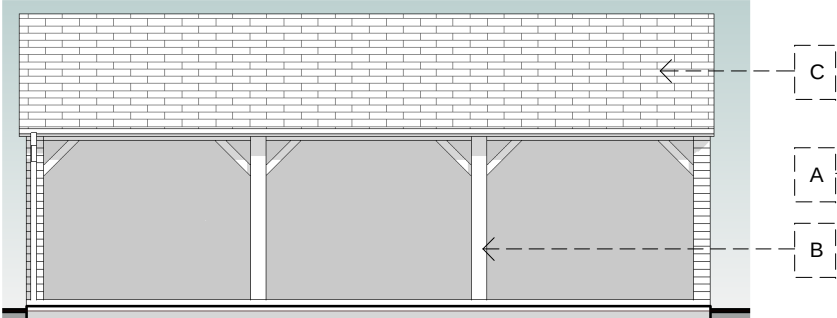


Proposed Garage South Elevation
1 : 100

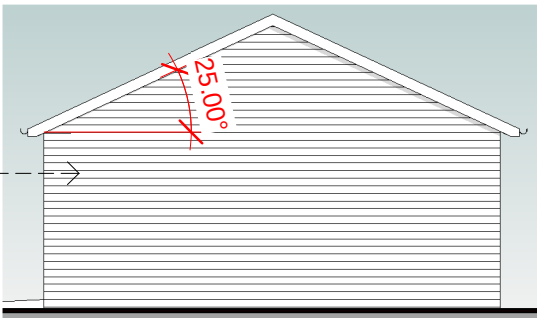


Proposed Garage East Elevation
1 : 100

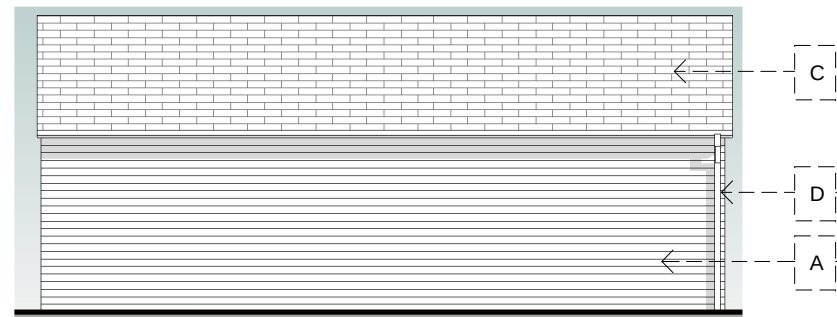


Proposed Garage North Elevation
1 : 100

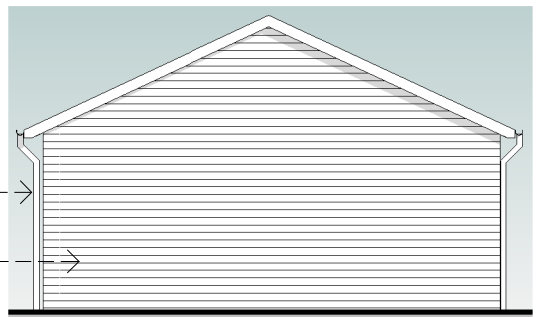

Proposed Garage West Elevation
1 : 100

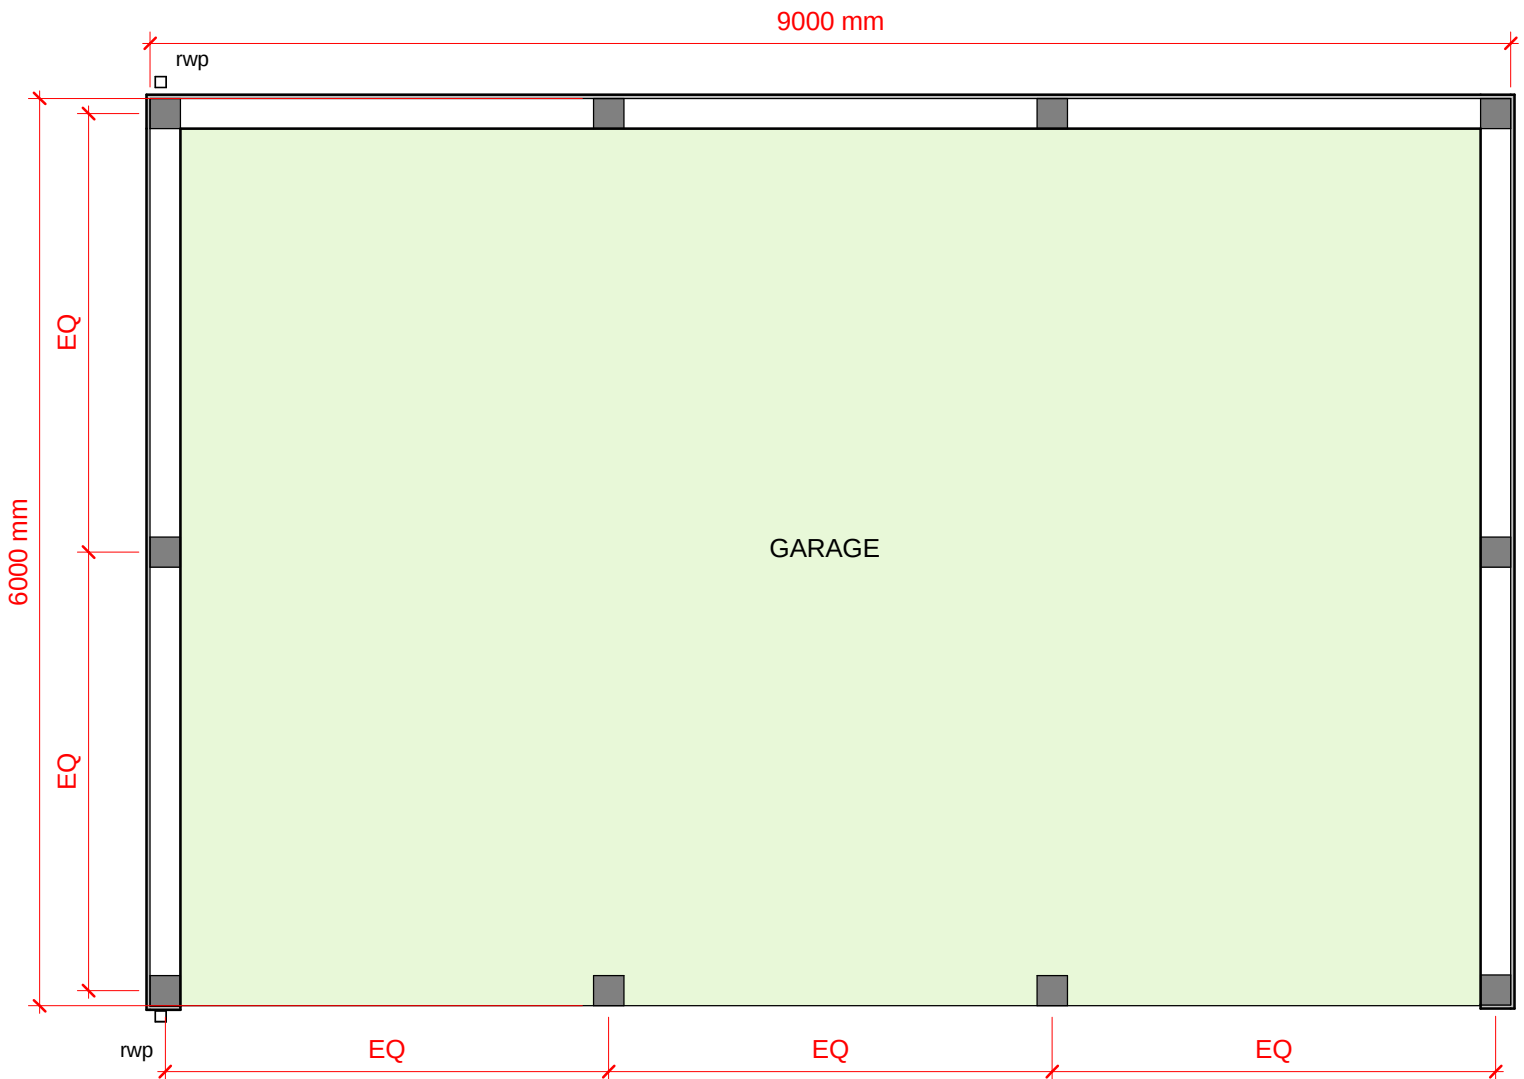

Proposed Garage Floor Plan
1 : 50

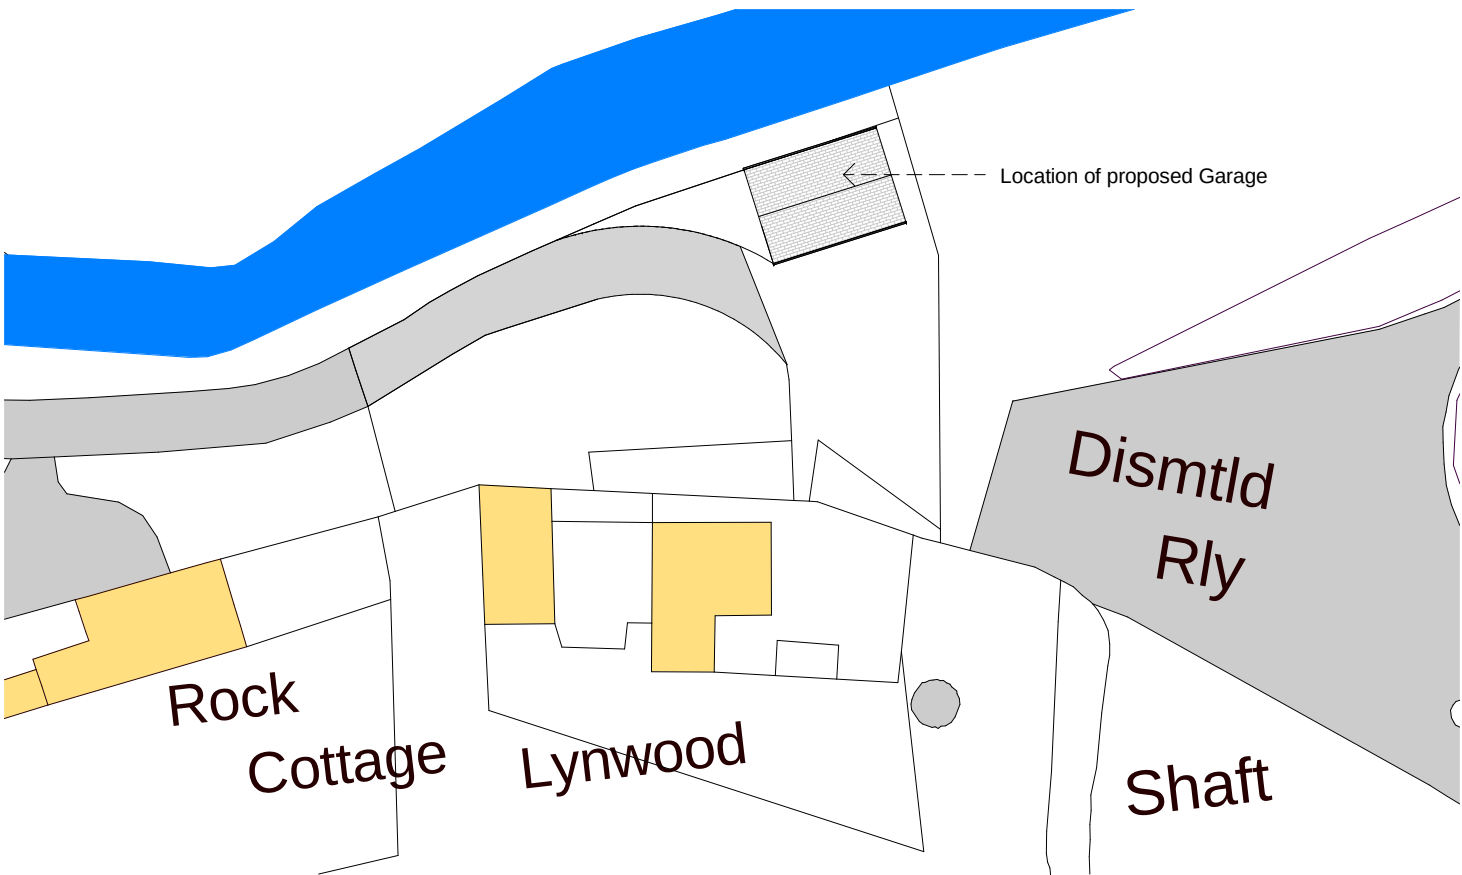

Proposed Block Plan - Garage
1 : 500

External Finishes:

- A) Walls - Larch (or similar suitable timber) weatherboard wall cladding
- B) Frame - 3 bay timber frame by Fox Framing Ltd., The Old Cow Barn, Hubbards Farm, Hook Lane, Lenham Heath, Kent ME17 2BX or similar approved
- C) Roof - Grey concrete roofing tiles 25° pitch
- D) Rainwater Goods - Black plastic

The Contractor is responsible for checking all dimensions - any discrepancy to be brought to the attention of the client before proceeding with the work.

Where an item is covered by drawings of different scales, the larger scale drawing takes precedence.

Do not scale drawings - measured dimensions to be worked in all cases.

Revisions:
A) 17.3.2023 - Planning issue

BH ARCHITECTS LTD.

Barden • Queen Street • Treuddyn • Near Mold • Flintshire • CH7 4LU

Company Number 9280139

tel. 07970 771547

email. bharch@hotmail.com

site address
Lynwood • Maes-Y-Ffynnon Road • Minera • Wrexham
LL11 3DE

project
Proposed Detached Garage

description & scale
Proposed Garage Plans and Elevations -
Scale as shown when printed at A3

date	project number	drawing number	revision
March 2023	23/219	RD/02	A