

FOR INFORMATION

This store was constructed Post 2000. The importation, supply and use of asbestos was prohibited on the 24th November 1999. Therefore, asbestos should not have been used on M&S premises and an asbestos survey is not required.

KEY

- LOCATION OF PROPOSED TROLLEY BAYS
- LOCATION OF PROPOSED TROLLEY BAY VINYLIS
- LOCATION SIDE OF TROLLEY BAY TO HAVE SIGNAGE APPLIED

PLEASE NOTE:
SNO. EXTERNAL TROLLEY PARKS TO BE INSTALLED EXTERNALLY.

01	11/07/23	Update following comments from	BA	SV
REV	DATE	DESCRIPTION	BY	CHECKED
LOCATION REQUIRE				

M&S

EST. 1884

M&S Wrexham

United Kingdom


Marks and Spencer
New Store

Proposed
Trolley Park
Details


CONSULTANT	DB3 Ltd
DISCIPLINE DESCRIPTION	Architect
CONSULTANT LOGO	

DB3


SCALE	PAPER SIZE	DATE	DRAWN	CHECKED
Various	A1	14.06.23	DH	SW
STORE NUMBER	PROJECT No	DISCIPLINE CODE	DRAWING No	
0191	WRE001	A	9002	
CONSULTANT PROJECT No	15287	STATUS	DD	01

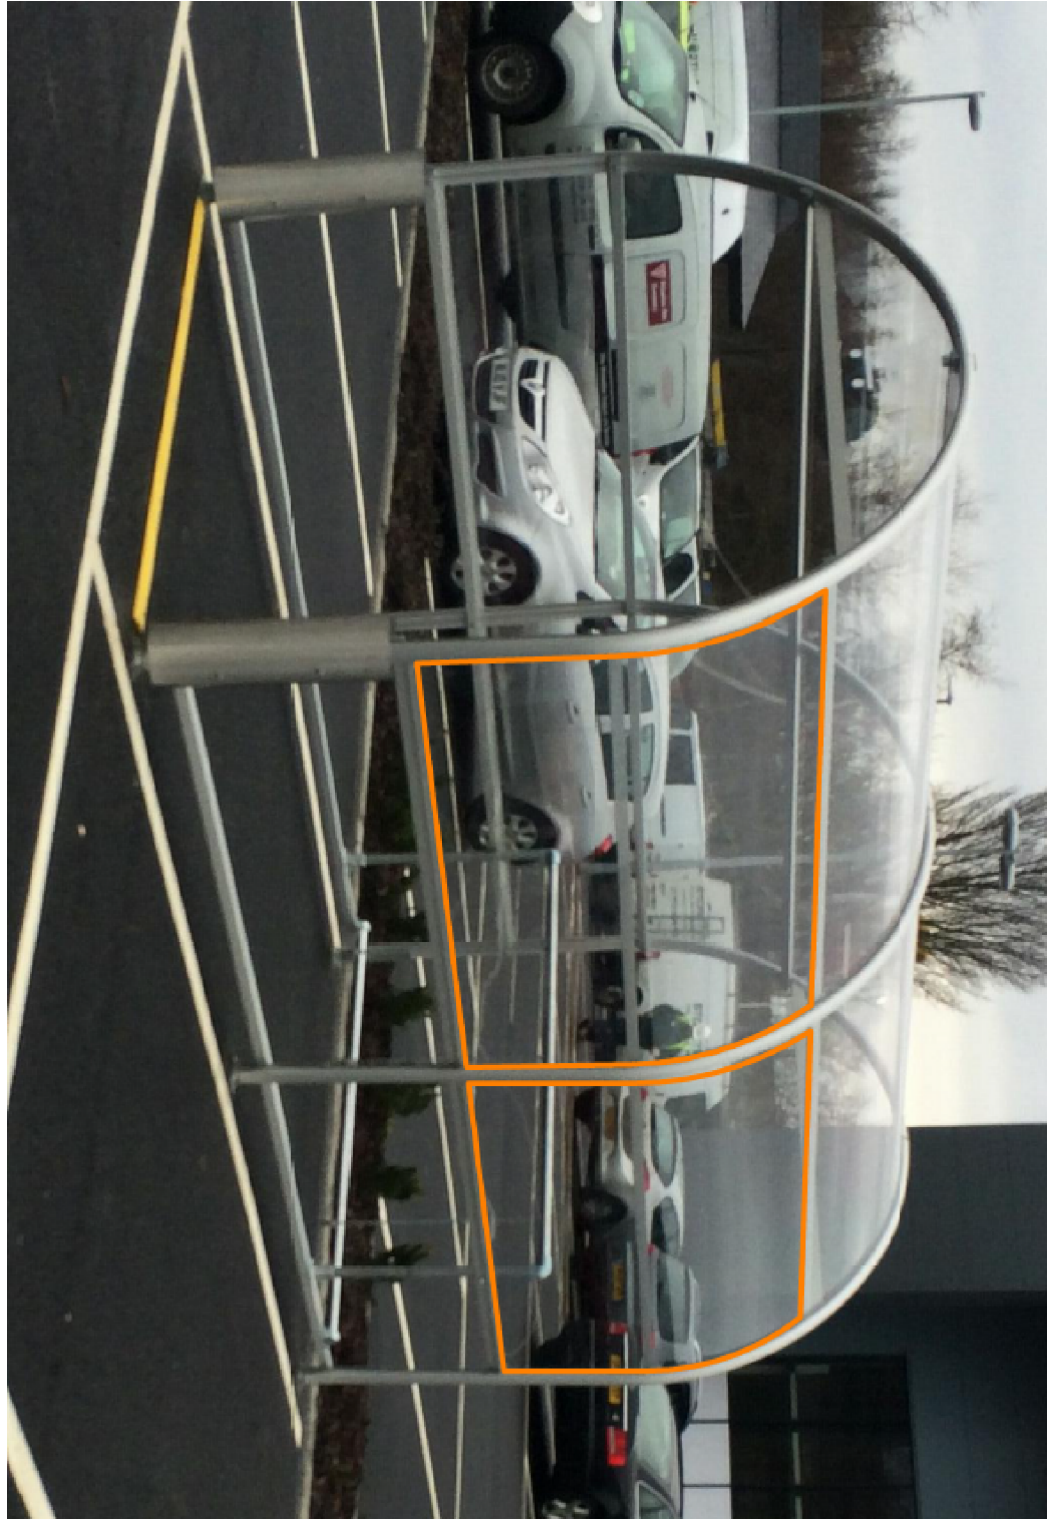

TYPICAL TROLLEY SHELTER
N.T.S

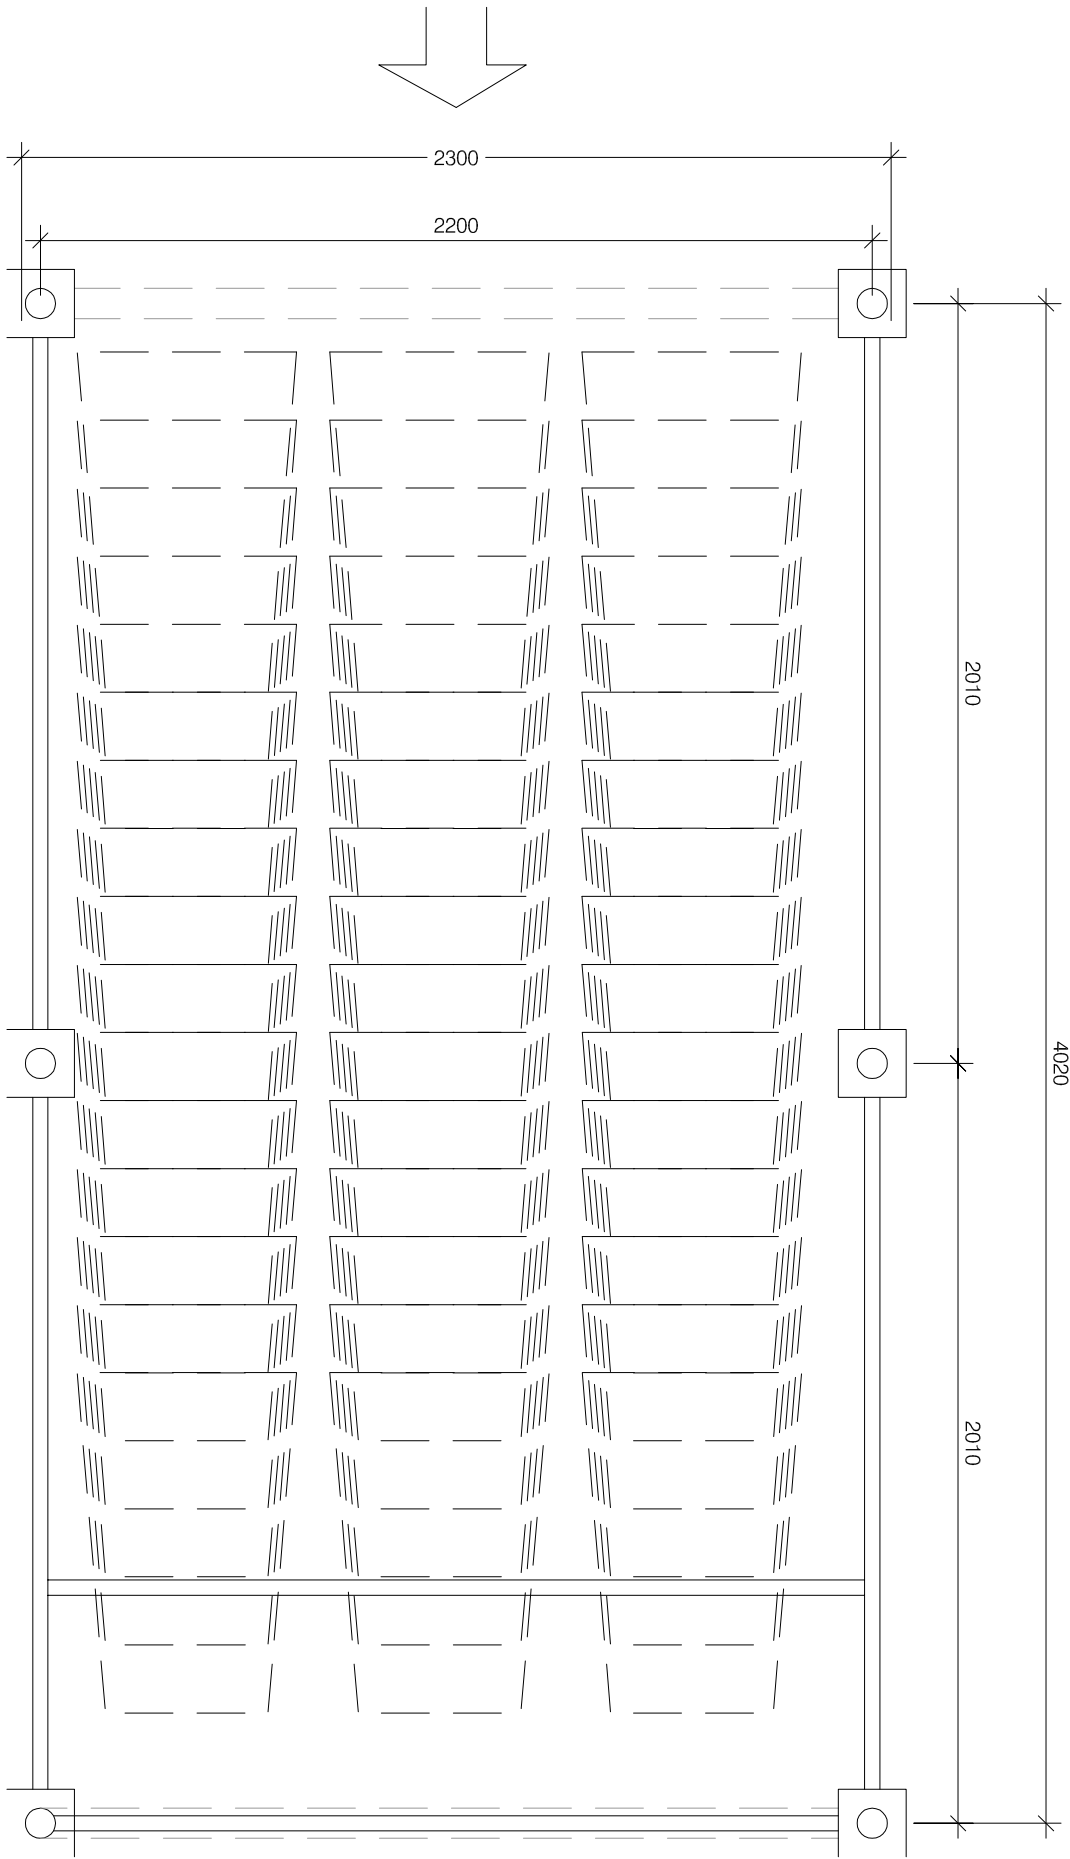

TROLLEY BAY PLAN
9002 1 : 20

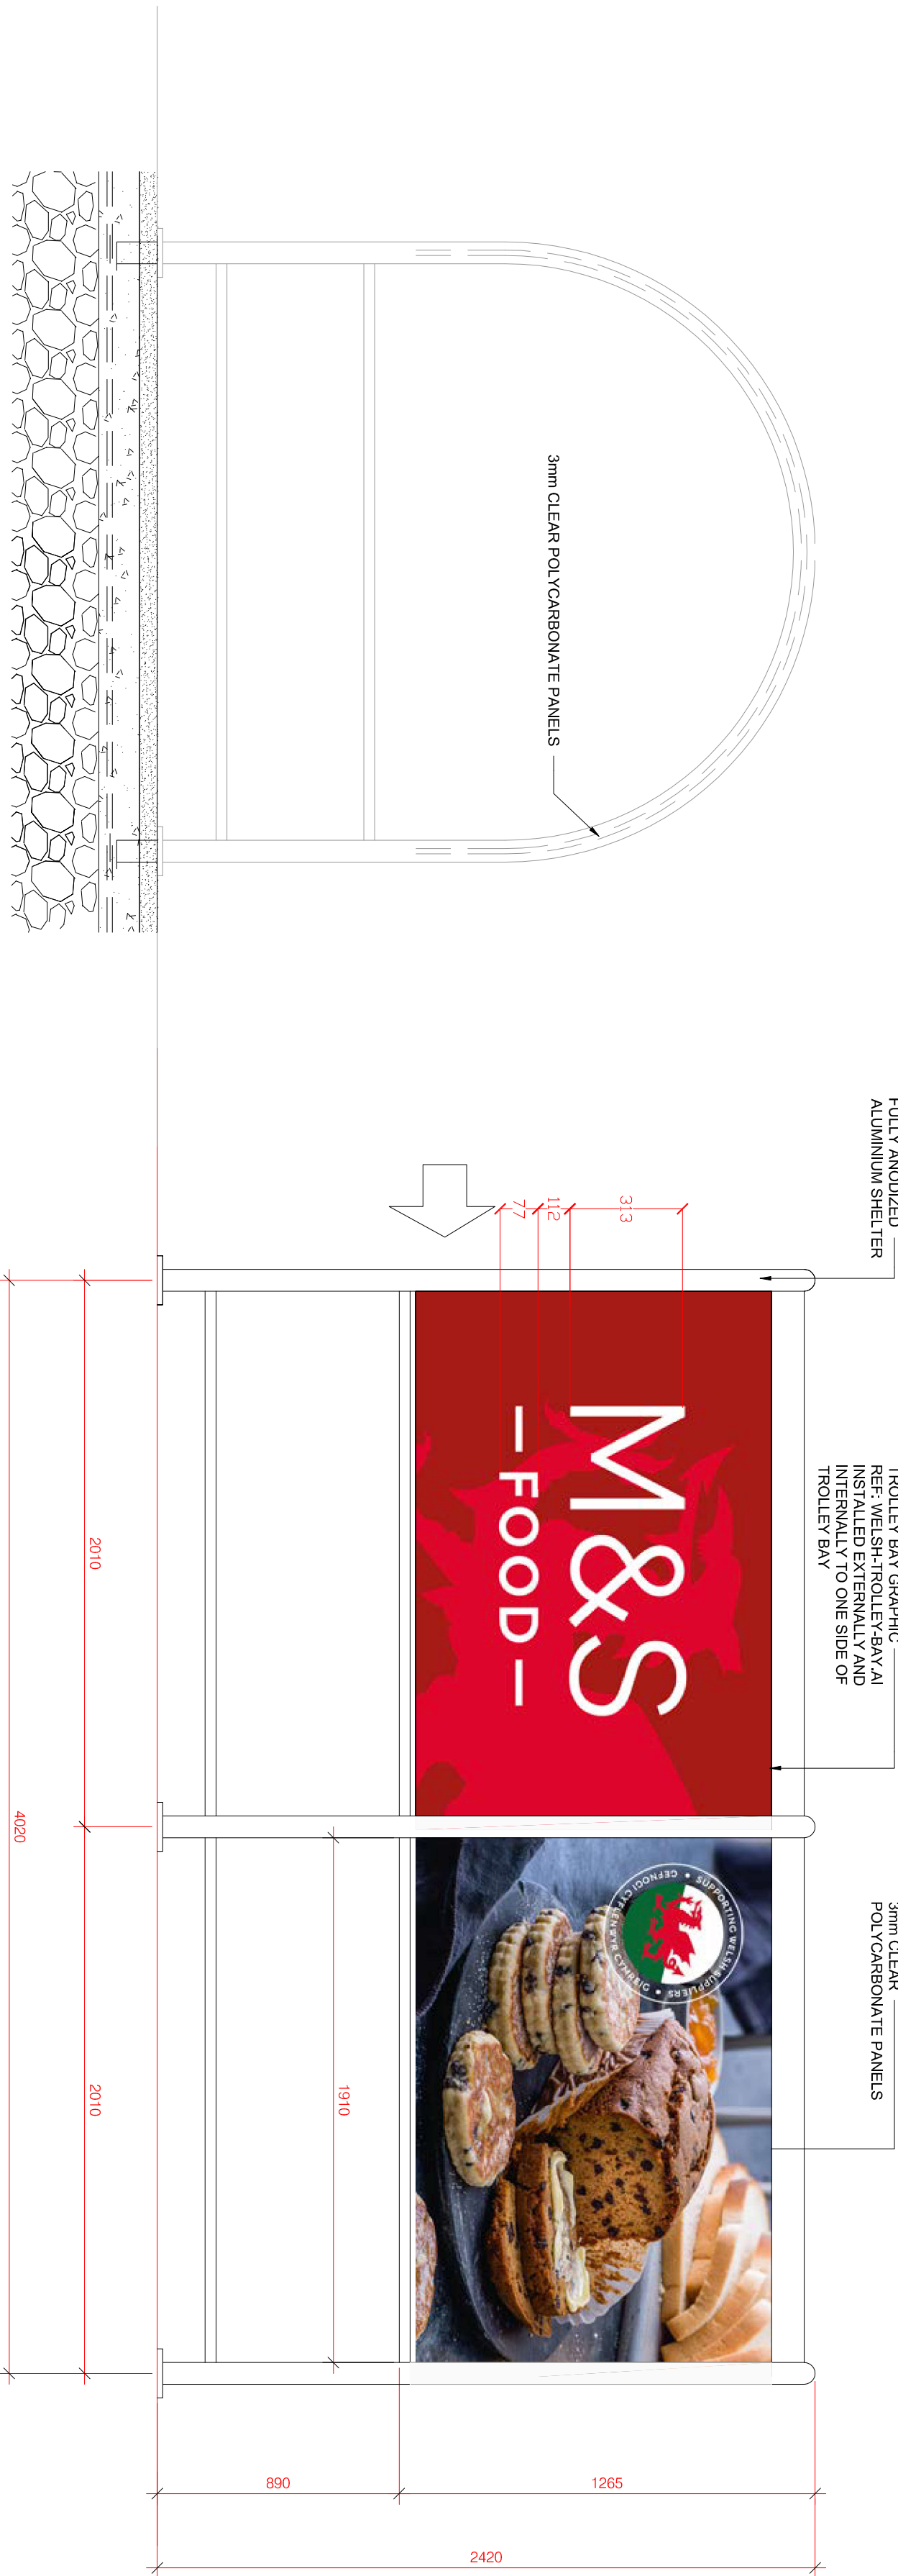

TROLLEY BAY FRONT ELEVATION
9002 1 : 20

TROLLEY BAY SIDE ELEVATION
9002 1 : 20

TROLLEY BAYS LOCATION PLAN
9002 1 : 500



0m 200mm 400mm 600mm 800mm 1m
SCALE BAR (20)
0m 5m 10m 15m 20m 25m
SCALE BAR (200)