


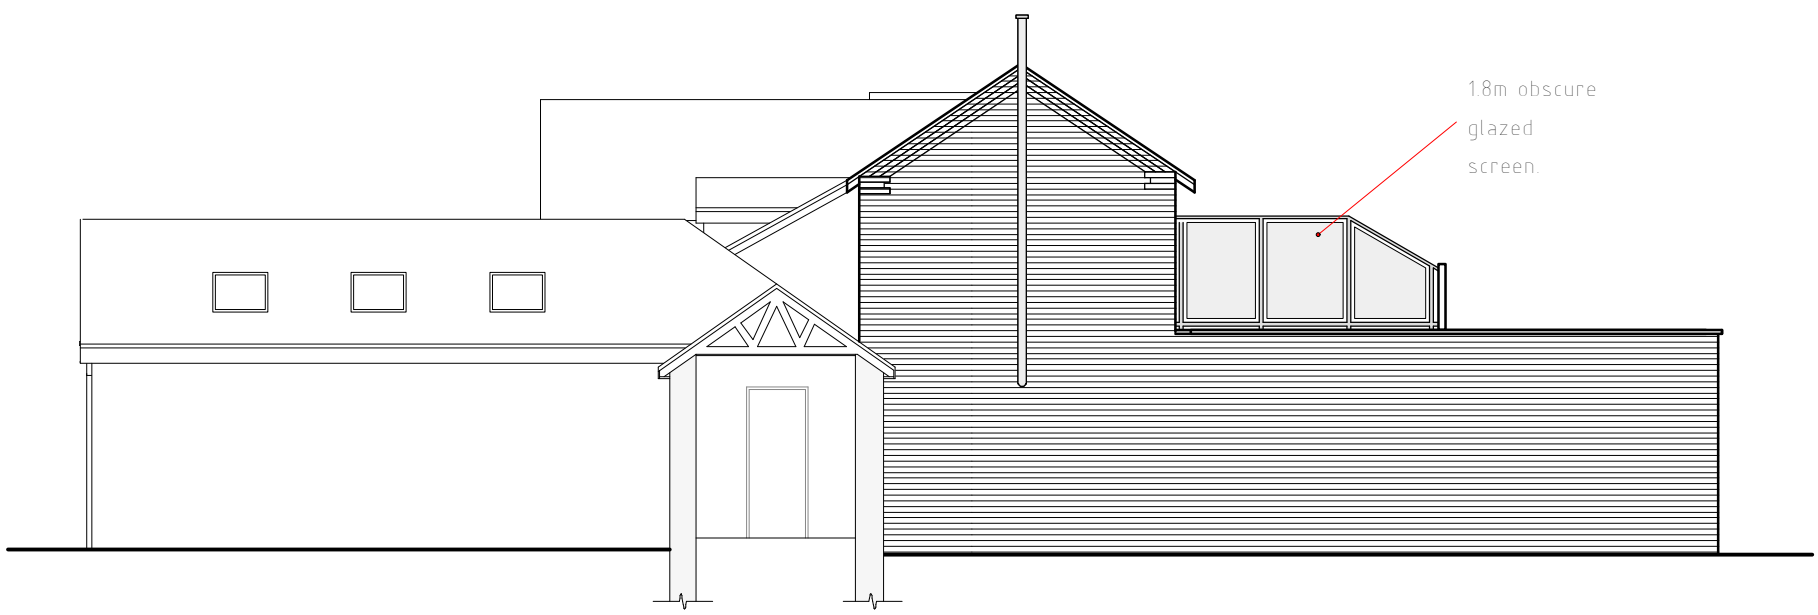

Front Elevation 1:100



Side Elevation 1:100



Rear Elevation 1:100



Side Elevation 1:100

External Facing Materials
External walls are to comprise brickwork to Local Authority approval.

Roofing Materials
Roof coverings are to be slate roofing system to Local Authority approval.

All windows are to comprise sealed double glazed units set in uPVC frames.

All fascias and soffits are to comprise uPVC to match windows.

Rainwater to be collected in half round uPVC guttering and


Rev	Date	Detail	Initial
B	04/23	Design Amends	E.M.J.
A	03/23	Design Amends	E.M.J.

Project: Proposed Alterations to, Fair View, Cloy Lane, Overton, LL13 0HR	
Title: Planning: Elevations	Scale: (A1) 1:100

Drawn By: E.M.Jackson	Date: Feb 2023
Drawing No: C145/004	Sheet: 3 of 3



Office 3K4,
Redwither Business Tower,
Wrexham, LL13 9XT
Tel: 01978 356500
www.blueprintarchitectural.com
© copyright all rights reserved

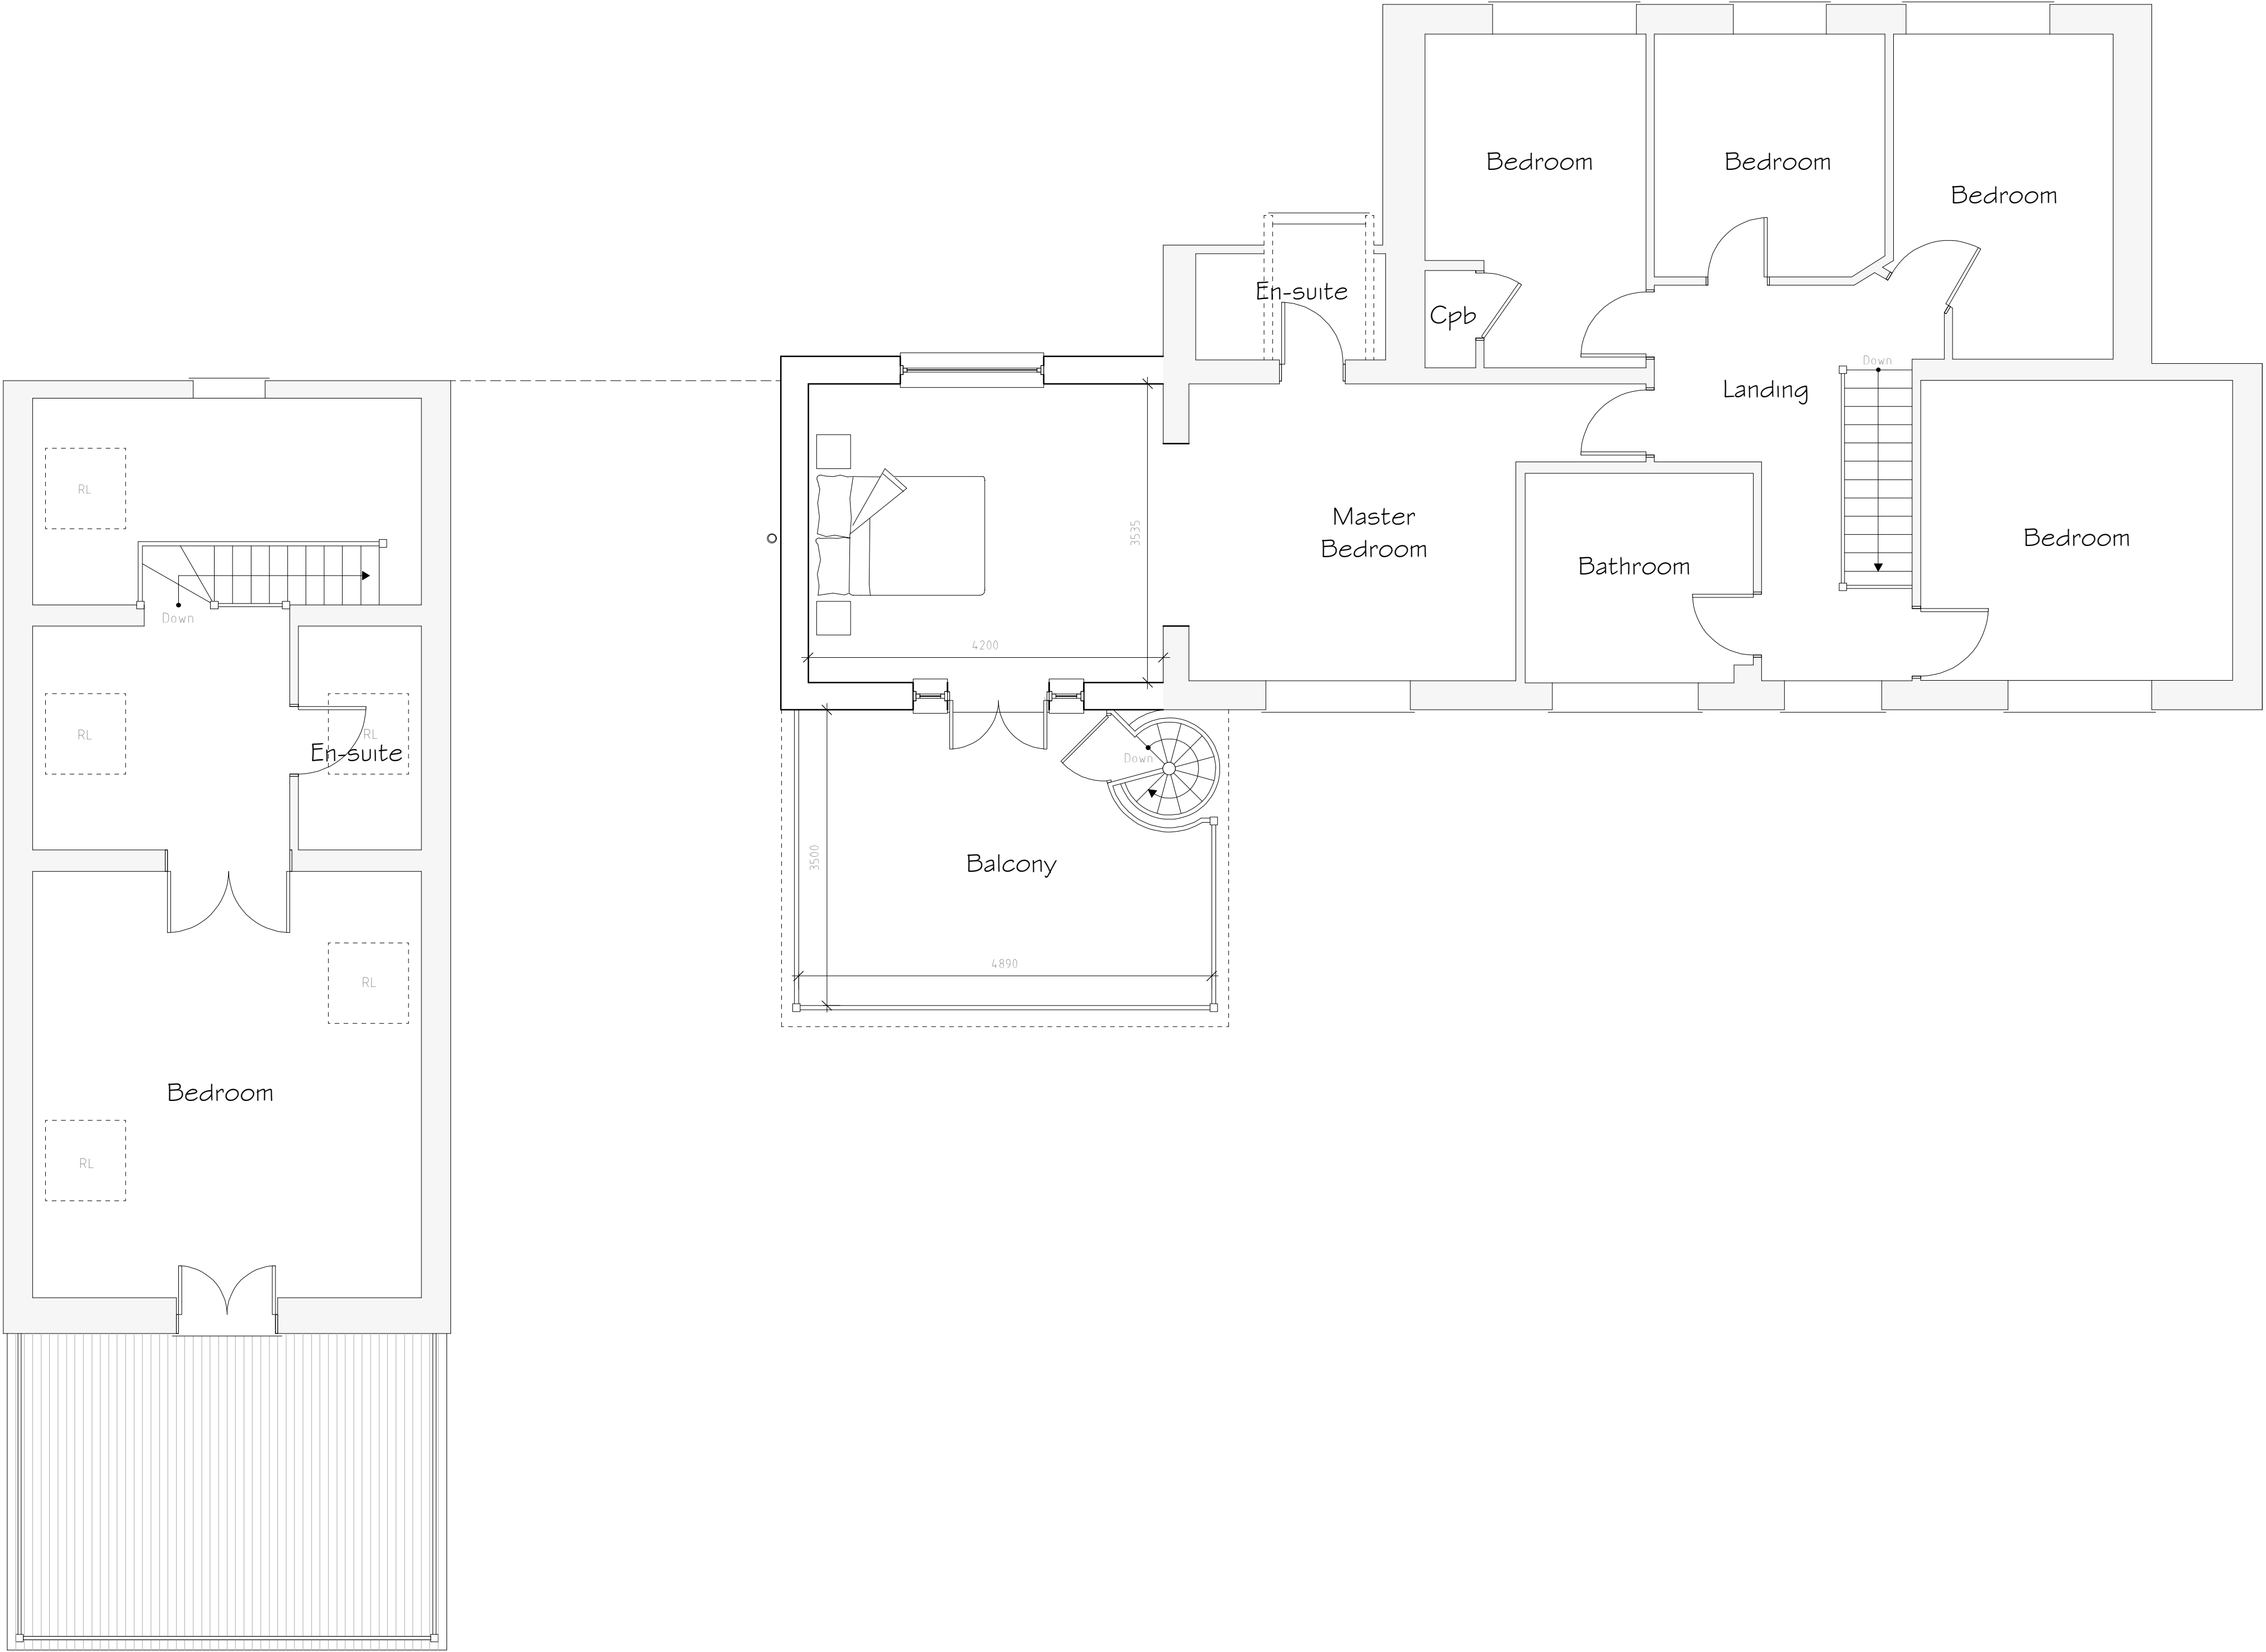

First Floor 1:50


B	04/23	Design Amends	E.M.J.
A	03/23	Design Amends	E.M.J.
Rev	Date	Detail	Initial

Project: Proposed Alterations to, Fair View, Cloy Lane, Overton, LL13 OHR	
Title: Planning: First Floor Plan	Scale: (A1) 1:50

Drawn By: E.M.Jackson	Date: Feb 2023
Drawing No: C145/004	Sheet: 2 of 3



Office 3K4,
Redwither Business Tower,
Wrexham, LL13 9XT
Tel: 01978 356500
www.blueprintarchitectural.com
© copyright all rights reserved

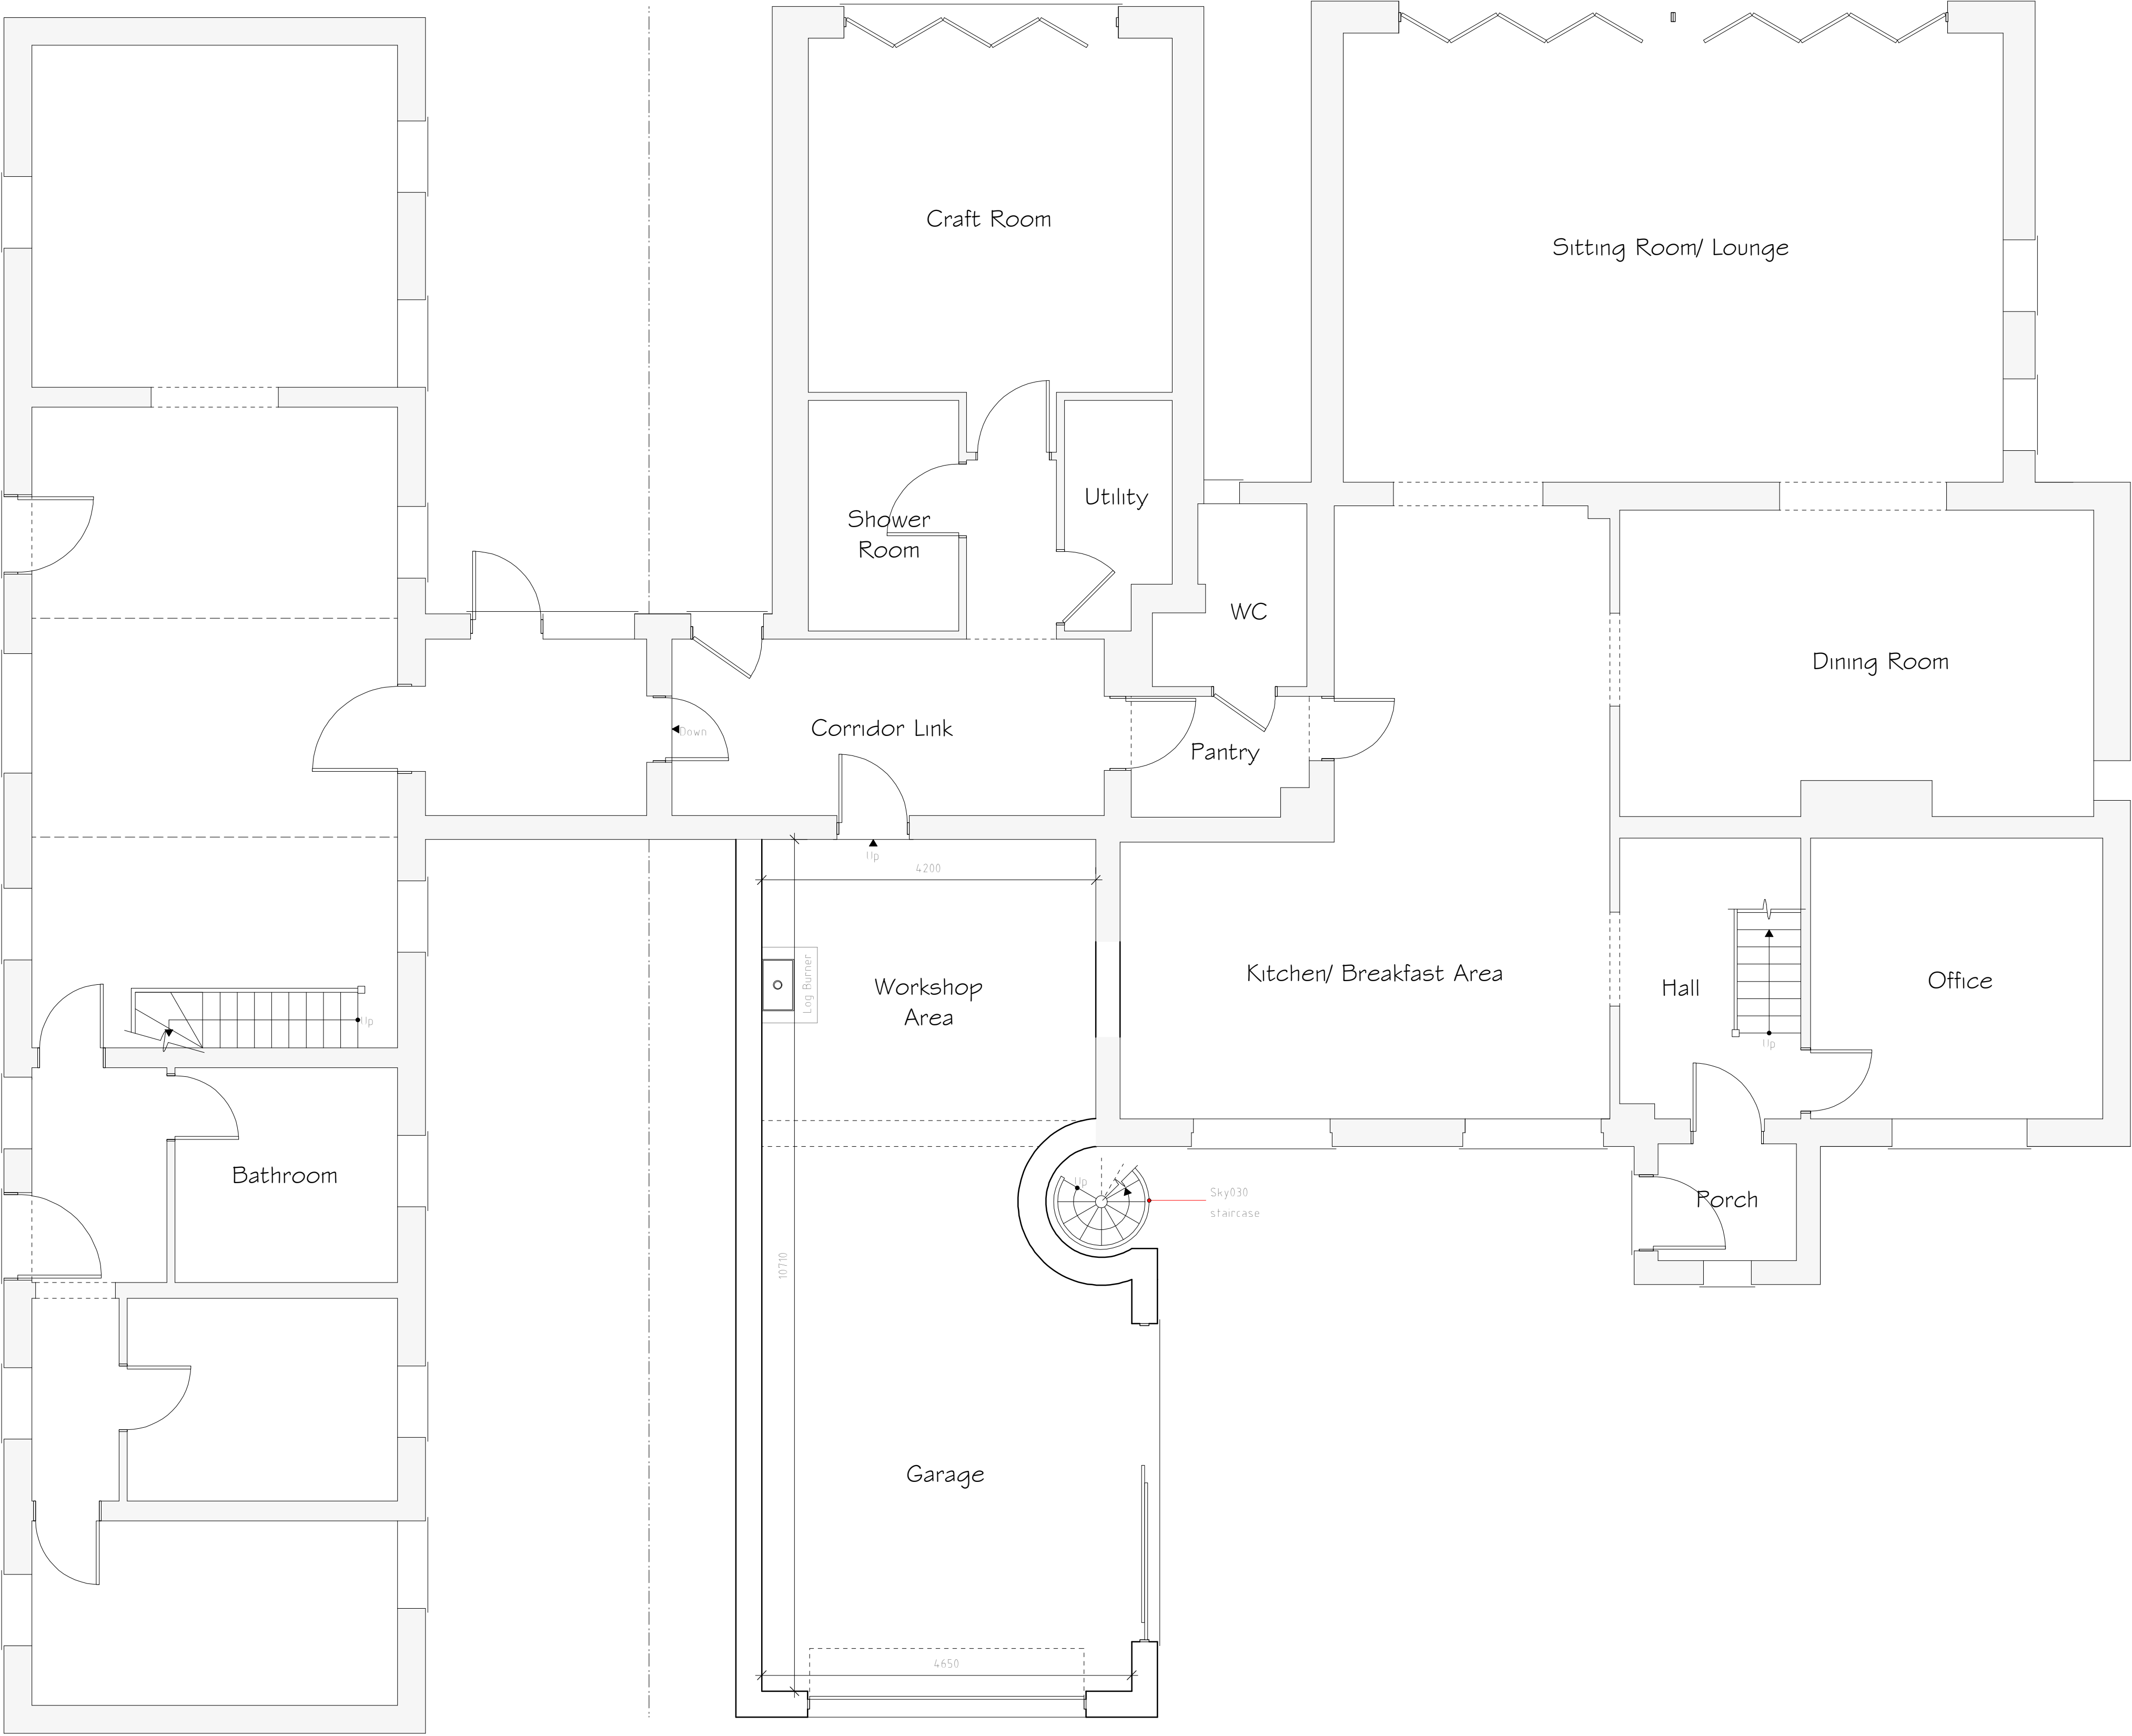

Ground Floor Plan 1:50

B	04/23	Design Amends	E.M.J.
A	03/23	Design Amends	E.M.J.
Rev	Date	Detail	Initial

Project:		Proposed Alterations to, Fair View, Cloy Lane, Overton, LL13 0HR	
Title:		Planning:	Scale: (A1)
Ground Floor Plan			1:50

Drawn By:		Date:	
E.M.Jackson		Feb 2023	
Drawing No:		Sheet:	
C145/004		1 of 3	



Office 3K4,
Redwither Business Tower,
Wrexham, LL13 9XT
Tel: 01978 356500
www.blueprintarchitectural.com
© copyright all rights reserved