




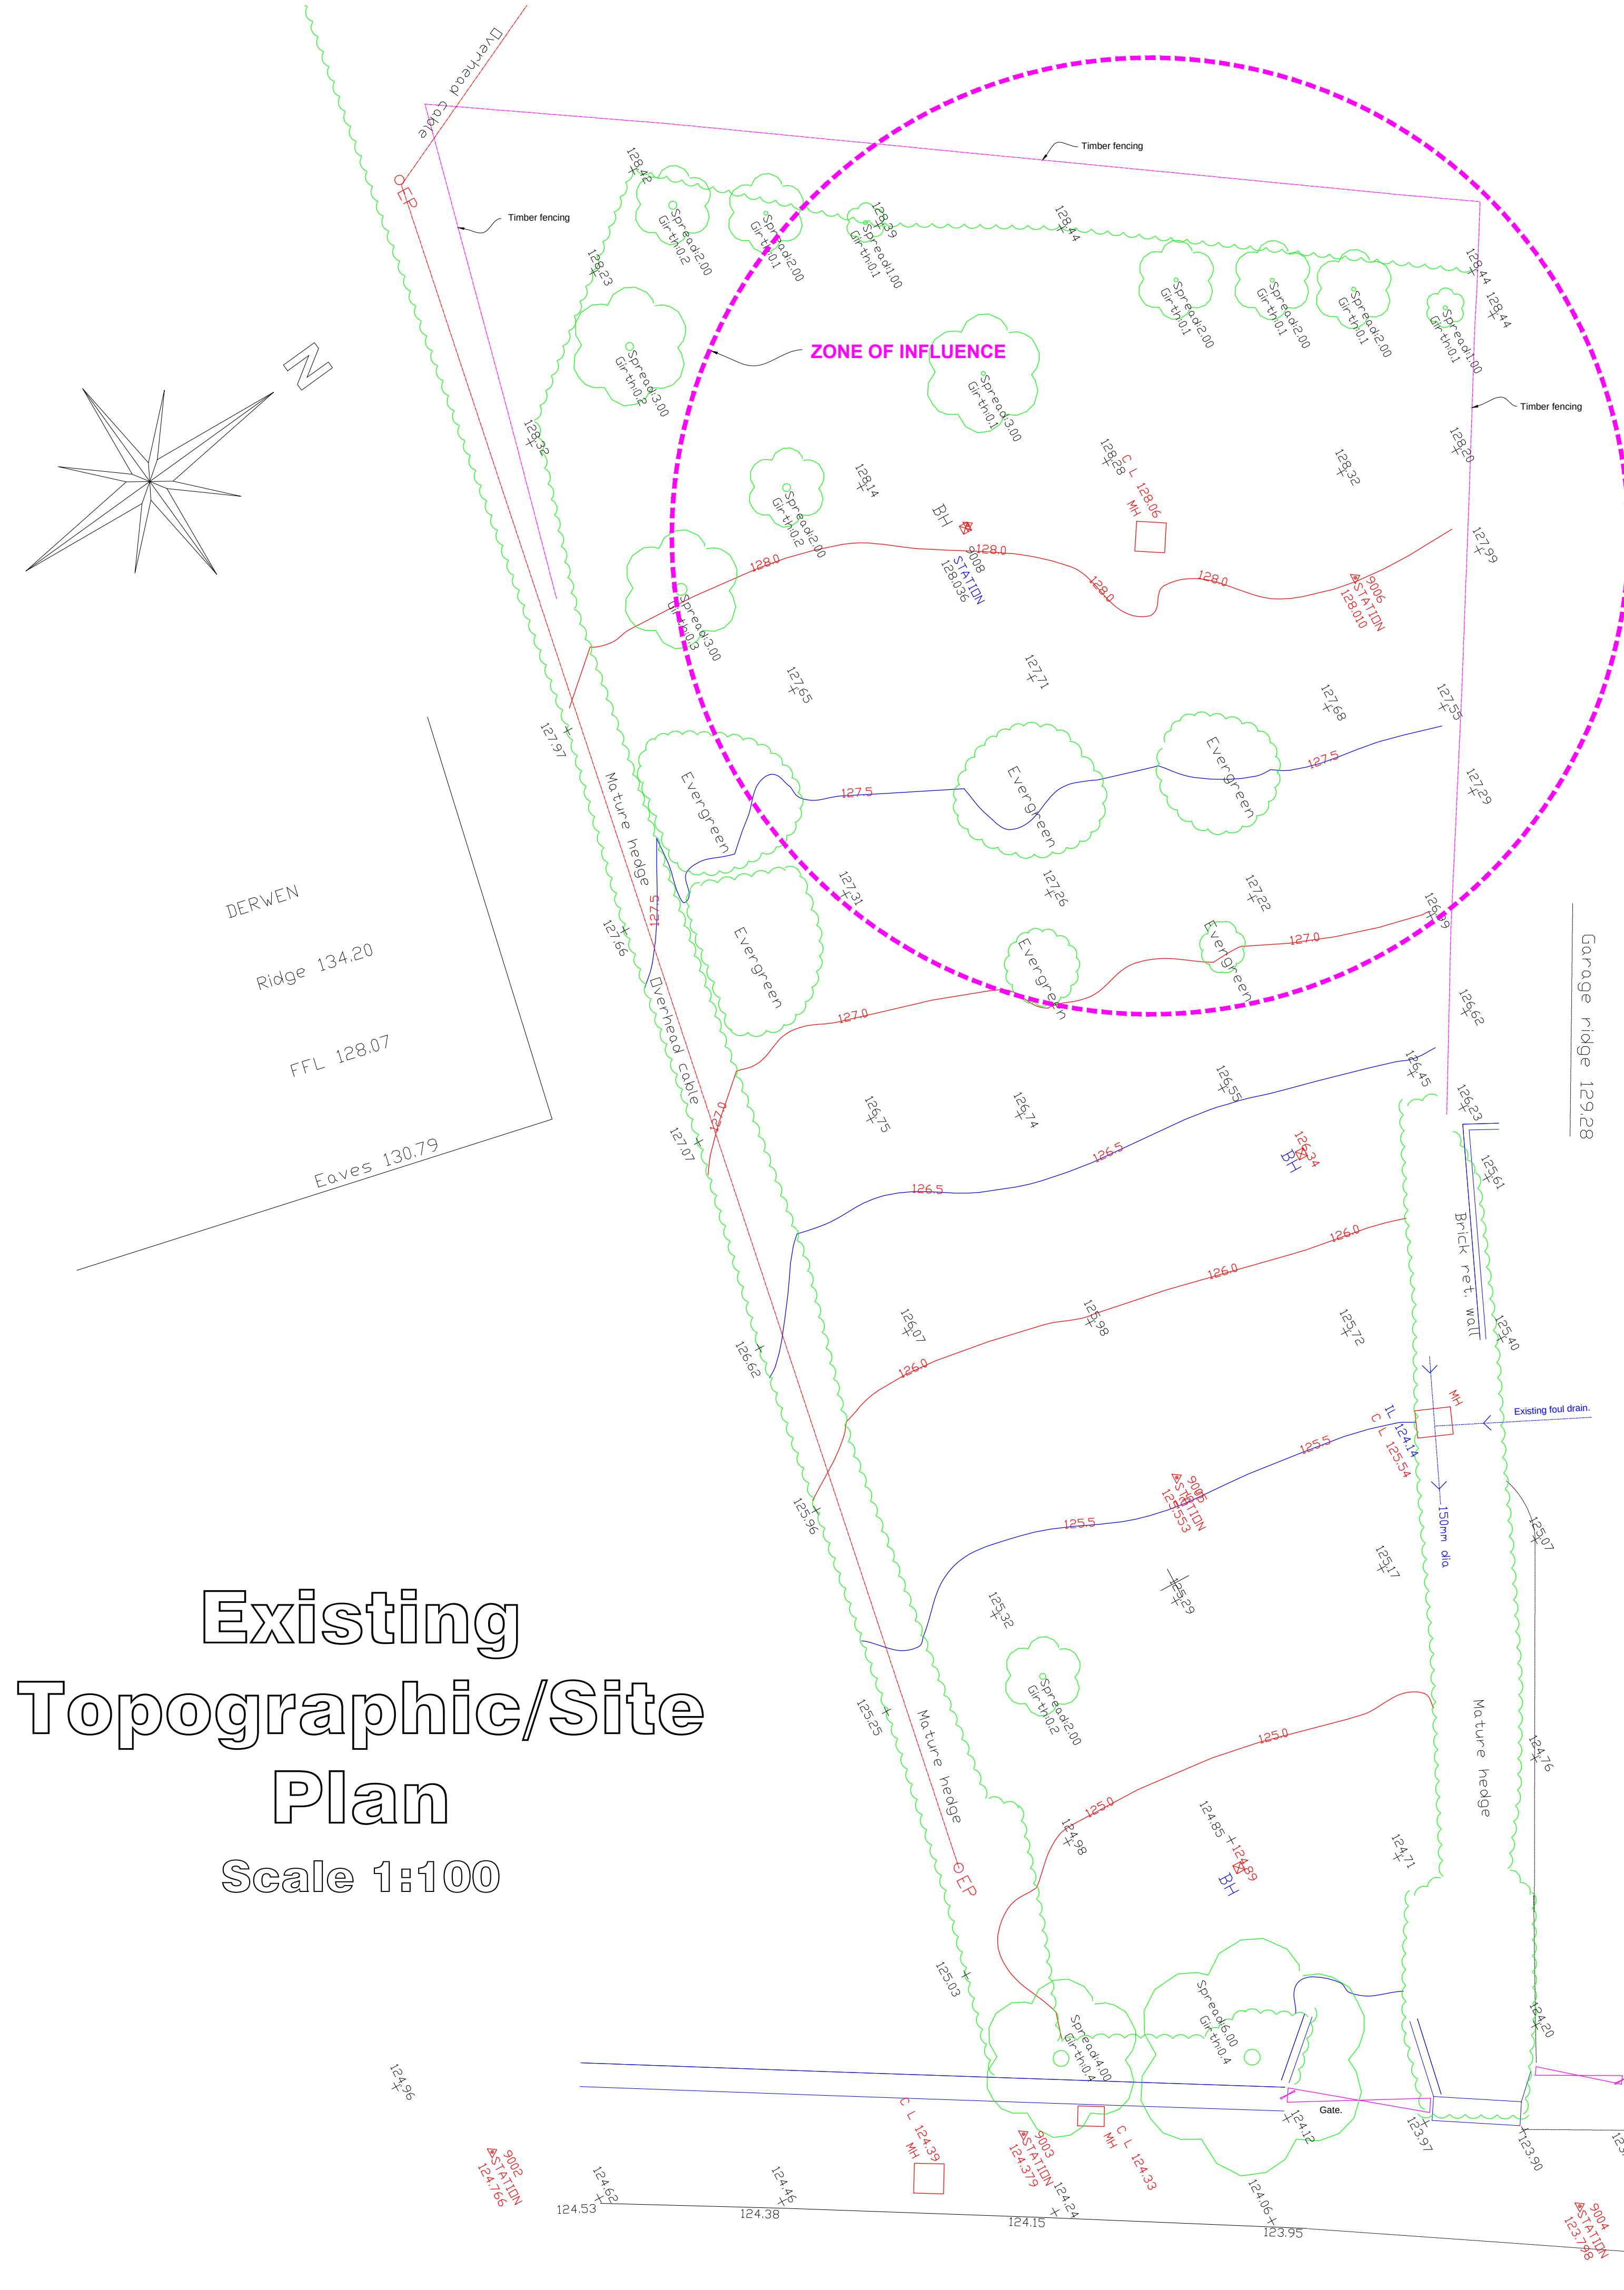

Existing
Topographic/Site
Plan
Scale 1:100

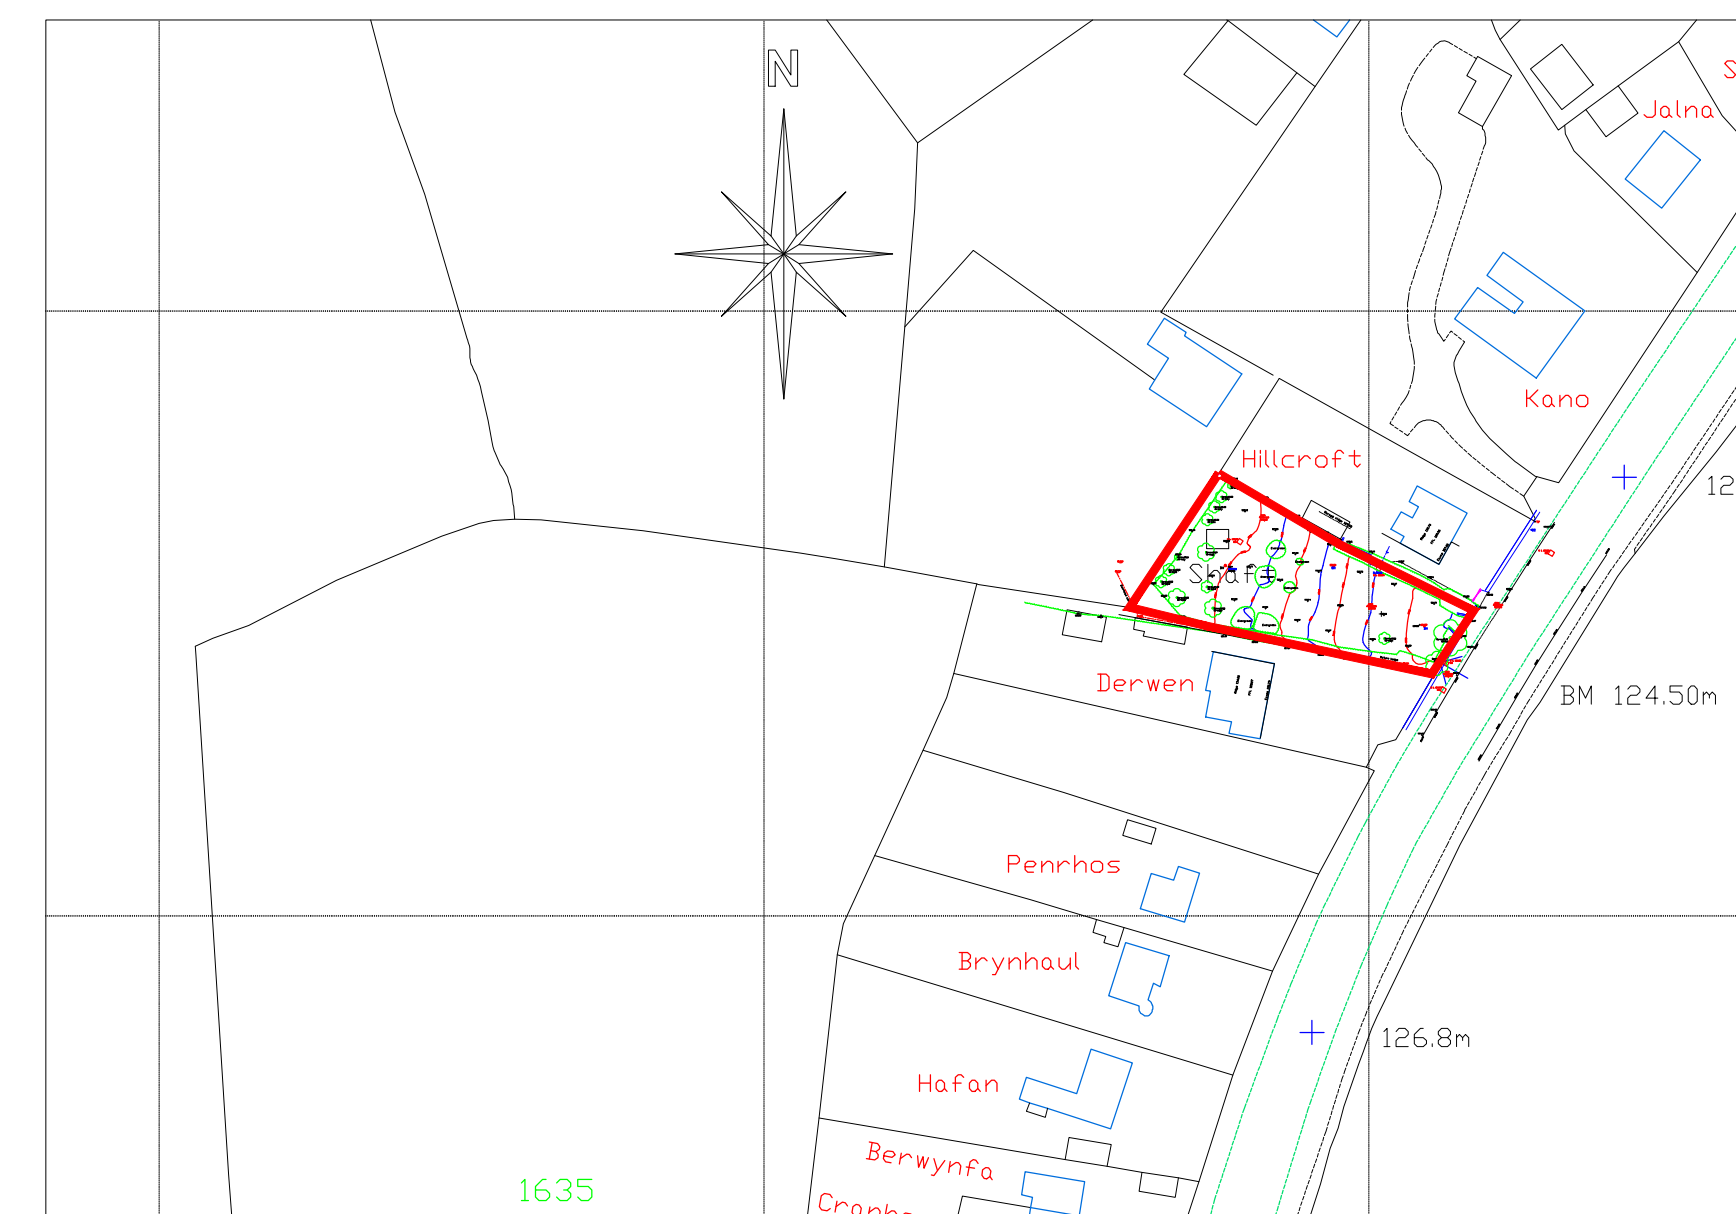

Location Plan
Scale 1:1250

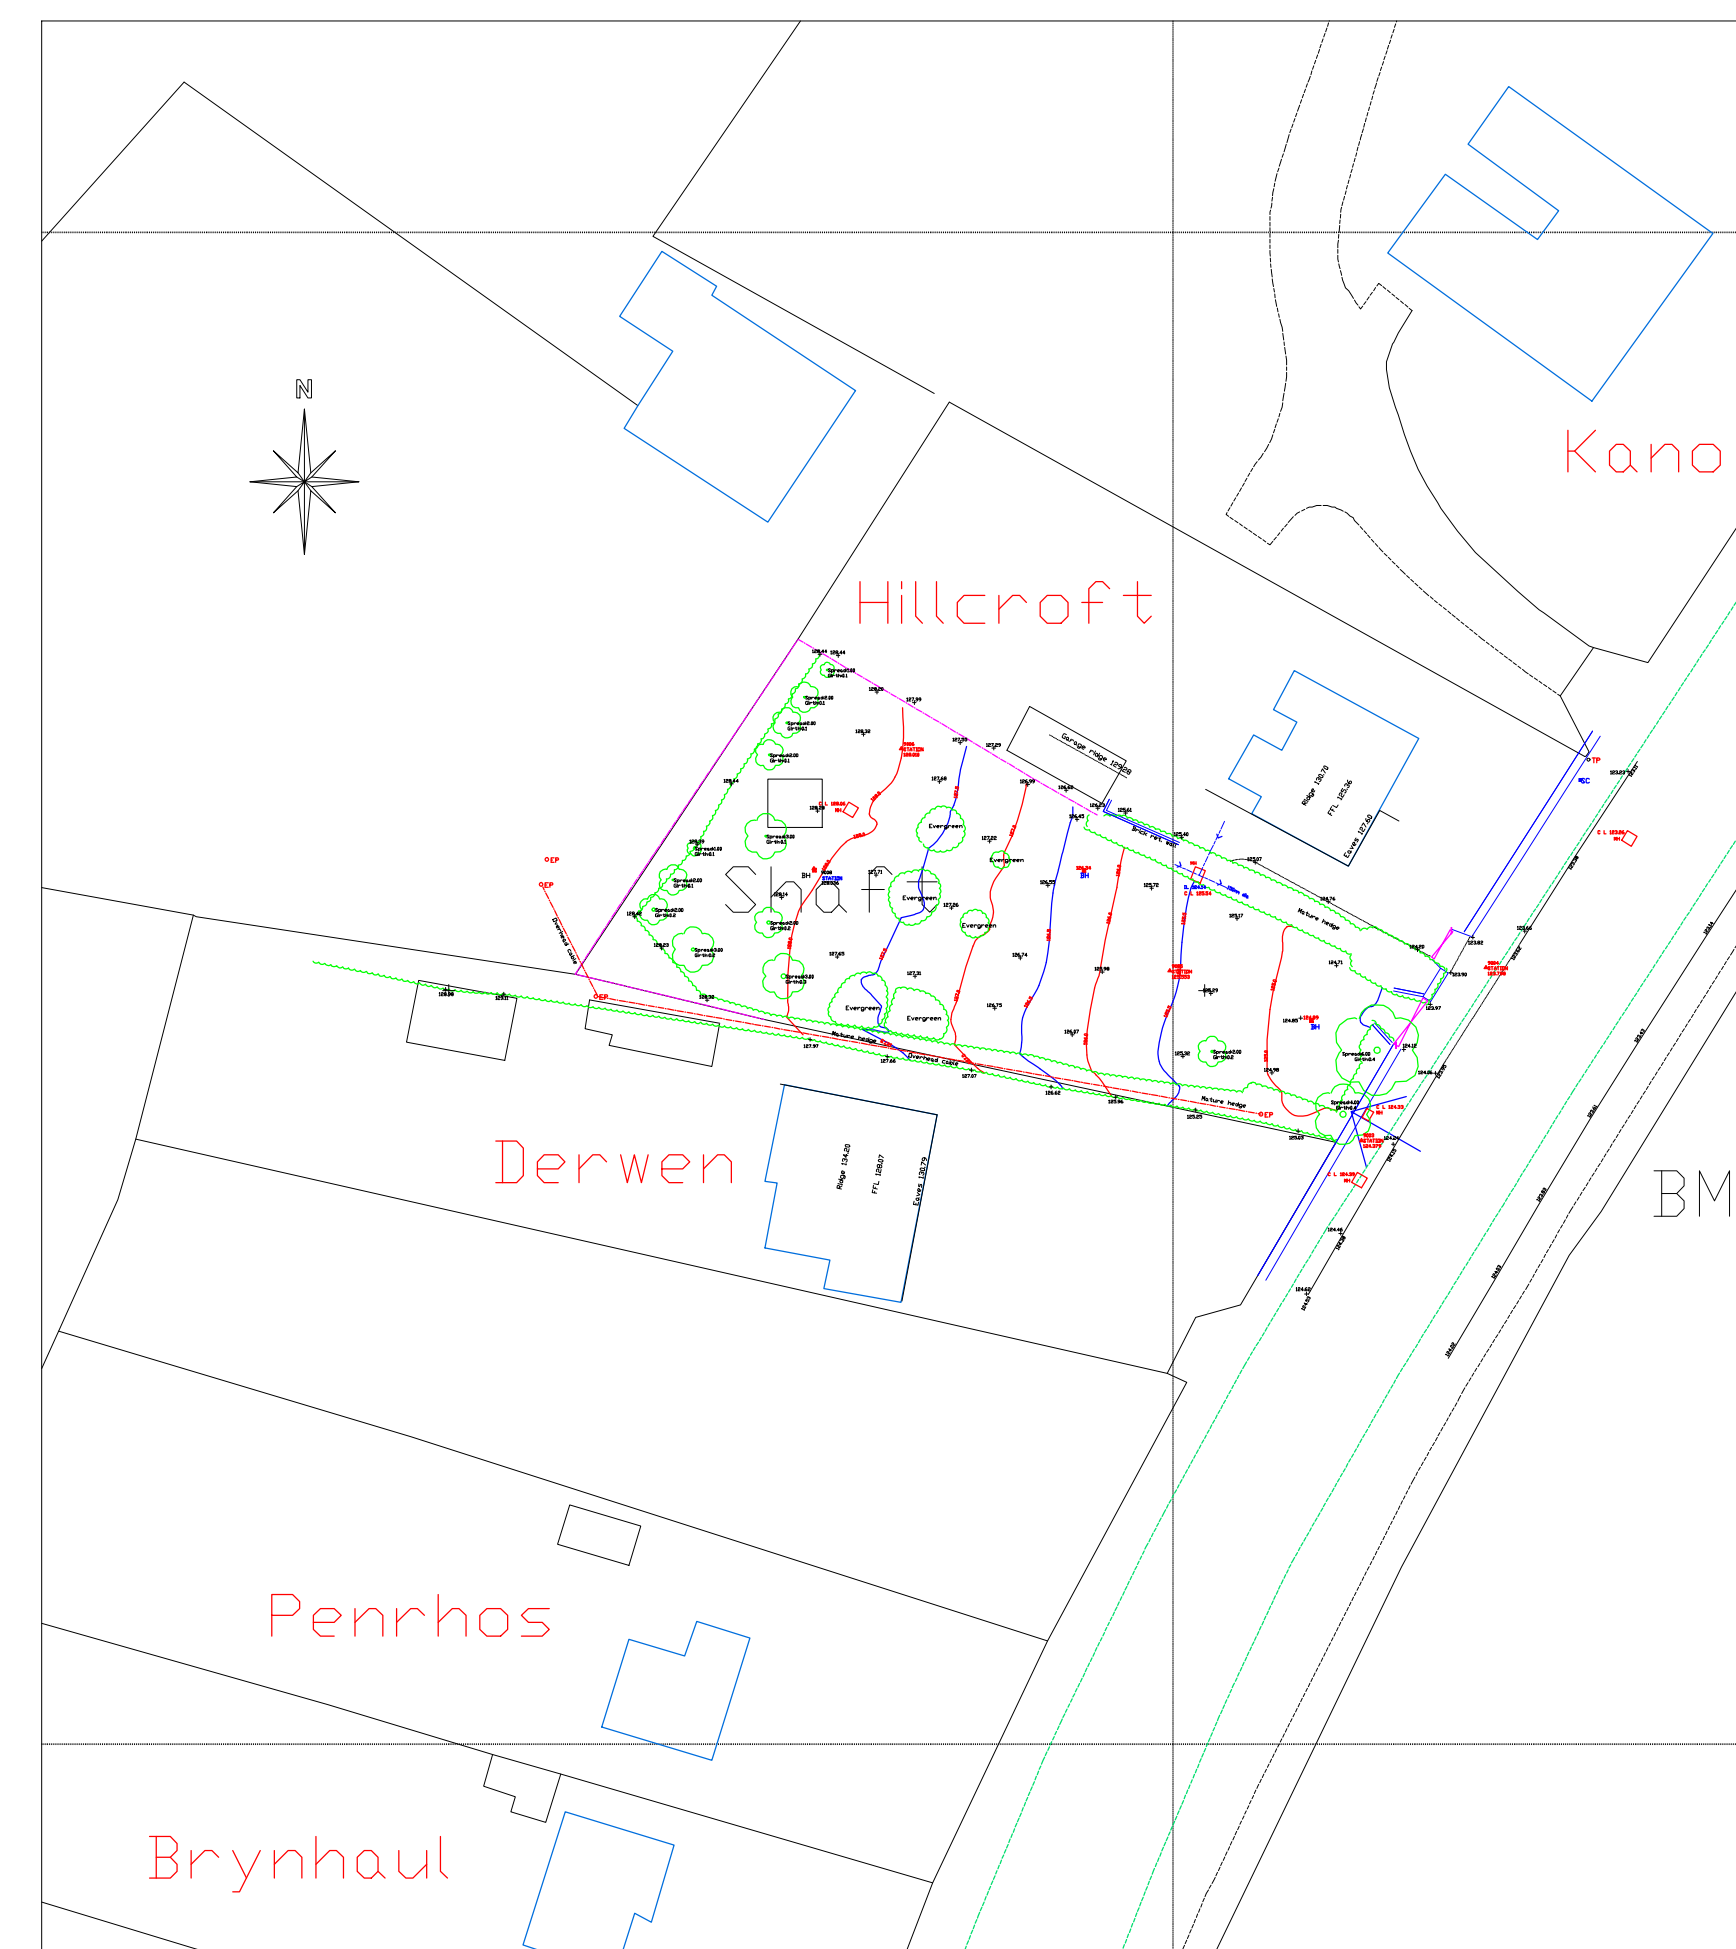

Existing Site Plan
Scale 1:500

 25 Sunningdale Close Wrexham North Wales LL13 9QU T 01978 264376 M 07791 480768 E ajones540@btinternet.com		Client	Mr. G. Billington.		
		Drawing Title	Existing Location/Site Plans.		
		Job Title	Proposed New Dwelling at Land Adjacent to Hillcroft, Wrexham Road, Pentrebychan, Wrexham.		
		Date	Scale	Rev.	Draw No.
		February 2021	Various at A1		PD202/01