



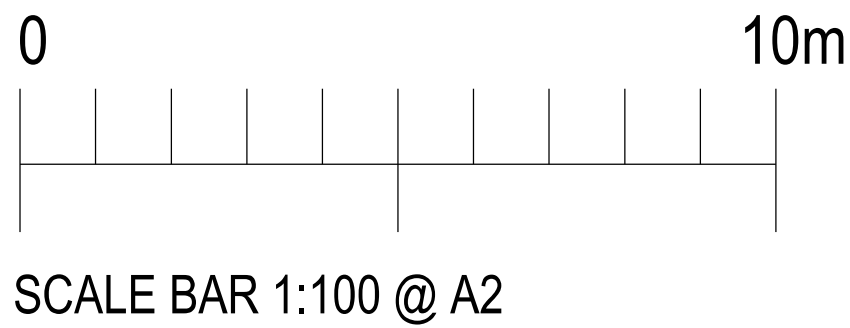

Proposed ground floor plan 1:100 @ A2

Planning issue

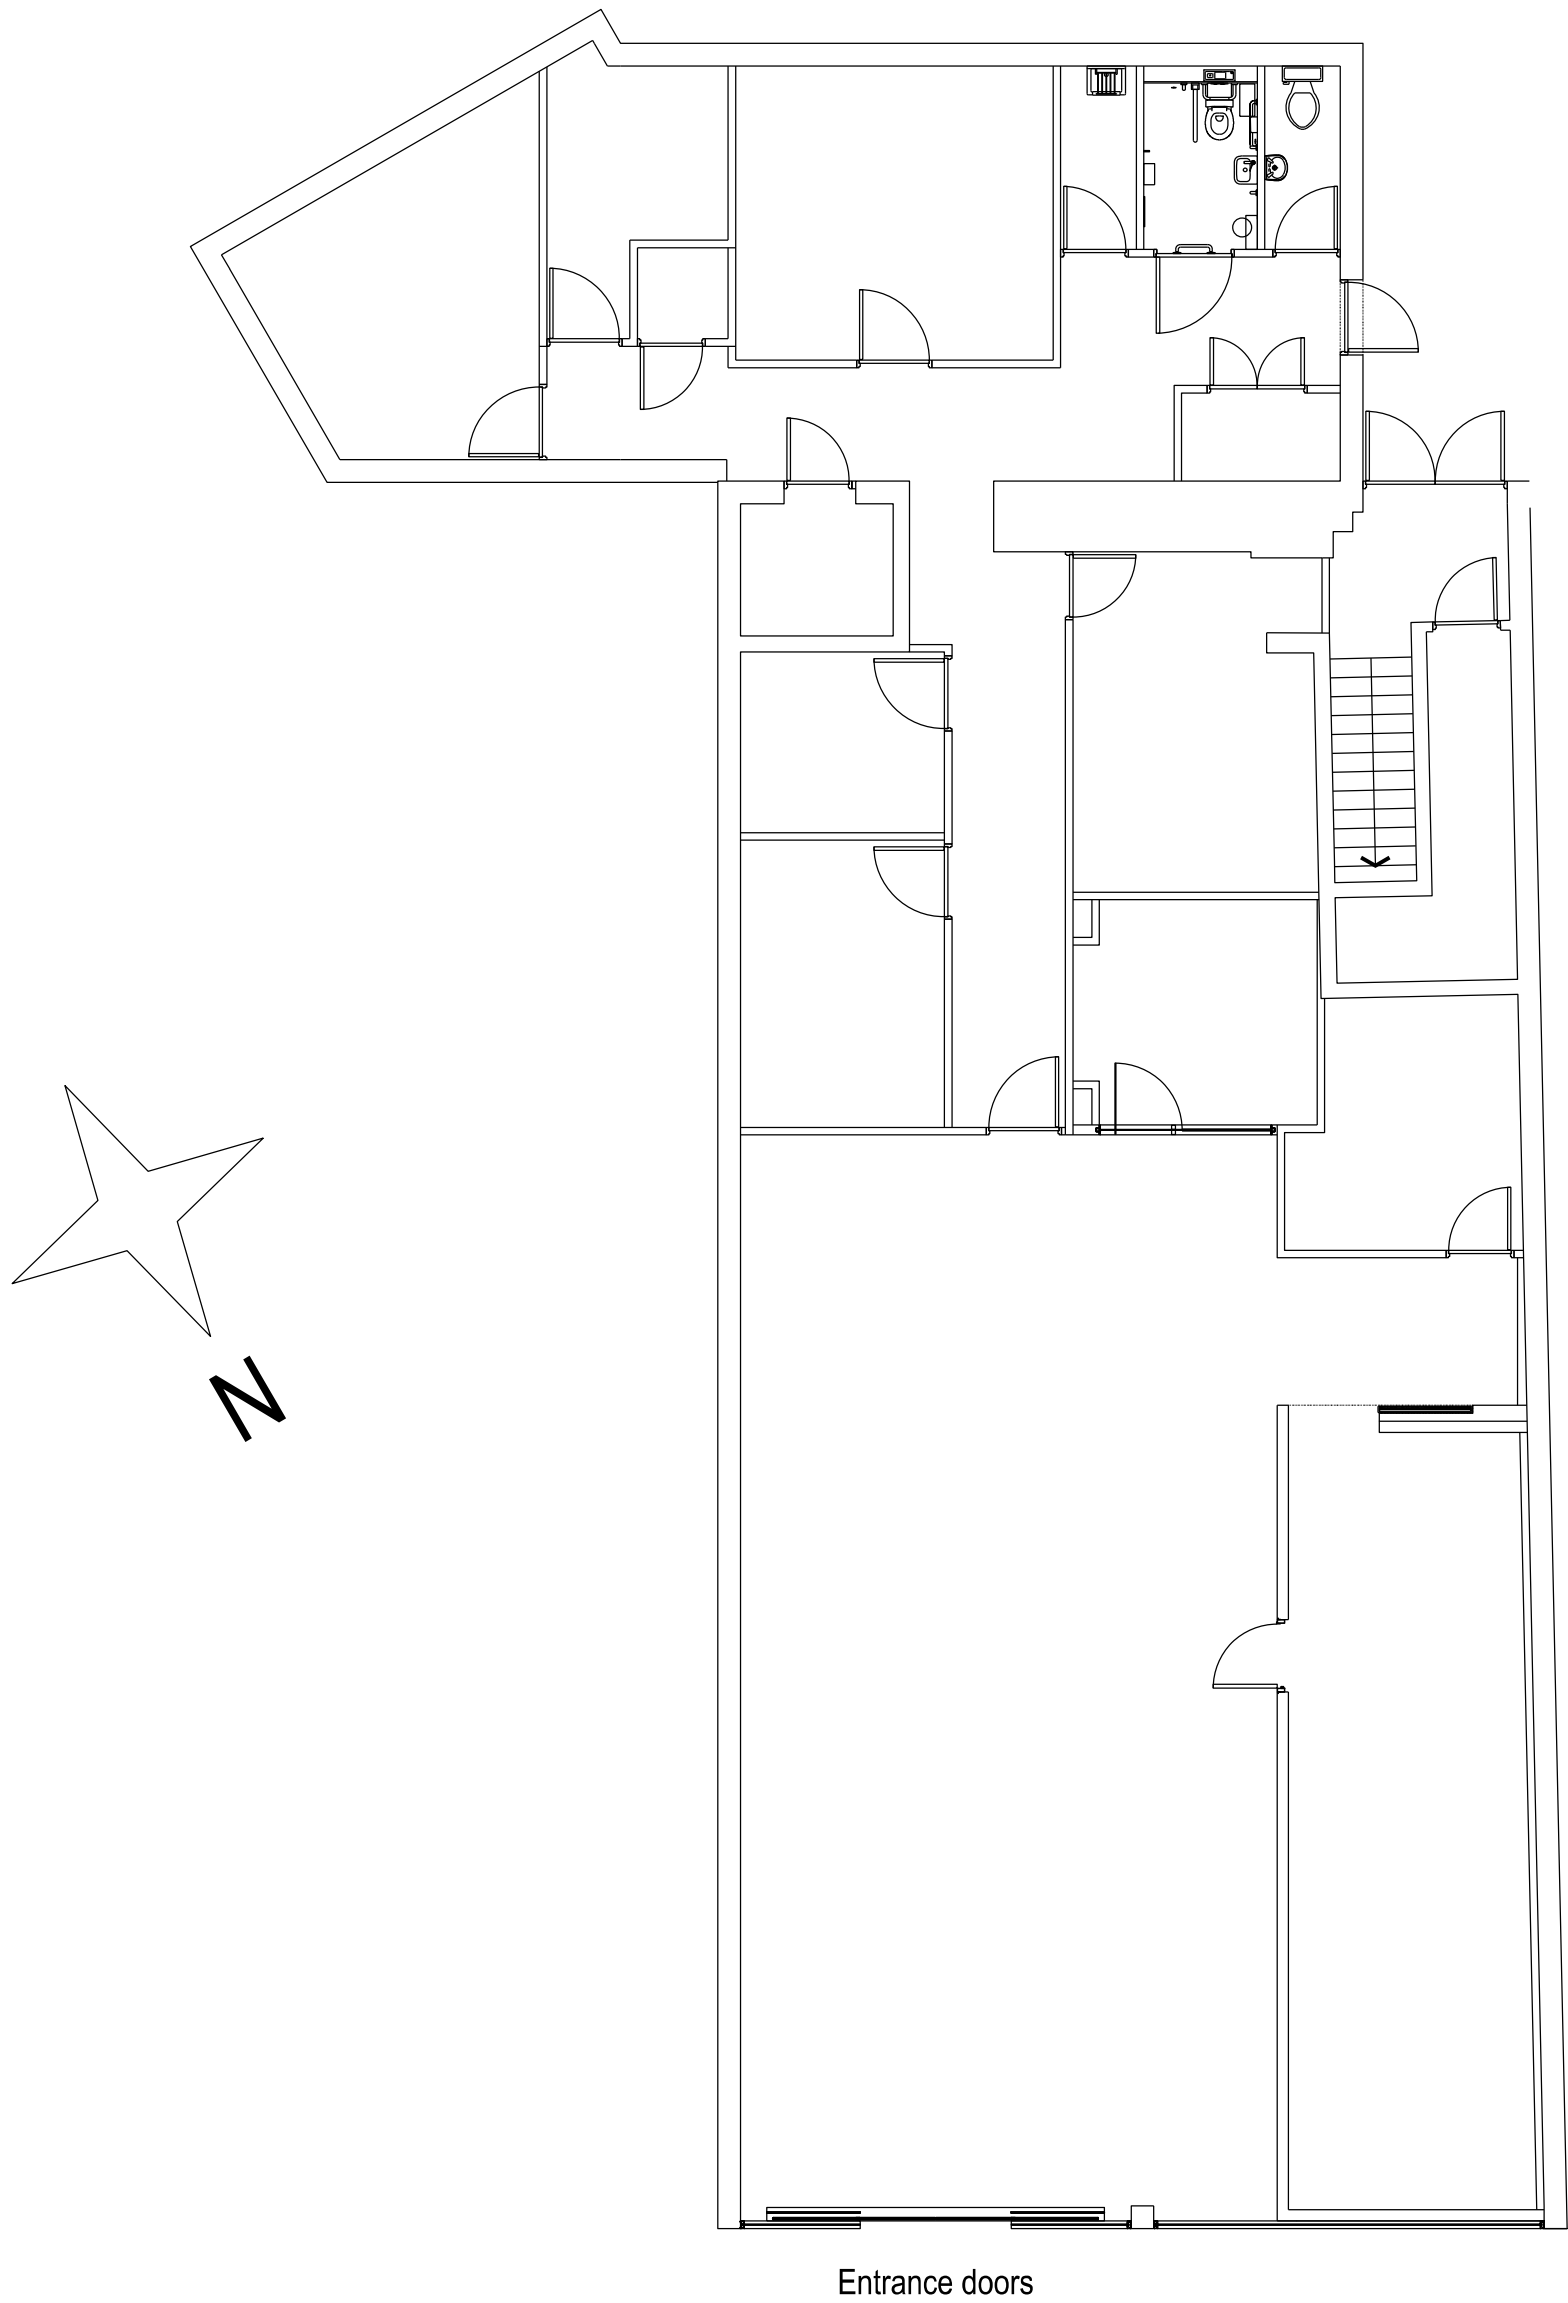

Real value in a changing world

20 Water Street
Wood Wharf
London E14 5GX
T +44 (0)20 7493 4933
www.joneslanglasalle.com

Client		Scale 1:100 @ A2	
Project 23-24 Hope Street, Wrexham LL11 1BD		Date December 2022	
Description Proposed ground floor		By IS	Checked TL
		Job	
		Dwg P - 01	rev

THIS DRAWING IS PROTECTED BY COPYRIGHT. IT MAY NOT BE REPRODUCED IN ANY FORM OR BY ANY MEANS FOR ANY PURPOSE, WITHOUT GAINING PRIOR WRITTEN PERMISSION FROM JONES LANG LASALLE. DO NOT SCALE THIS DRAWING, EXCEPT FOR PLANNING PURPOSES. CHECK ALL DIMENSIONS ON SITE.