



proposed floor plans scale 1:100 a3 format

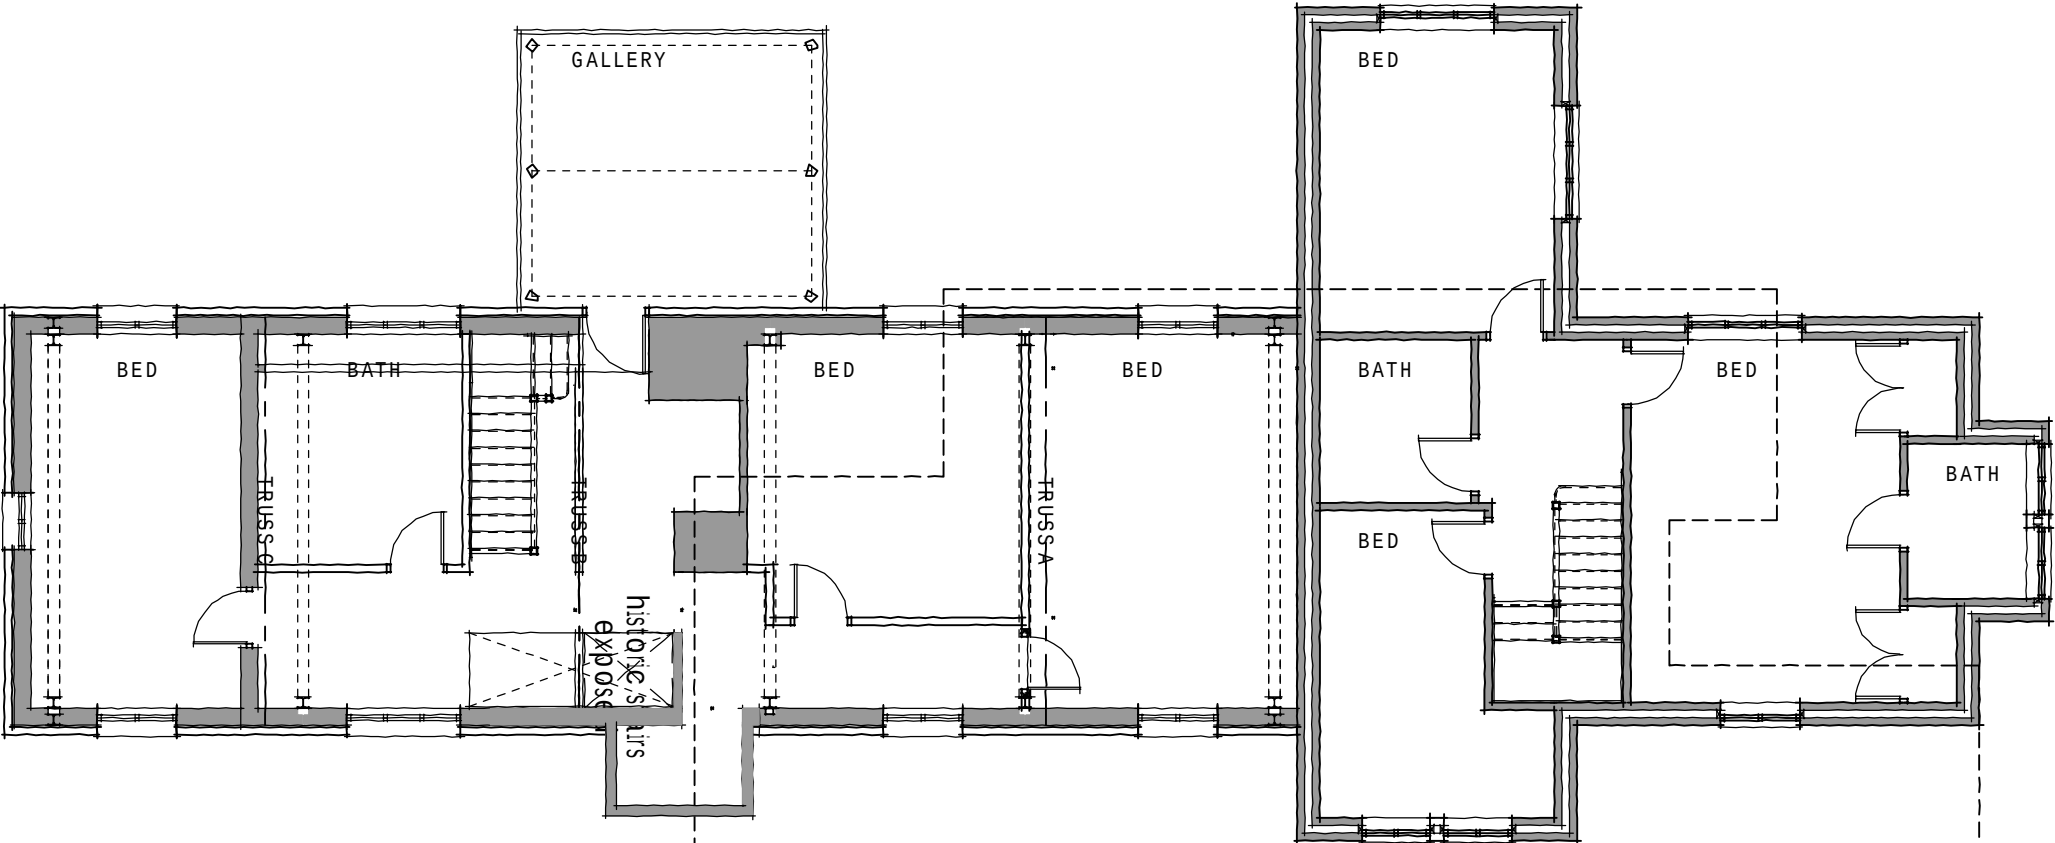

first floor

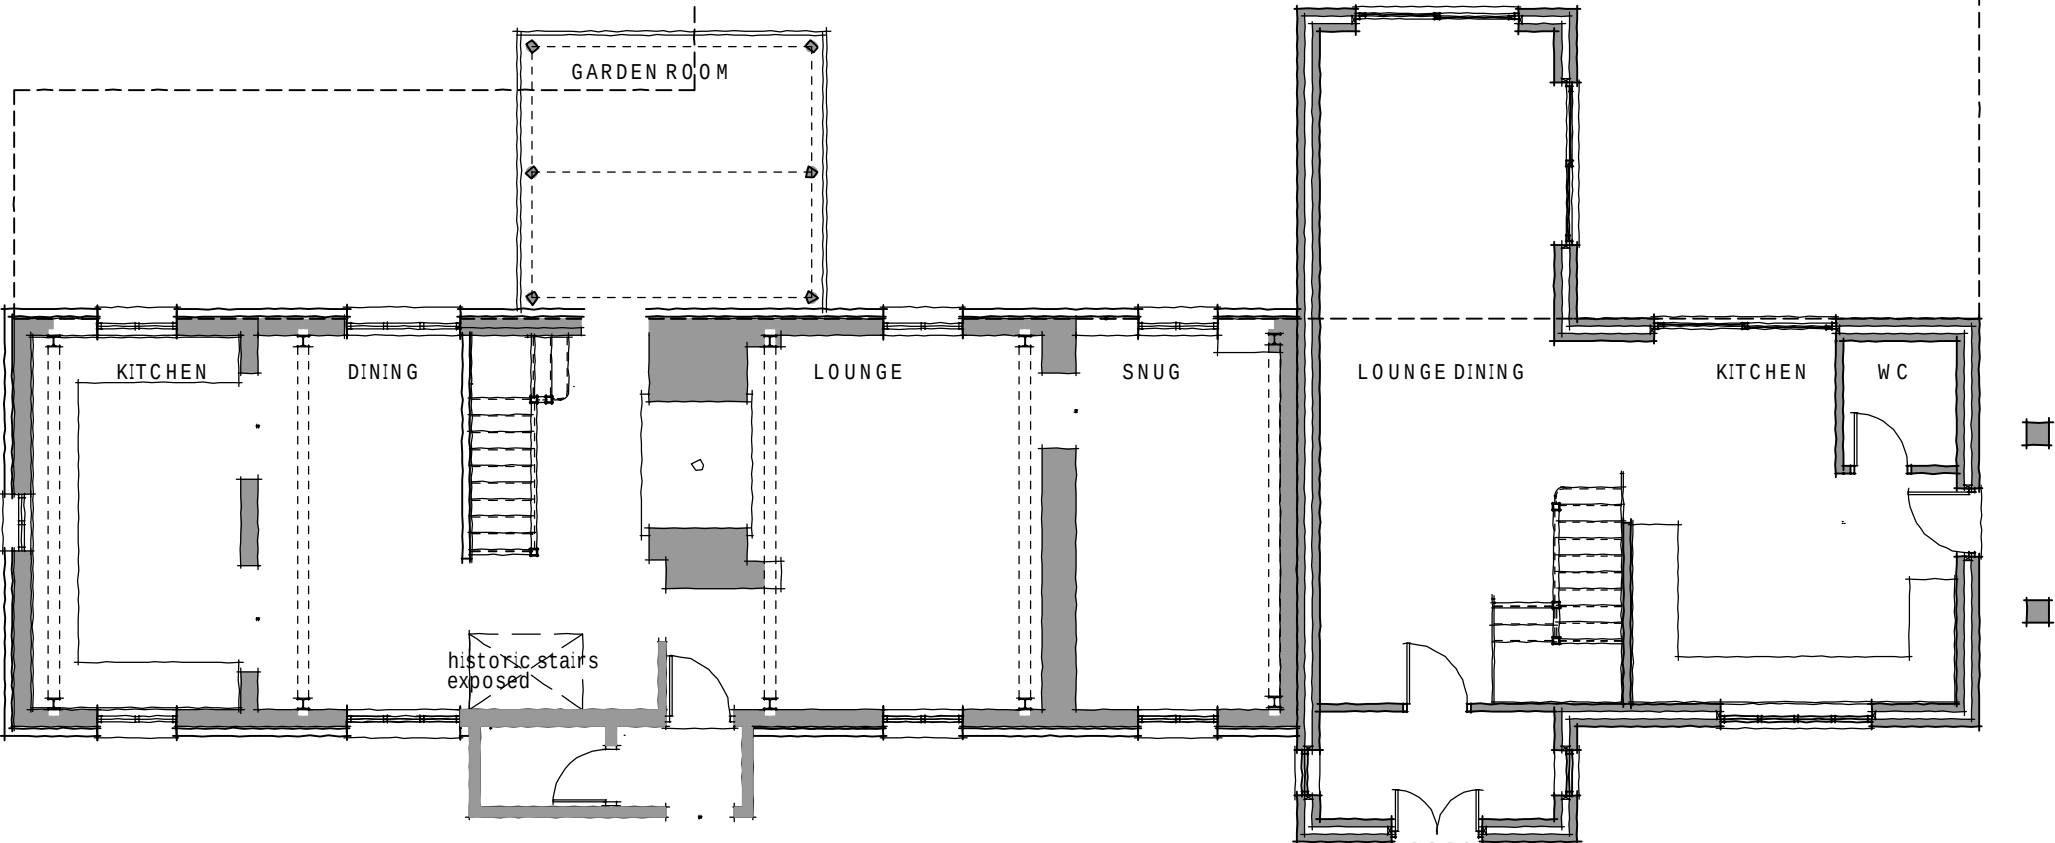

ground floor

THE DYMOCK ARMS PENLEY, LL13 0LS

