
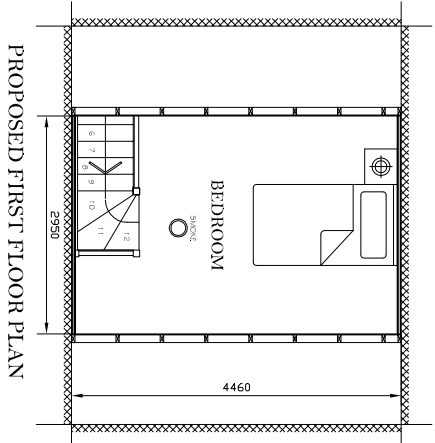


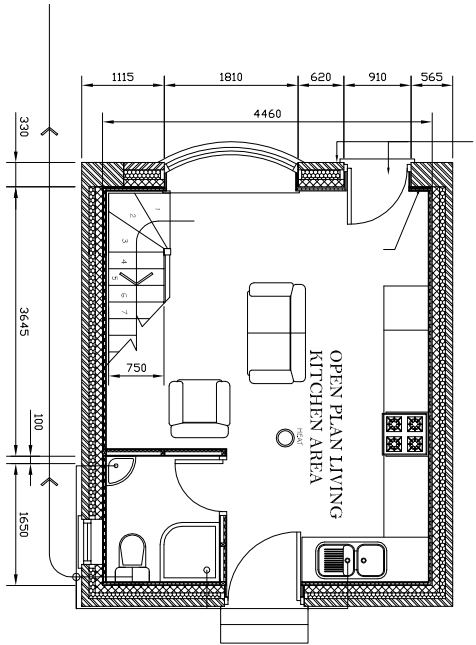


FLOOR PLANS & ELEVATIONS
SCALE 1:50 AT A1


PROPOSED GROUND FLOOR PLAN

PROPOSED FIRST FLOOR PLAN


PROPOSED SINGLE DWELLING
ELEVATIONS

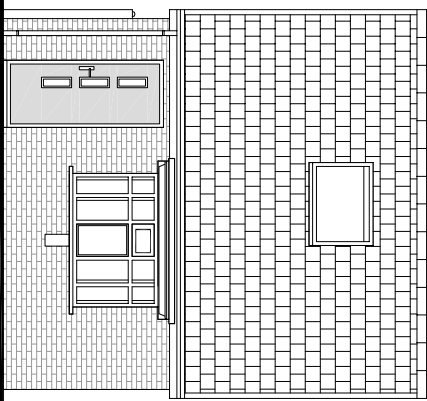


PROPOSED FRONT

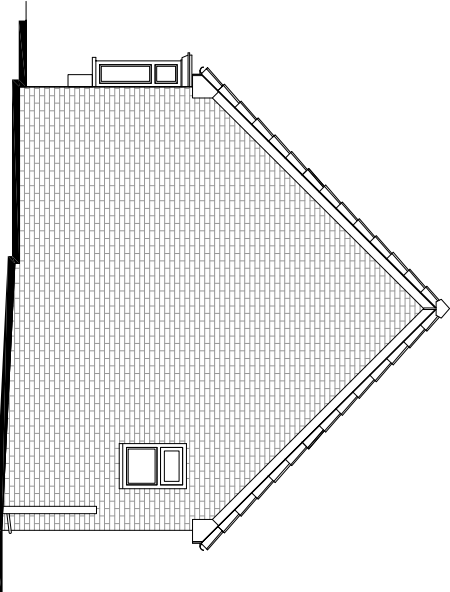


PROPOSED SIDE

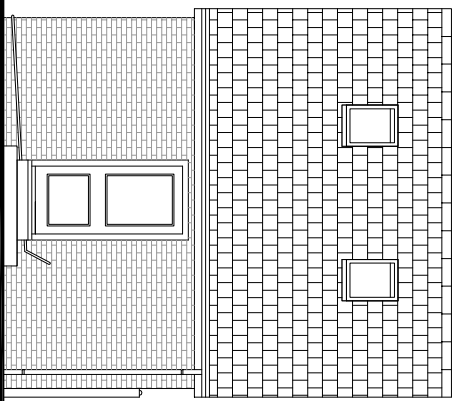


PROPOSED REAR

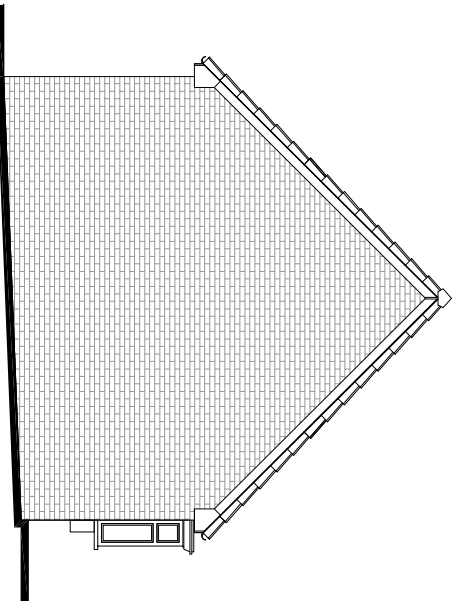

PROPOSED SIDE

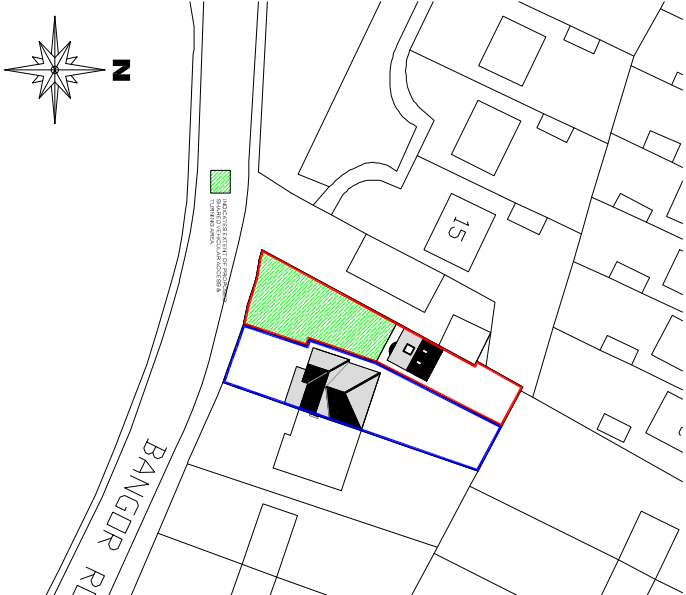


SITE PLAN 1:500 AT A1

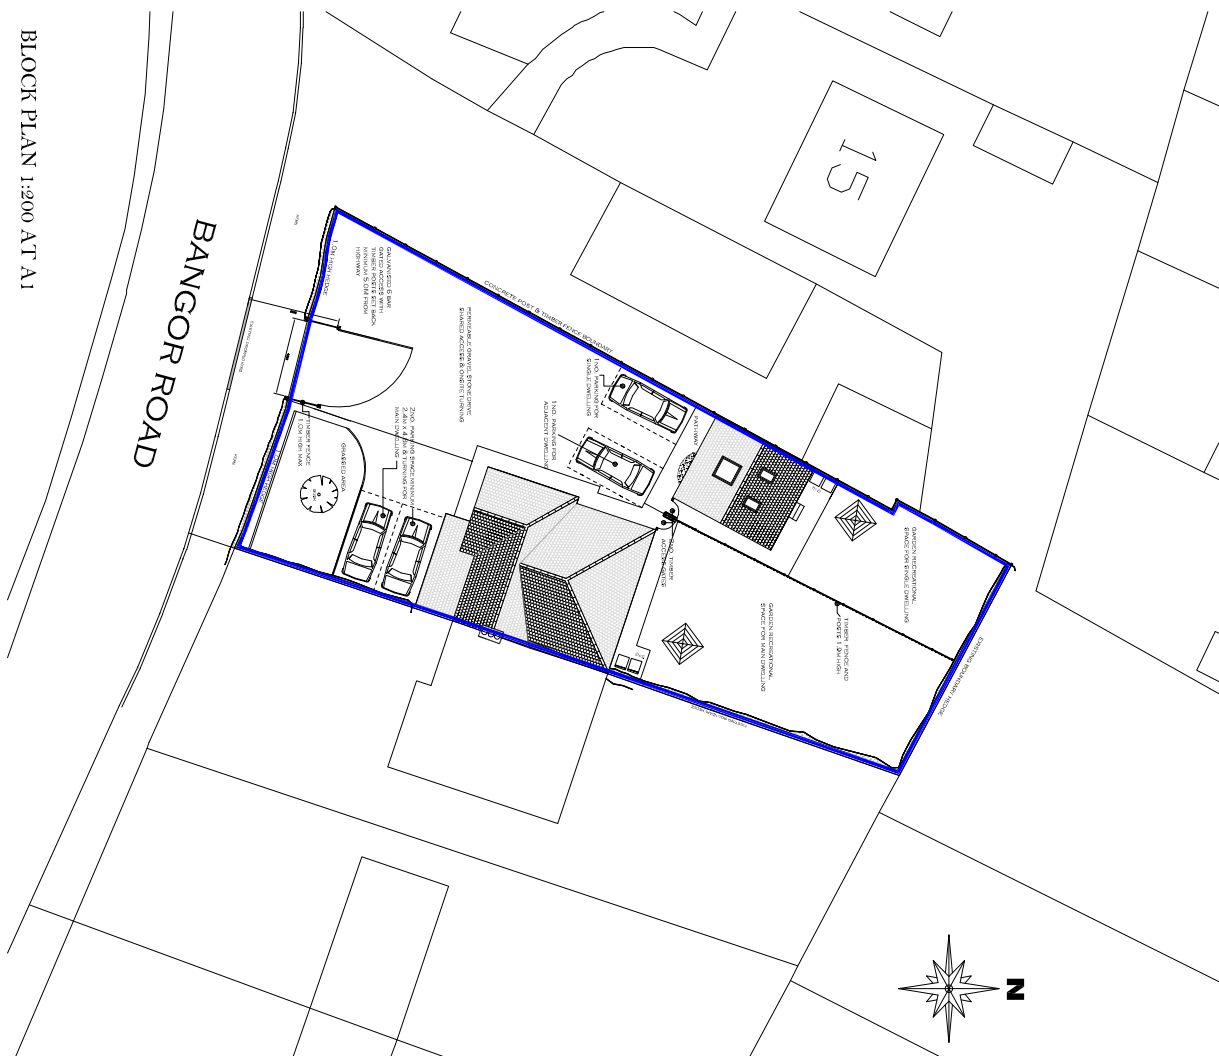

BLOCK PLAN 1:200 AT A1

CLIENT	Mr. J. Stein	DATE	MAY 2023
PROJECT	CHANGE OF USE FROM HOLIDAY LET TO SINGLE DWELLING AT 1 THE RISEWAY, MARCHWIEL, WREXHAM, LL19 6SB	SCALE	1:50, 1:200, 1:300, & 1:250 AT A1
DRAWING	PROPOSED PLANS, ELEVATIONS & LAYOUT	DWG. NUMBER	2023/TRW/DWEL
REVISED			

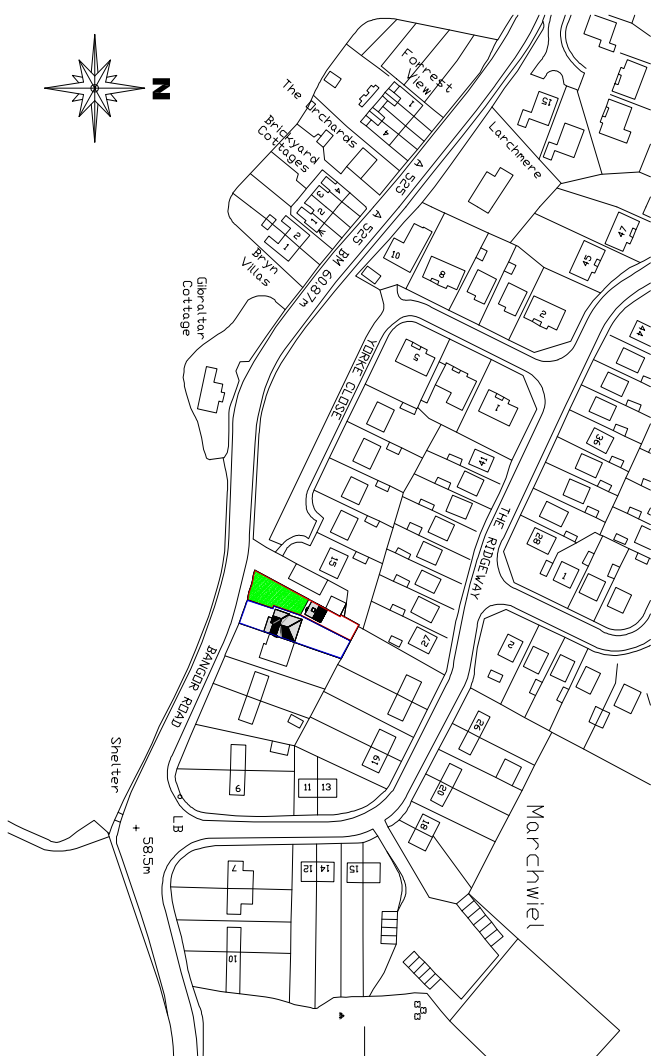

LOCATION PLAN 1:1250 AT A1