


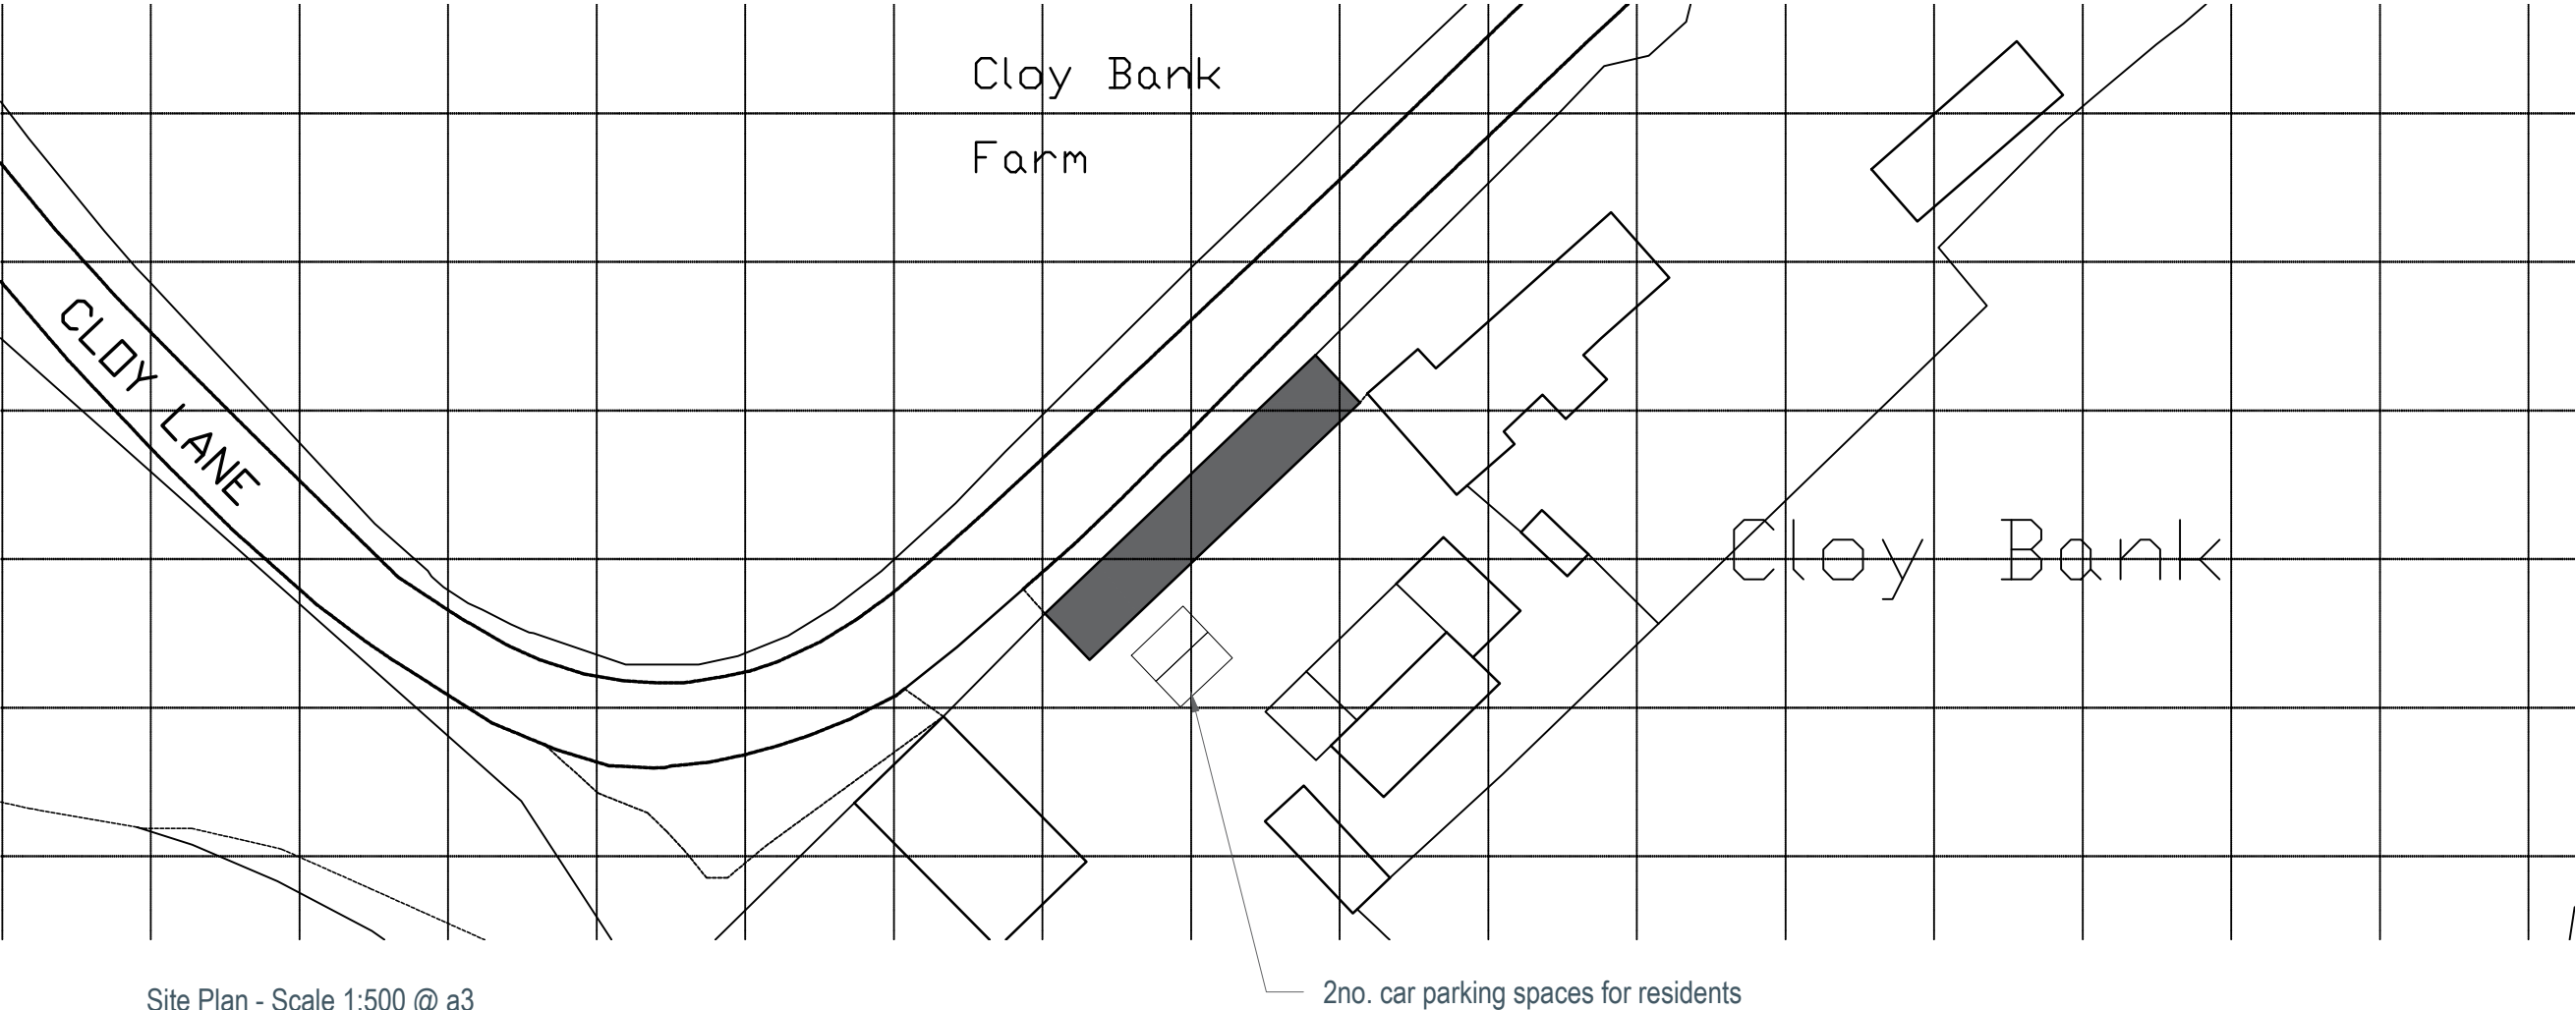

abigailowenarchitects.co.uk


abigail@abigailowenarchitects.co.uk

07484 102 411

PROJECT No.	A2133
PROJECT	Cloy Bank Farm
ADDRESS	Cloy Bank Farm Cloy Lane Overton LL13 0HR

TITLE	Site Plan & Existing Barn Floor Plan
DRAWING No.	PL02
REVISION	-
STATUS	Planning
SCALE	1:500 & 1:100 @ a3

REV No.	DESCRIPTION	DATE
REV No.	DESCRIPTION	DATE

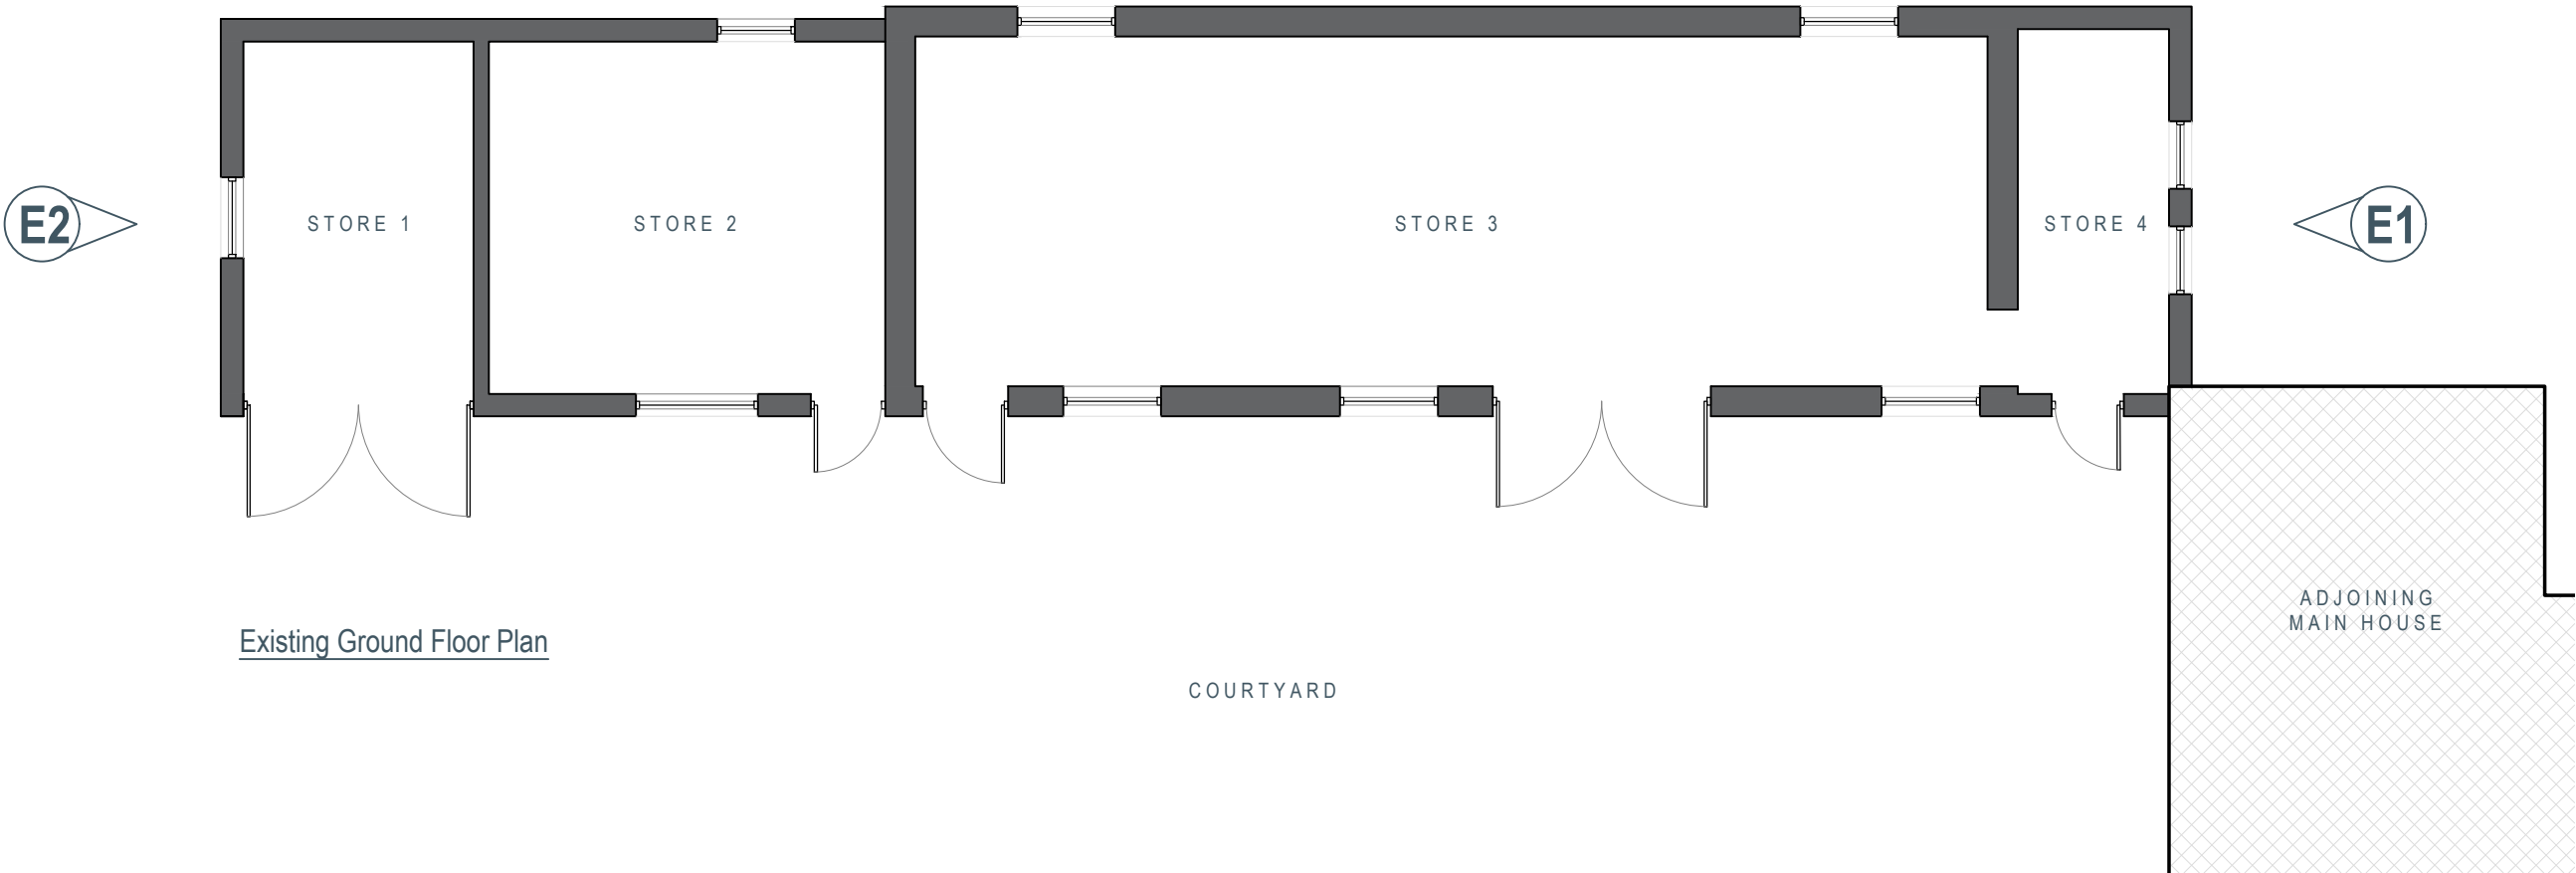

This drawing is the property of Abigail Owen Architects Limited. It shall not be copied, in part or whole, without prior consent of Abigail Owen Architects.