




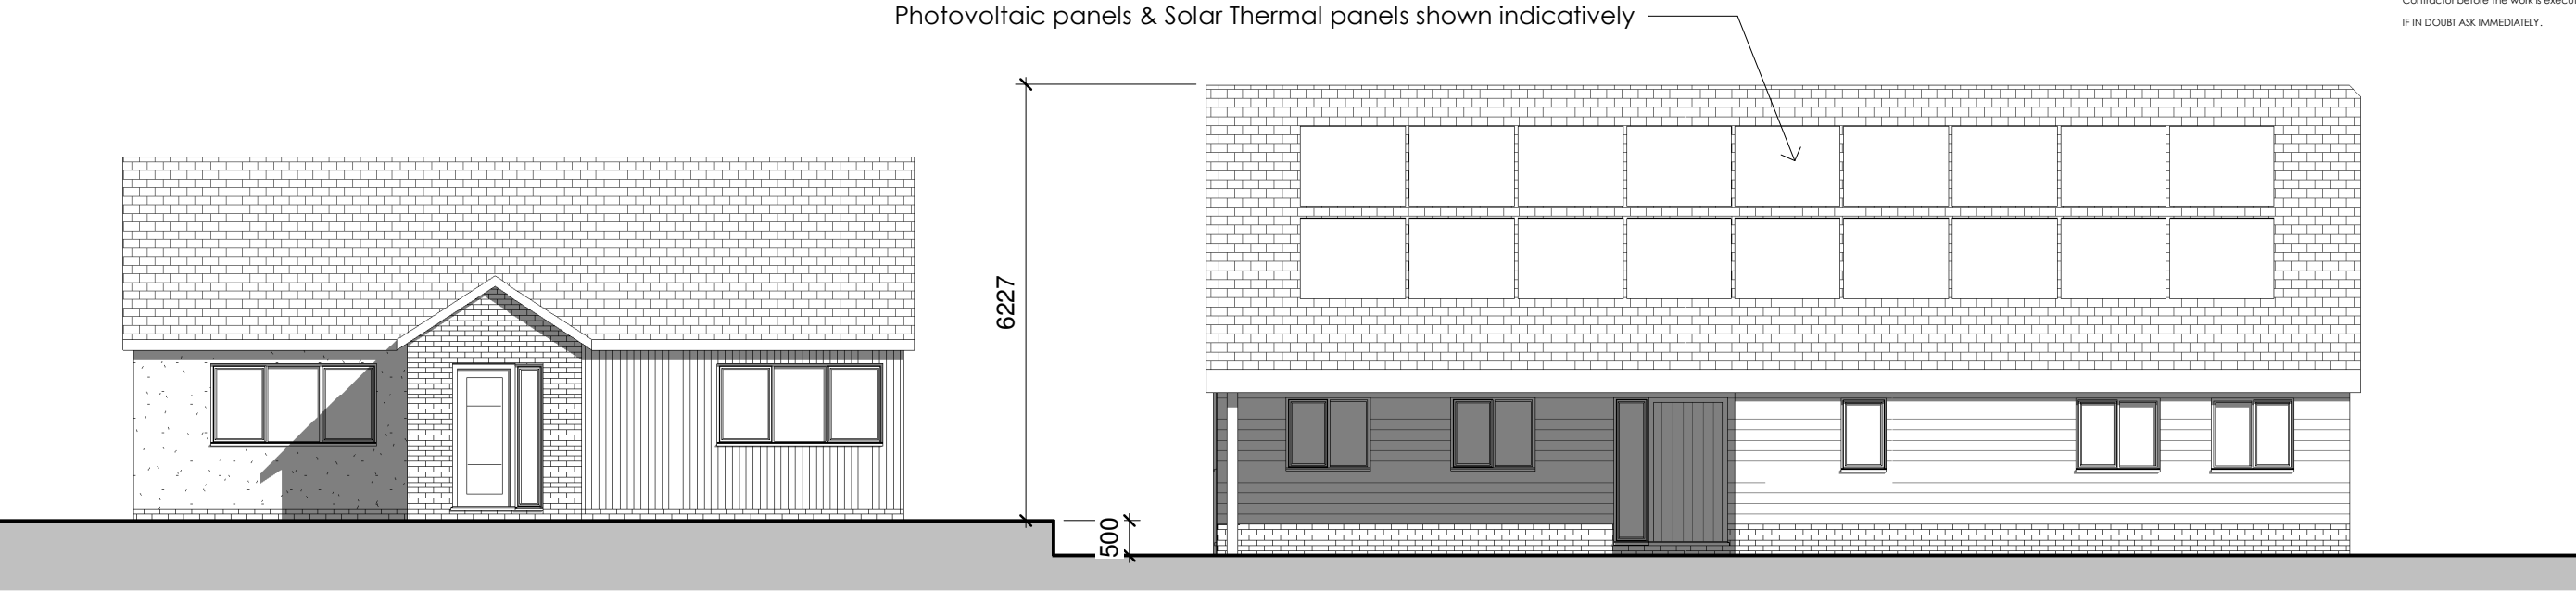


Front Elevation
1 : 100

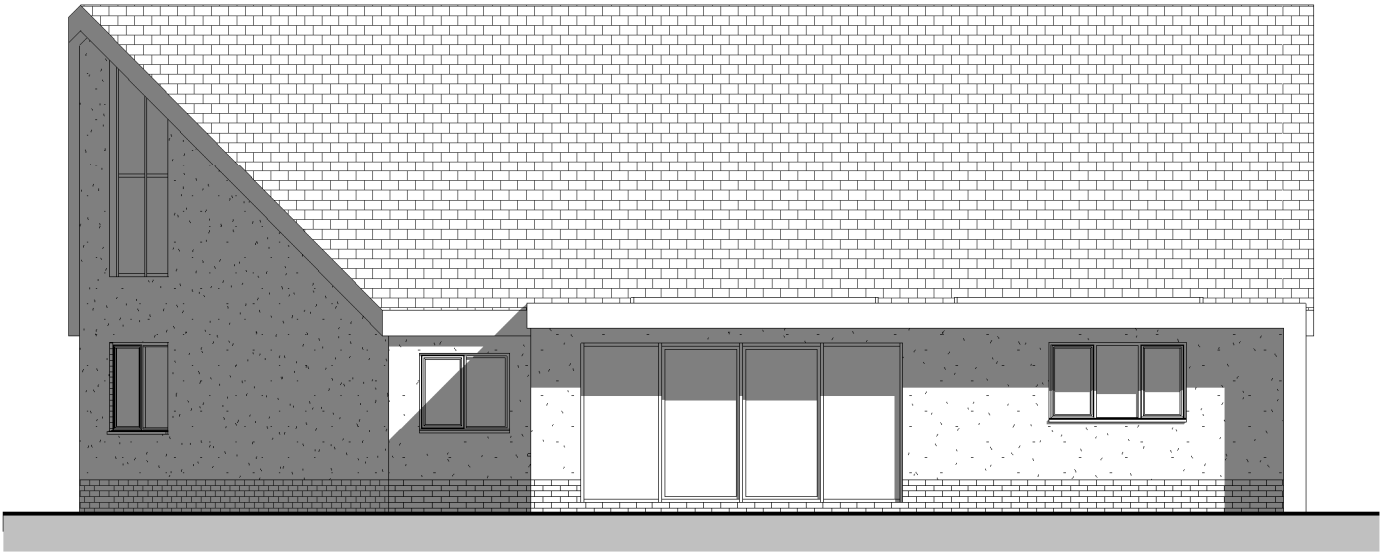

Rear Elevation
1 : 100

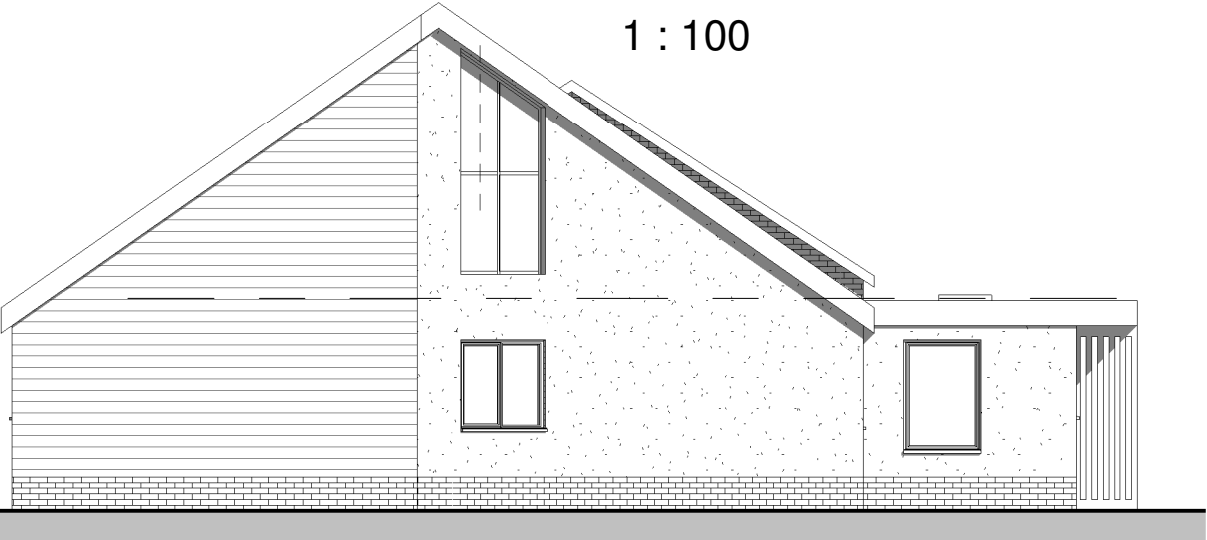

Side Elevation
1 : 100

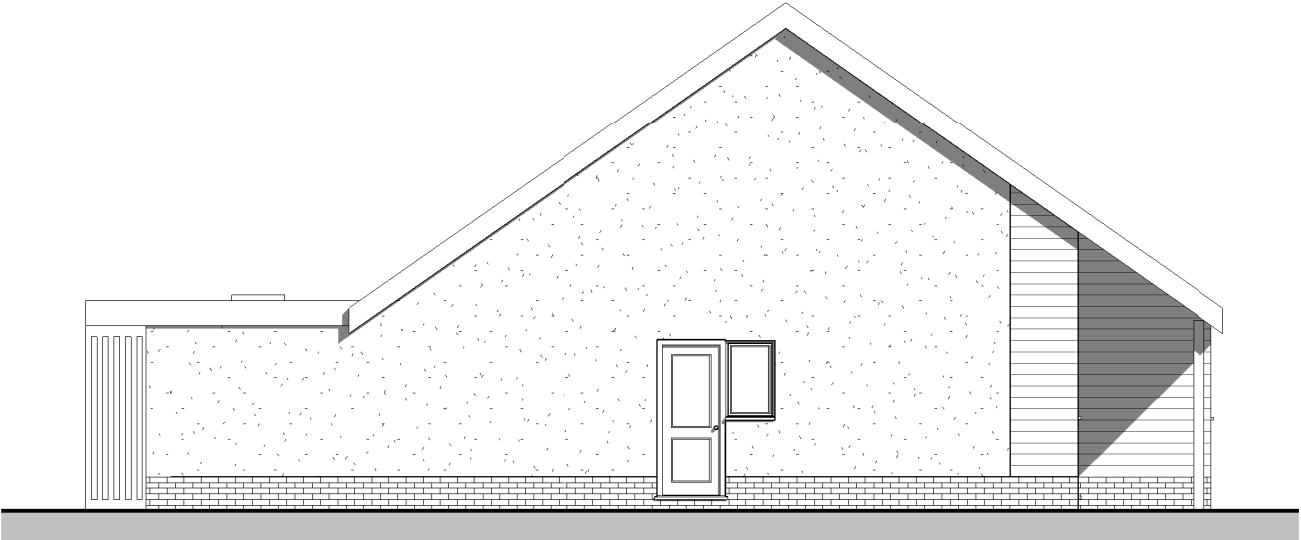

Side Elevation
1 : 100

Materials:

Roof: Marley Modern
(Antracite)
Walls: Render & Ecoscape
slatted cladding
Windows & Doors: UPVC
/Aluminium (Dark Grey)

D	Level Amended		15.02
C	Solar Panels Added		24.01
B	Client Amendments		16.01
A	Planning Amendments		14.12
REV	DESCRIPTION	BY	DATE



OFF THE WALL
ARCHITECTURAL SERVICES

OFF THE WALL - Architectural Services
1The Woodlands, Chester Road,
Gresford, Wrexham LL12 8NU

@ offthewall_architectural
07772 113 971
cathy@offthewallarchitectural.com

Partnered with
LABC
Registered
Architects

CLIENT:	Miss Pratt & Mr Roberts
ADDRESS:	9 Sherbourne Ave

STAGE:	Planning Application		
TITLE:	Proposed Elevations		
SCALE AT A3:	DATE:	DRAWN:	CHECKED:
1 : 100	11.04.2022	CO	CO
PROJECT NO:	DRAWING NO:	REVISION:	
OTW1245	PL02	D	