




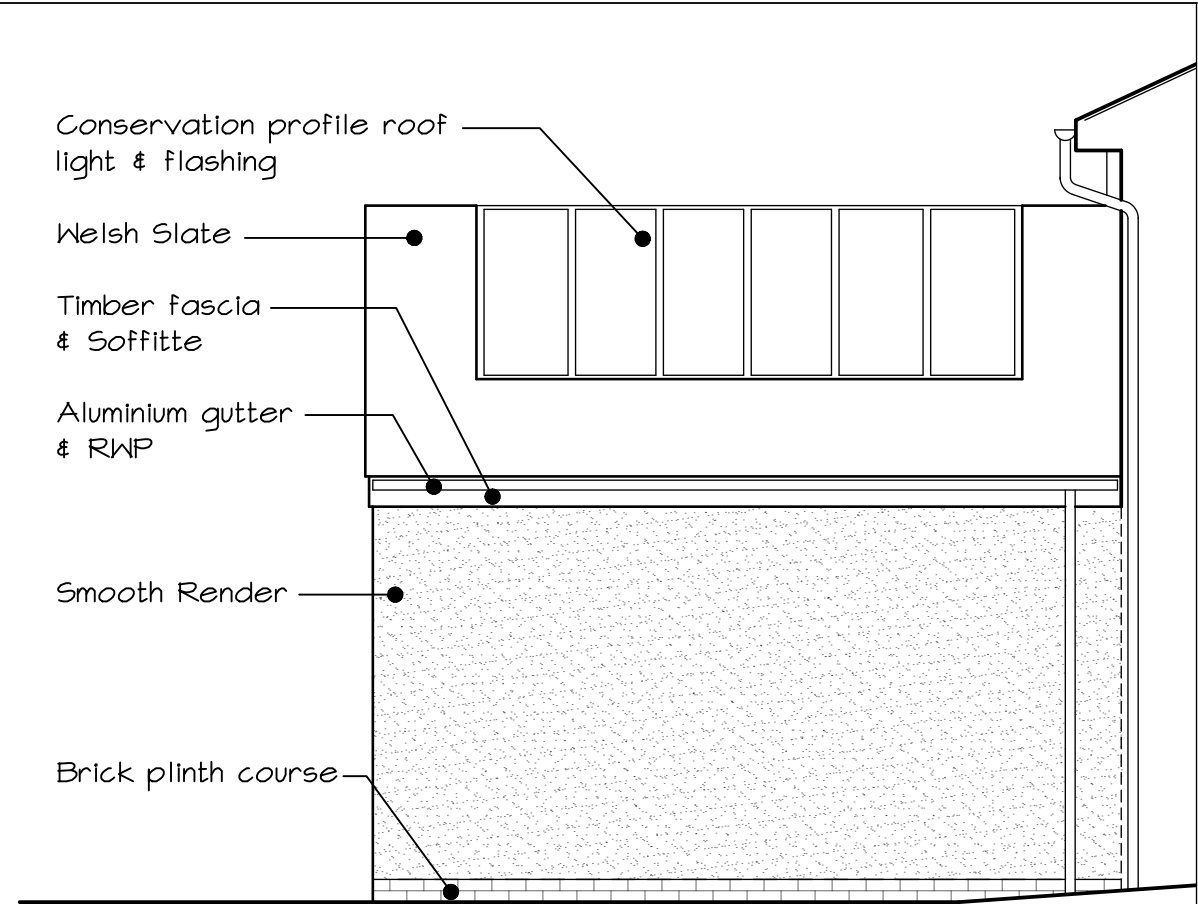

01. Side Elevations

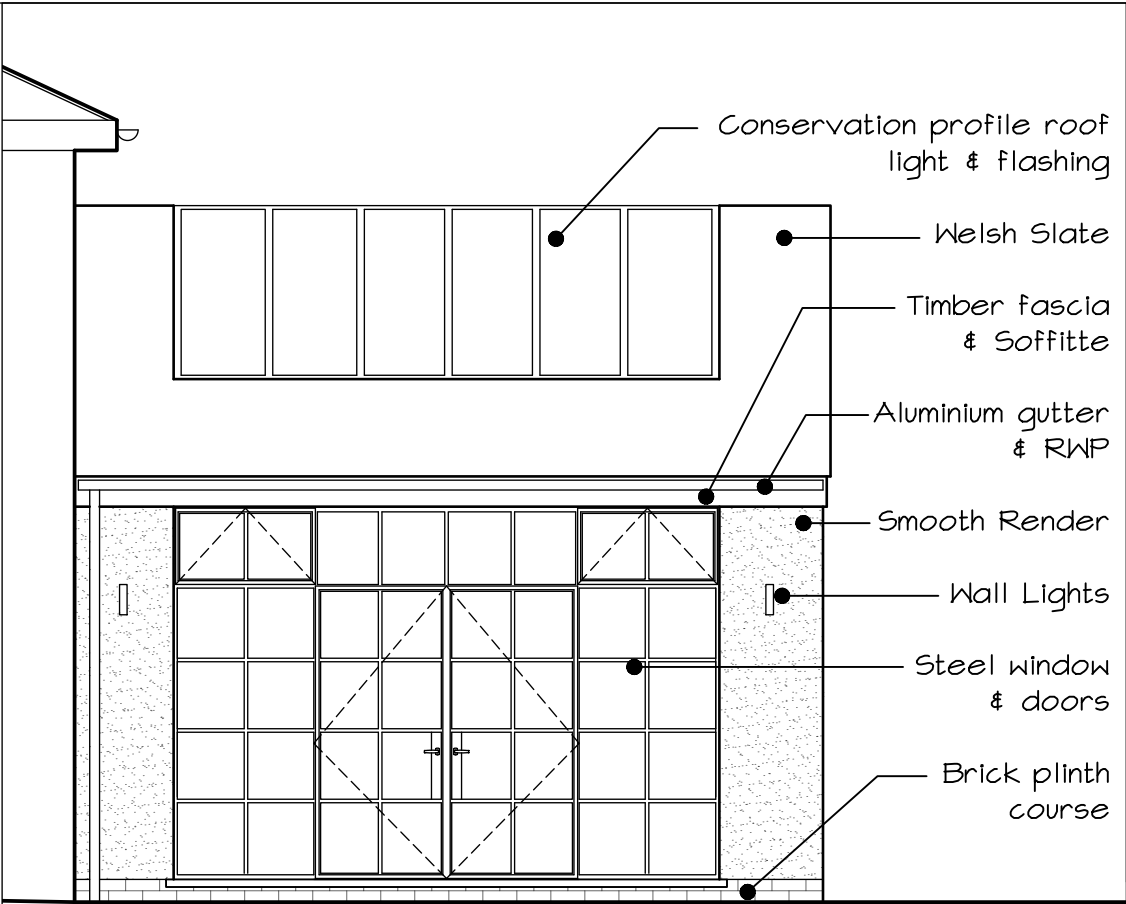

01. Side Elevations

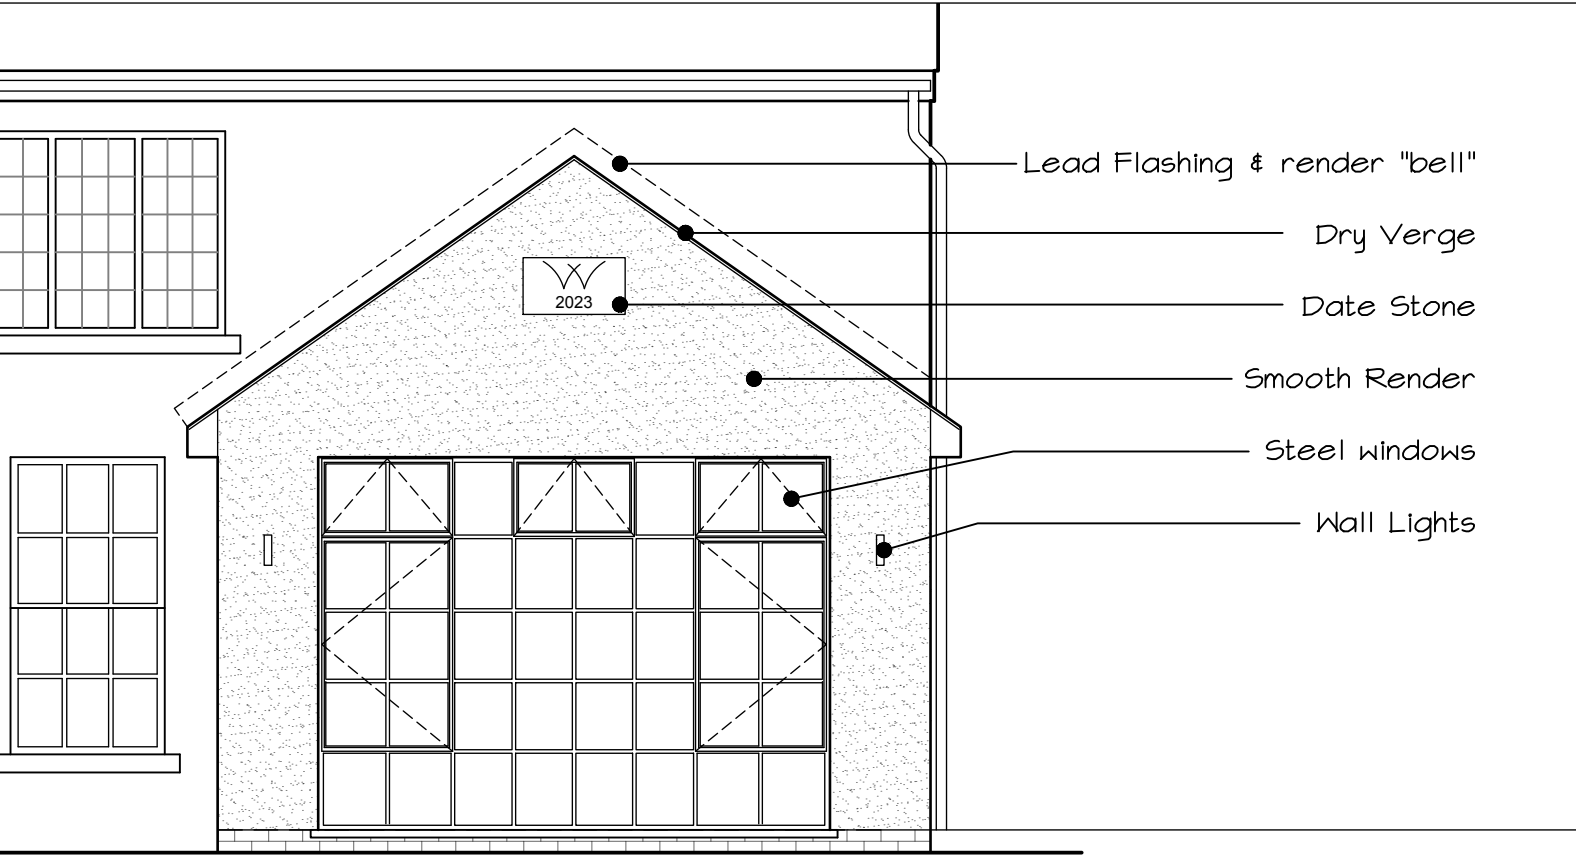

03. Rear Elevation

Rev	description	date	dr by
original by	A C Munro	Date	ACM

Proposed



This drawing is to be read in conjunction with all related drawings. Do not scale from this drawing. All dimensions must be checked and verified on site before commencing any work or producing shop drawings. The originator should be notified immediately of any discrepancy.
This drawing is copyright and remains the property of Three 6 T Architecture and should not be given to a third party without written permission.
T : 07583 303 464. E : enquiries@three6t.co.uk

Alyn Cottage Rossett			
for Mr & Mrs Webb			
project no 21-1008			
drawing title Elevations - Proposed Rear Extension			
1:50 @ A3	prefix PL	drawing No 112	rev --