



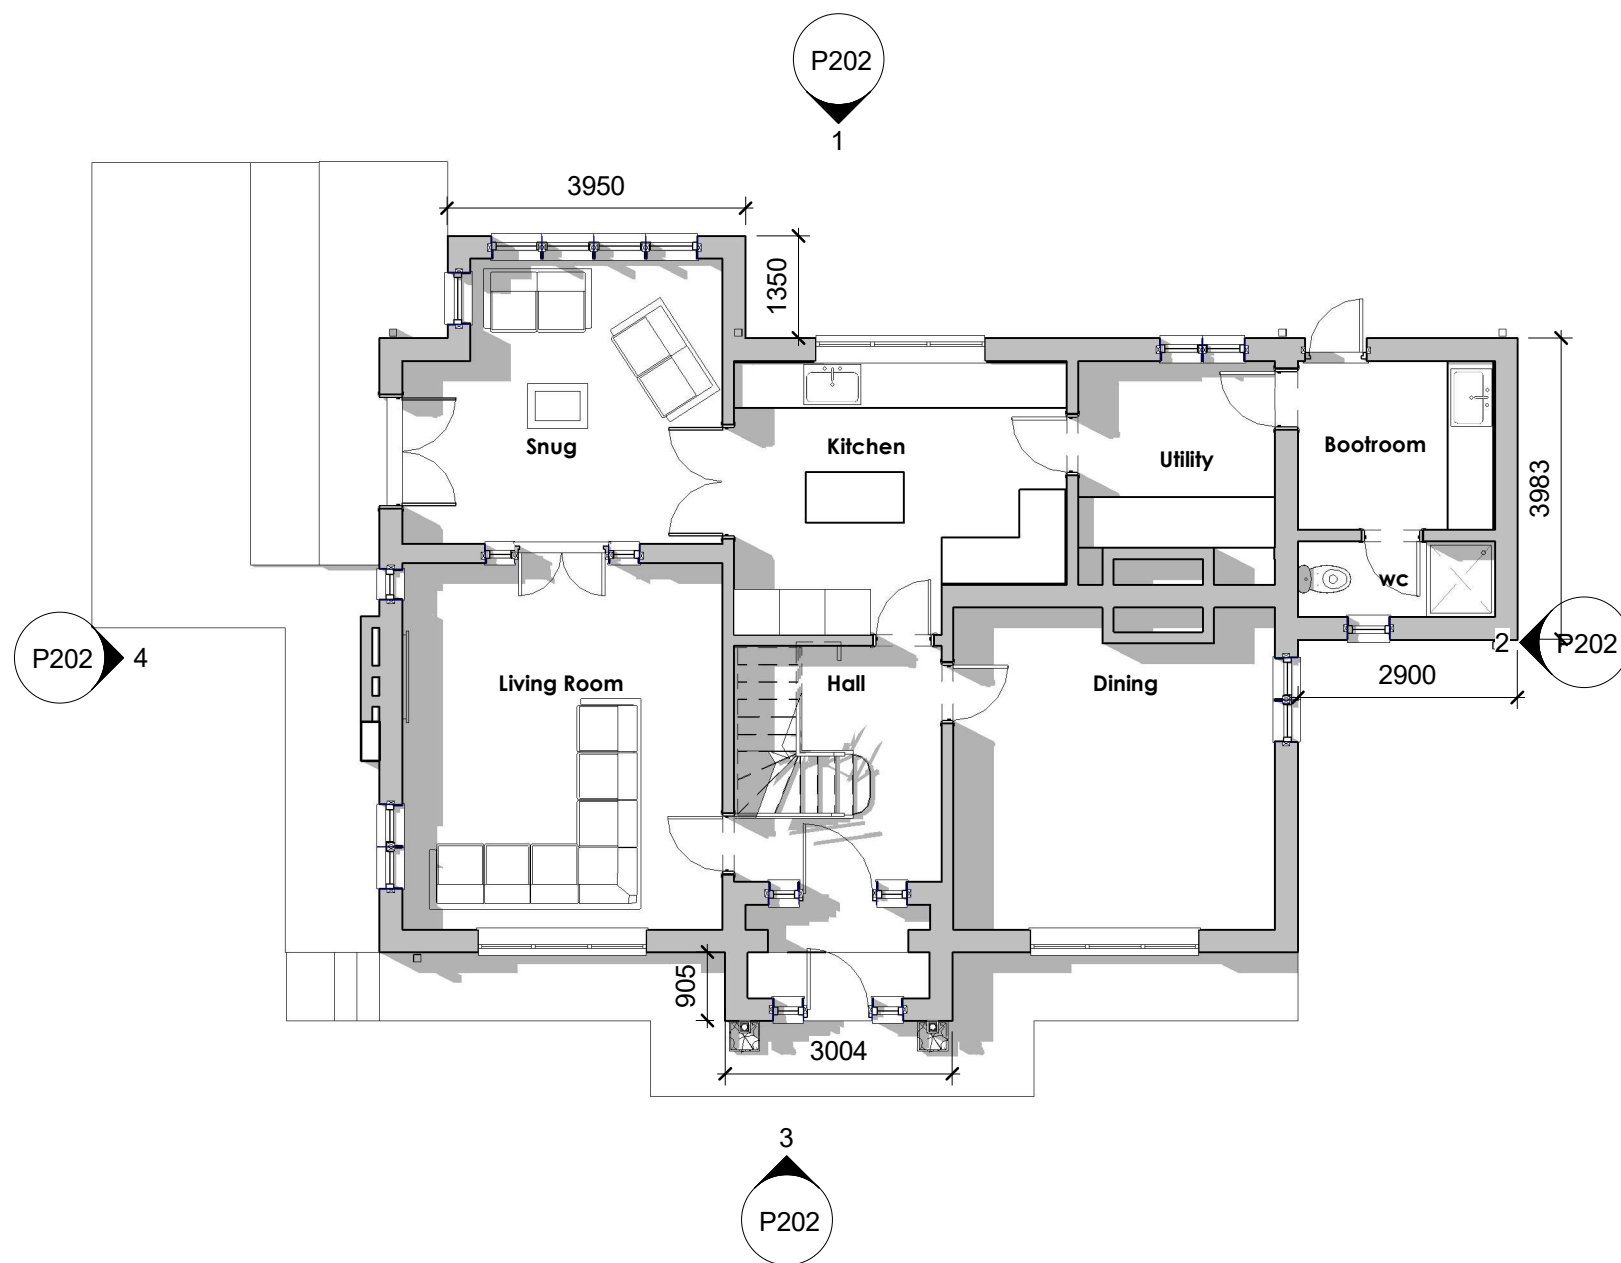

Ground Floor Plan

Scale: 1 : 100

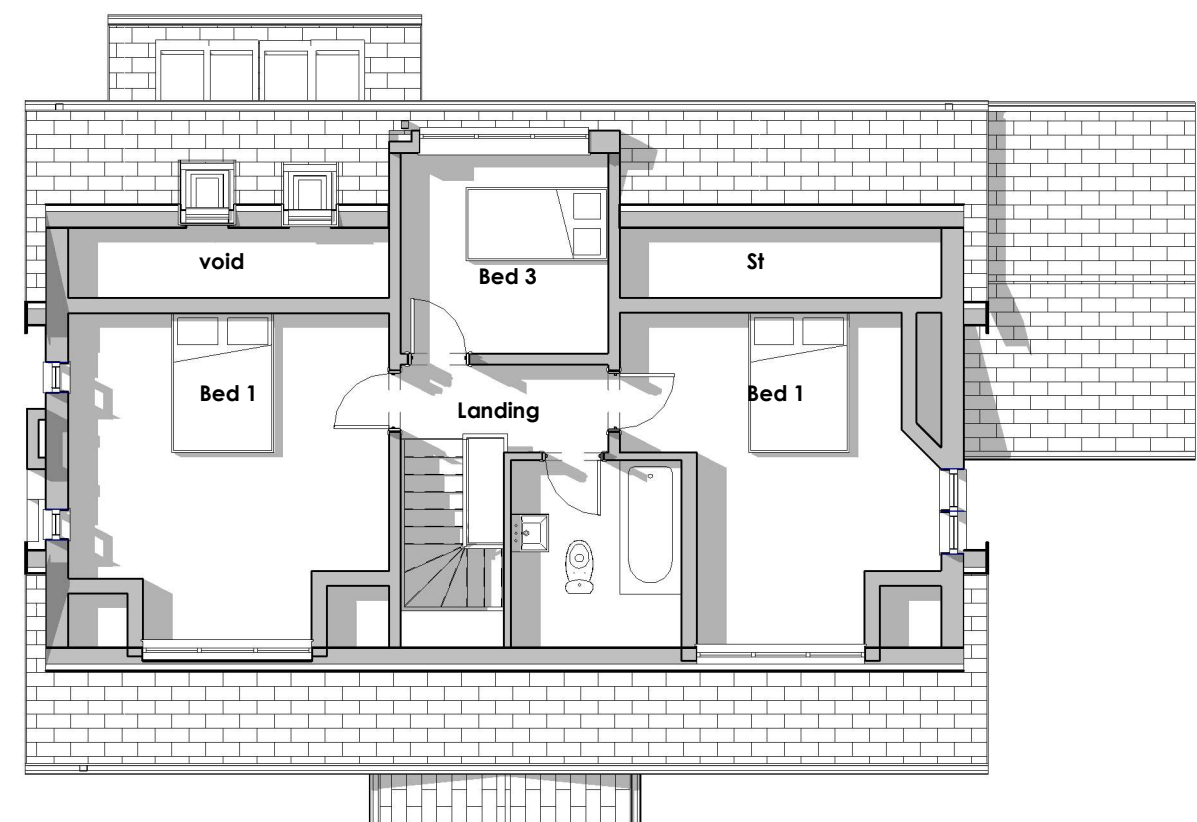

First Floor Plan

Scale: 1 : 100

No.	Description	Date	 Glenn Cavill Design For Life			PROJECT		CLIENT		
X	Dims added and porch updated	07.11.22				Plas Y Nant, Lambpit Street, Penycae		Date Issue Date	Project number 2359	Scale (@ A3) 1 : 100
			GENERAL NOTE: This drawing is for planning purposes only and not for construction. Any discrepancies should be highlighted and reported accordingly. Full copyright is to Glenn Cavill Ltd and any use by a third party should be via prior written agreement with Glenn Cavill Ltd.			SHEET		Drawn by: GC	DRAWING NUMBER	REV
						Proposed Floor Plans			P201	X