



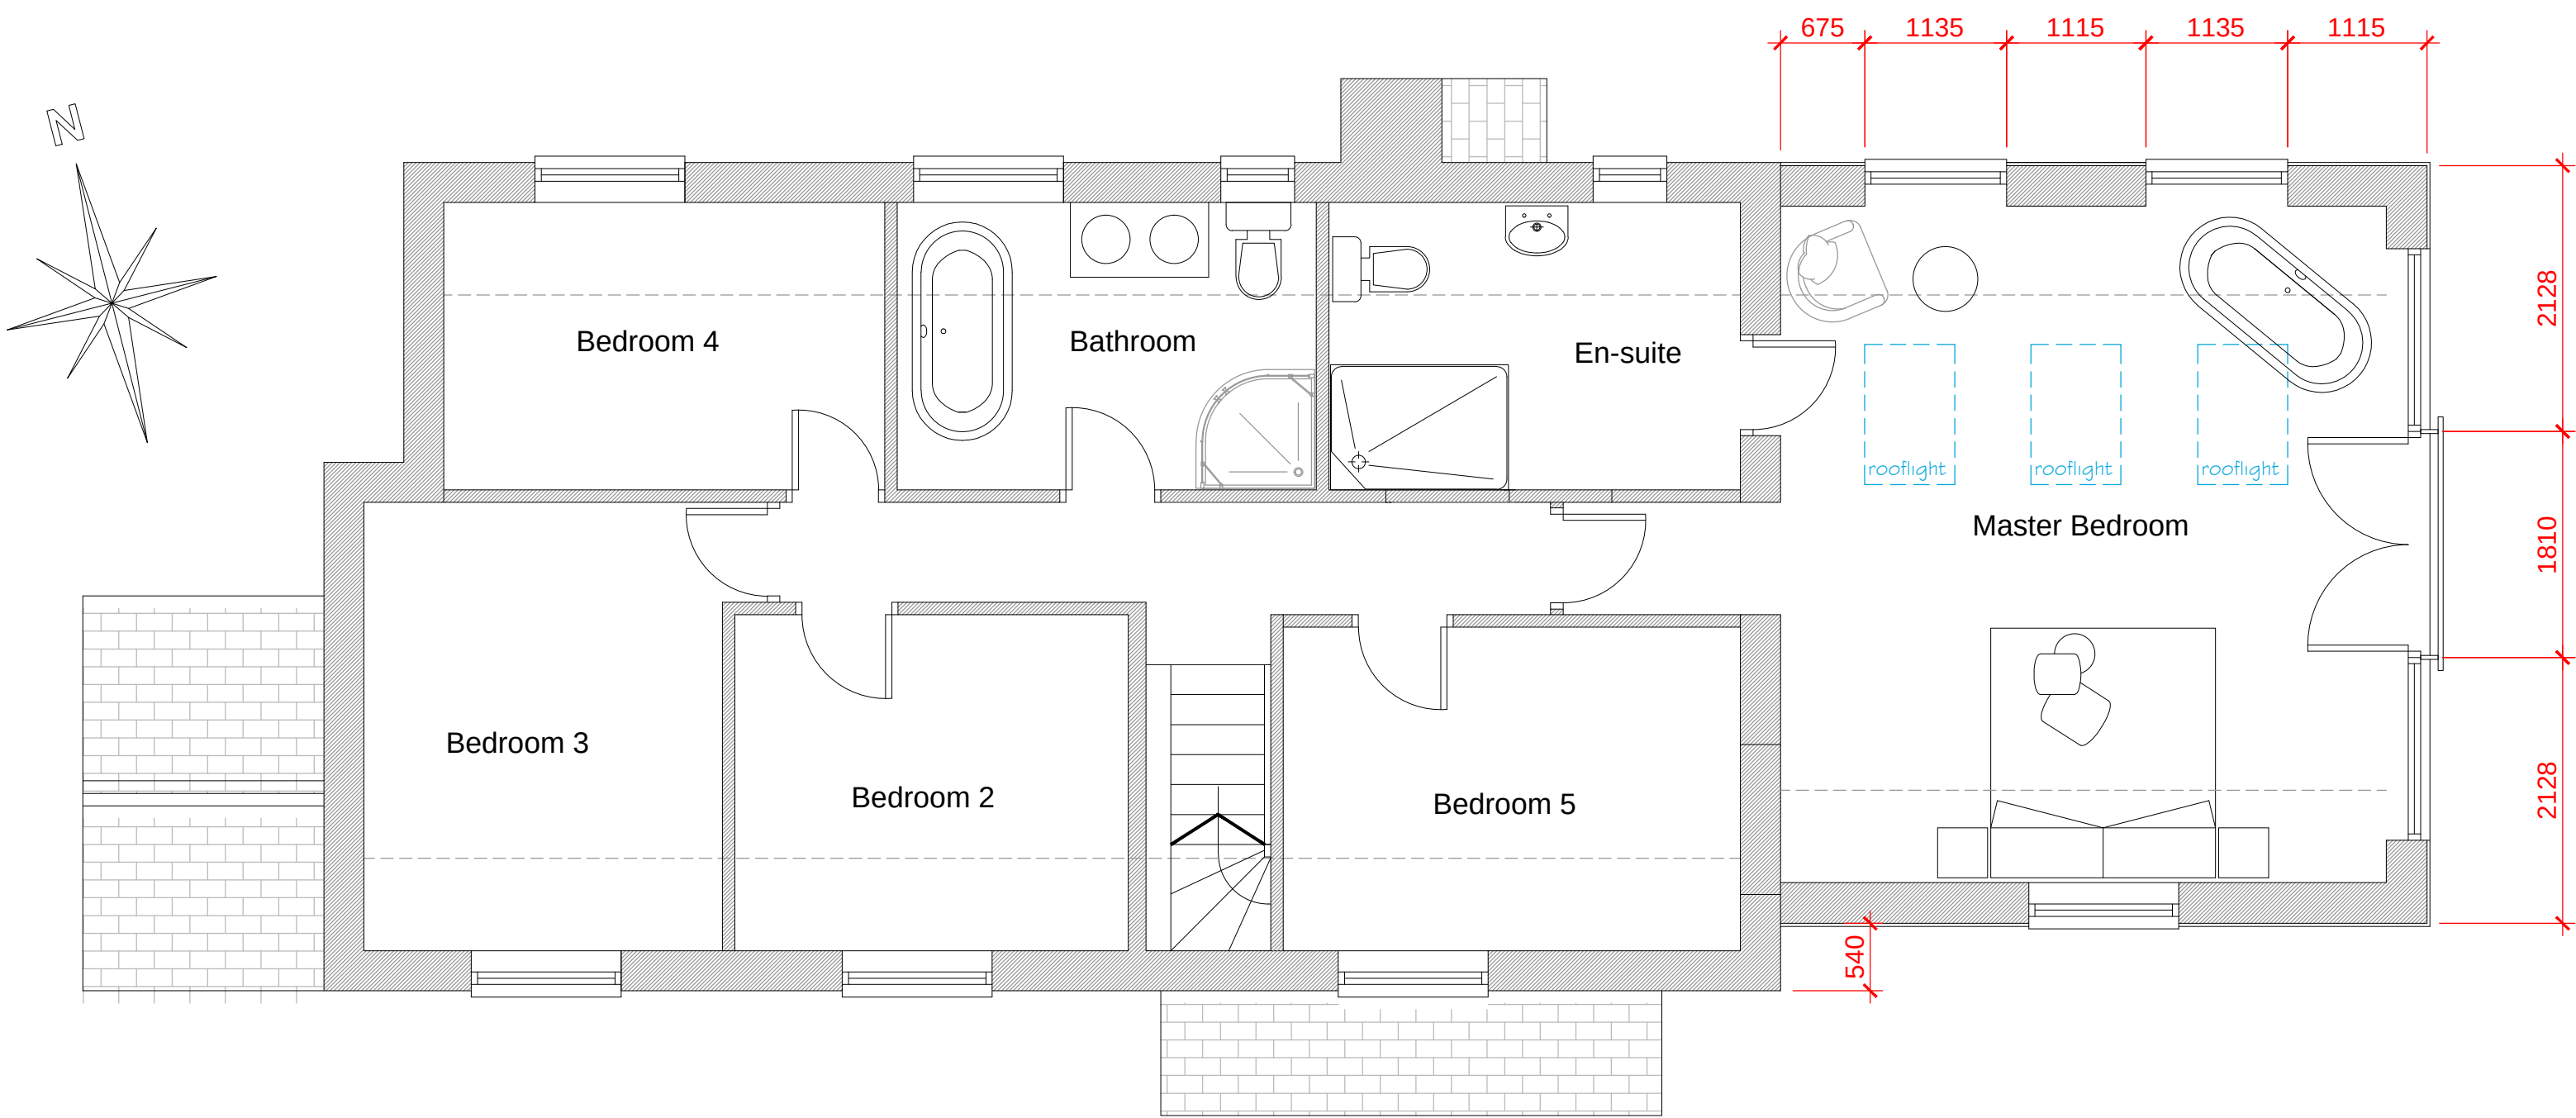

Proposed First Floor Plan

1:50

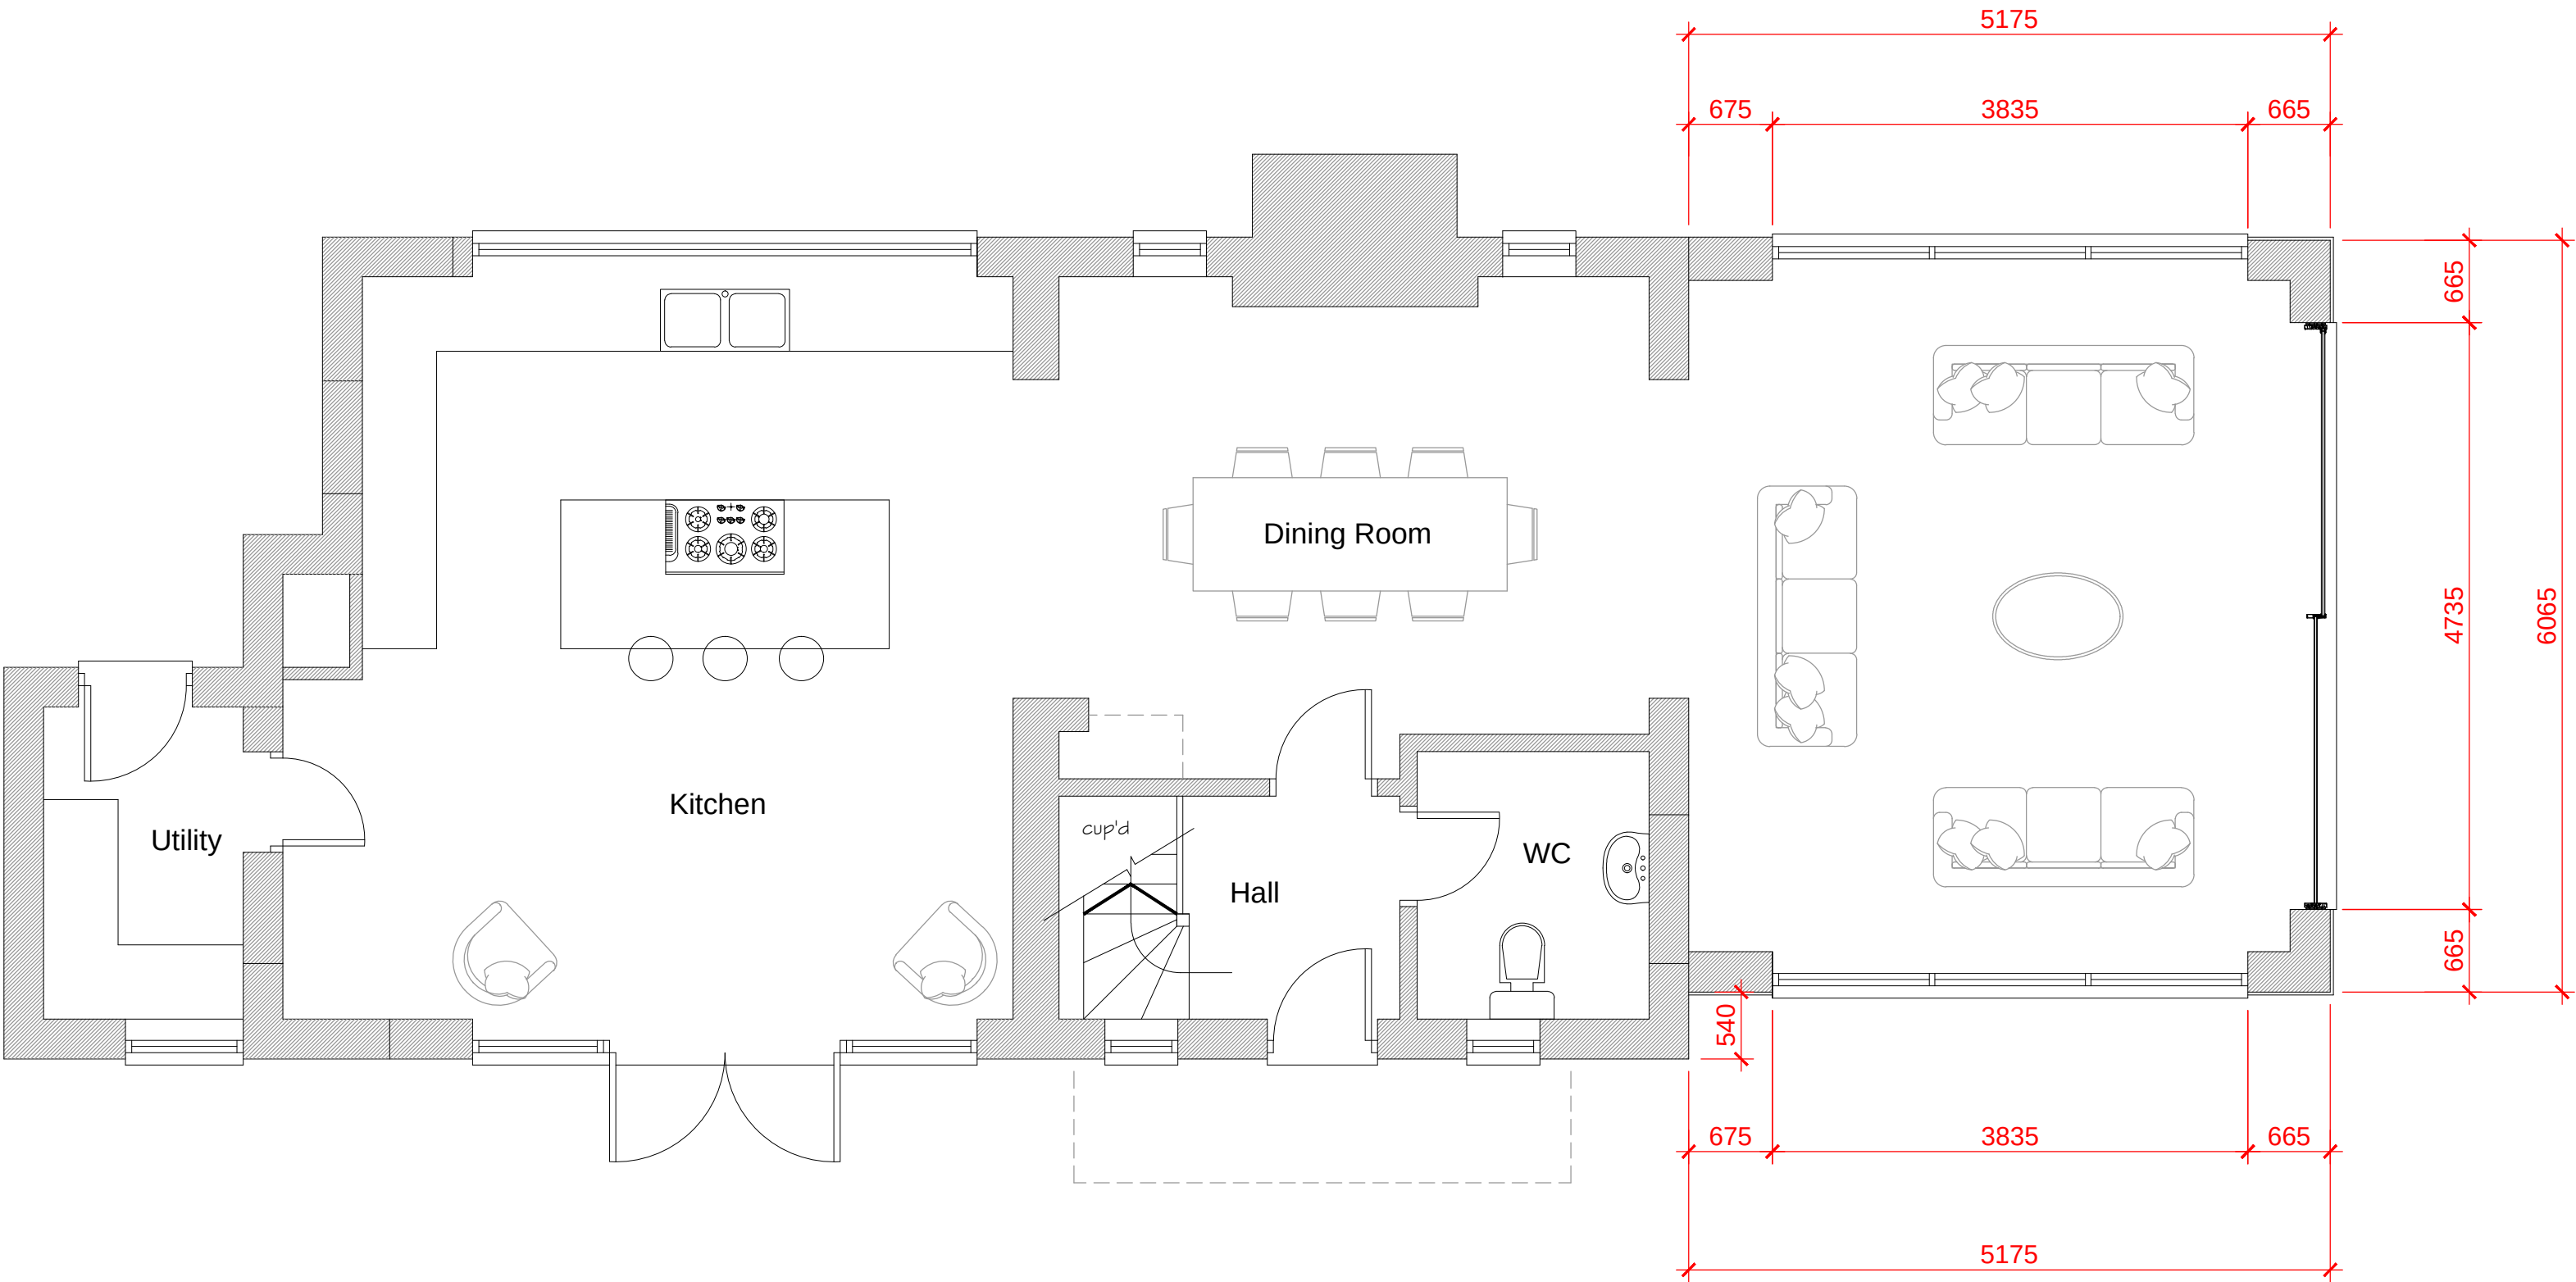

Proposed Ground Floor Plan

1:50



Proposed Site Plan

Scale 1:500

 CELLS-ARCHITECTURAL-DESIGN 25 Sunningdale Close Wrexham North Wales LL13 9QU T 01978 264376 M 07791 480768 E ajones540@btinternet.com	Client: Mr & Mrs Wynne.	
	Drawing Title: Proposed Plans.	
	Job Title: Proposed Alterations to Greenfeilds, Breaden Heath, Wrexham.	
	Date: Oct 2022	Scale: 1:50 at A1
Drawn: ajones540@btinternet.com		Check: PD254/03