



Back Elevation

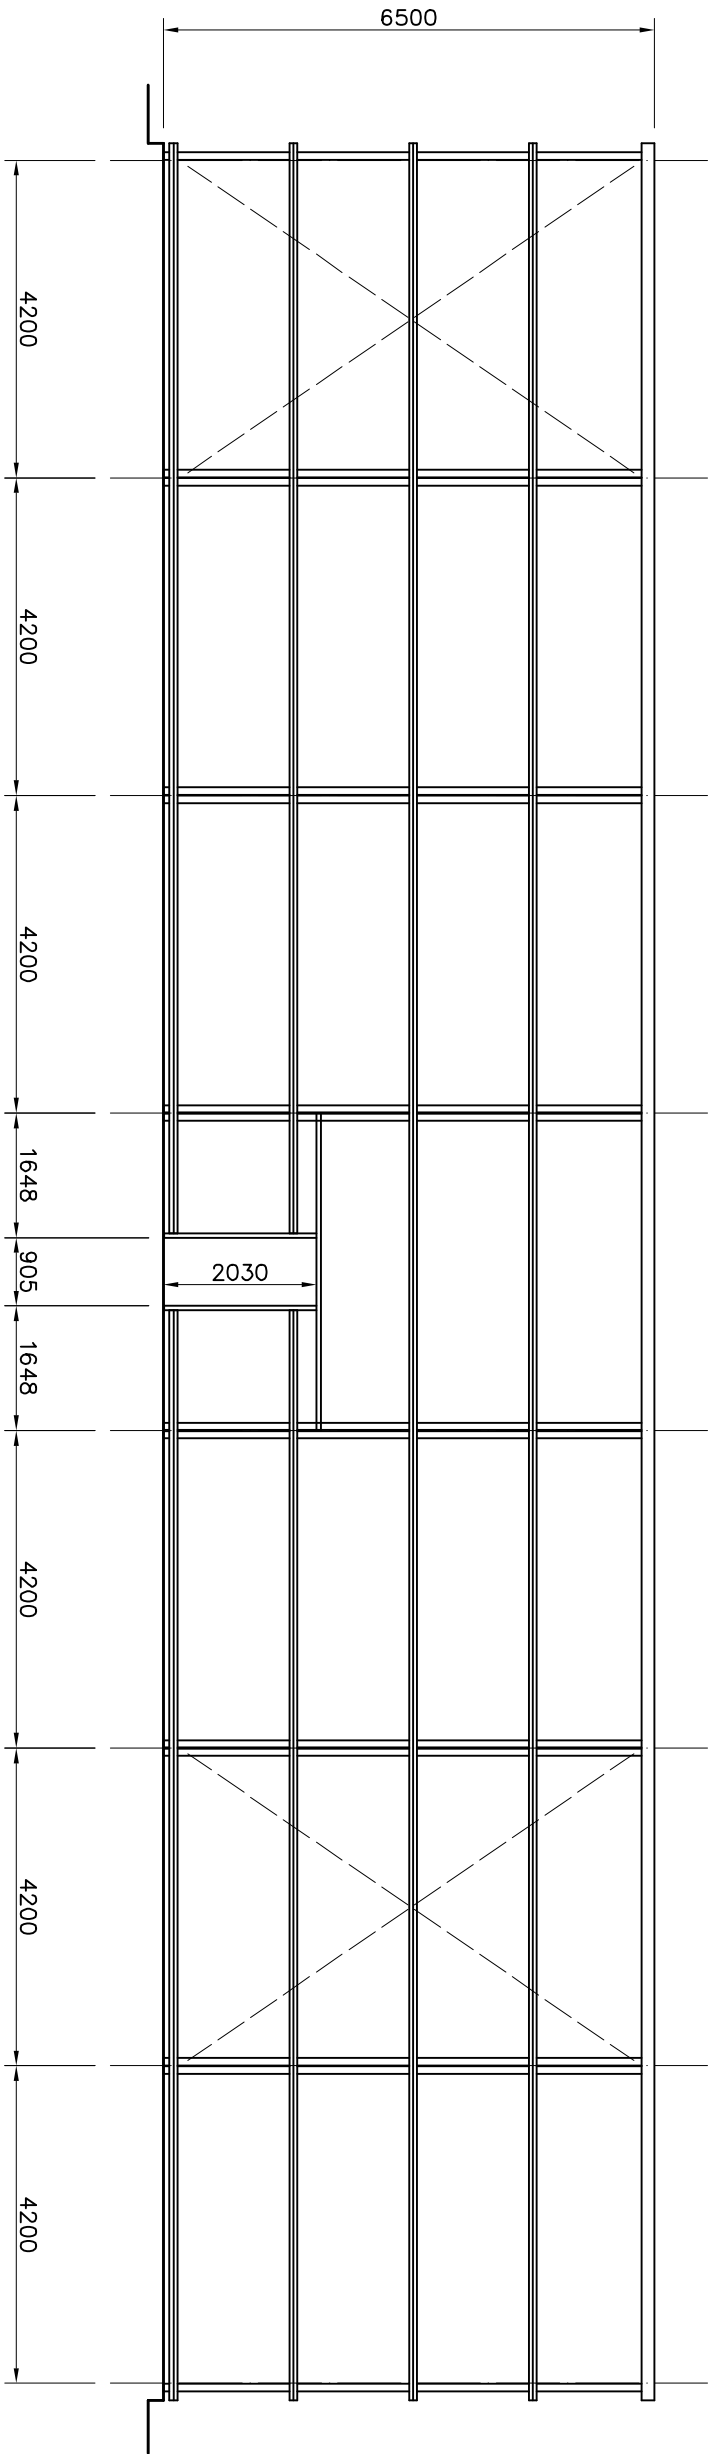

Front Elevation

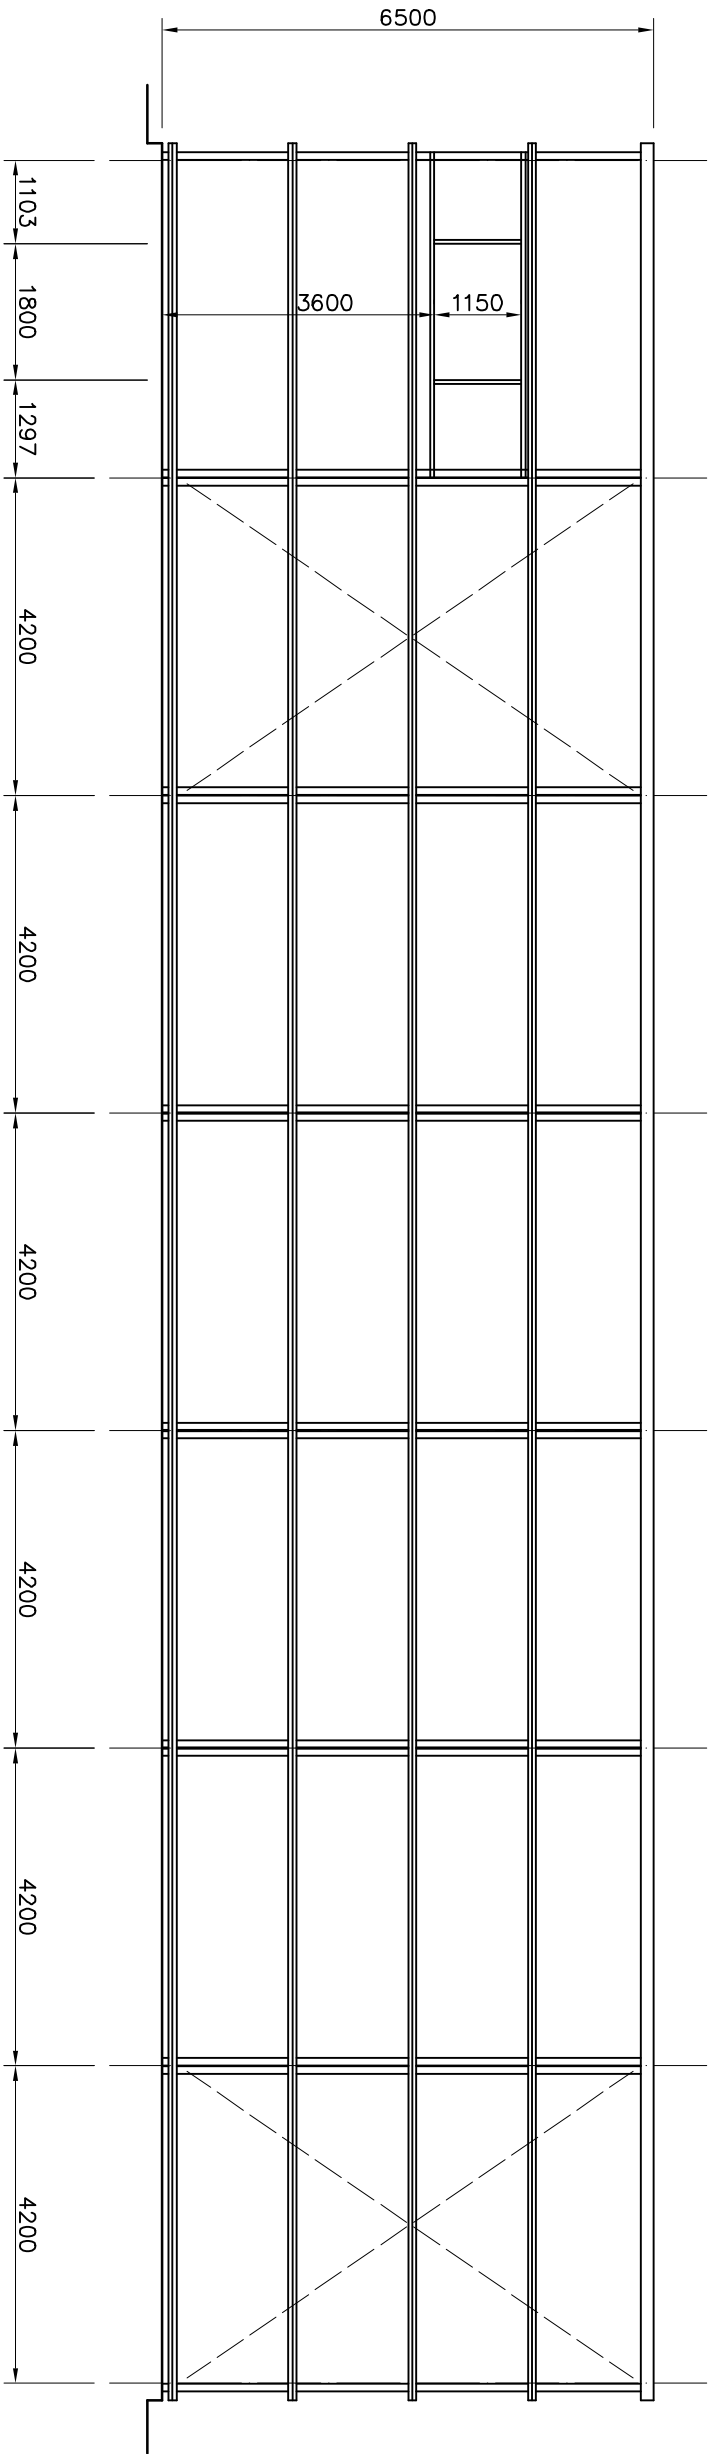

Notes:

Revisions:



Steel Framed Building
at
Wrexham, LL12 0PJ
for
Hansons Buildings Limited

19/01/2023 Scale: 1 : 100 at A2

Front & Back Steelwork

SCN2221

04

—