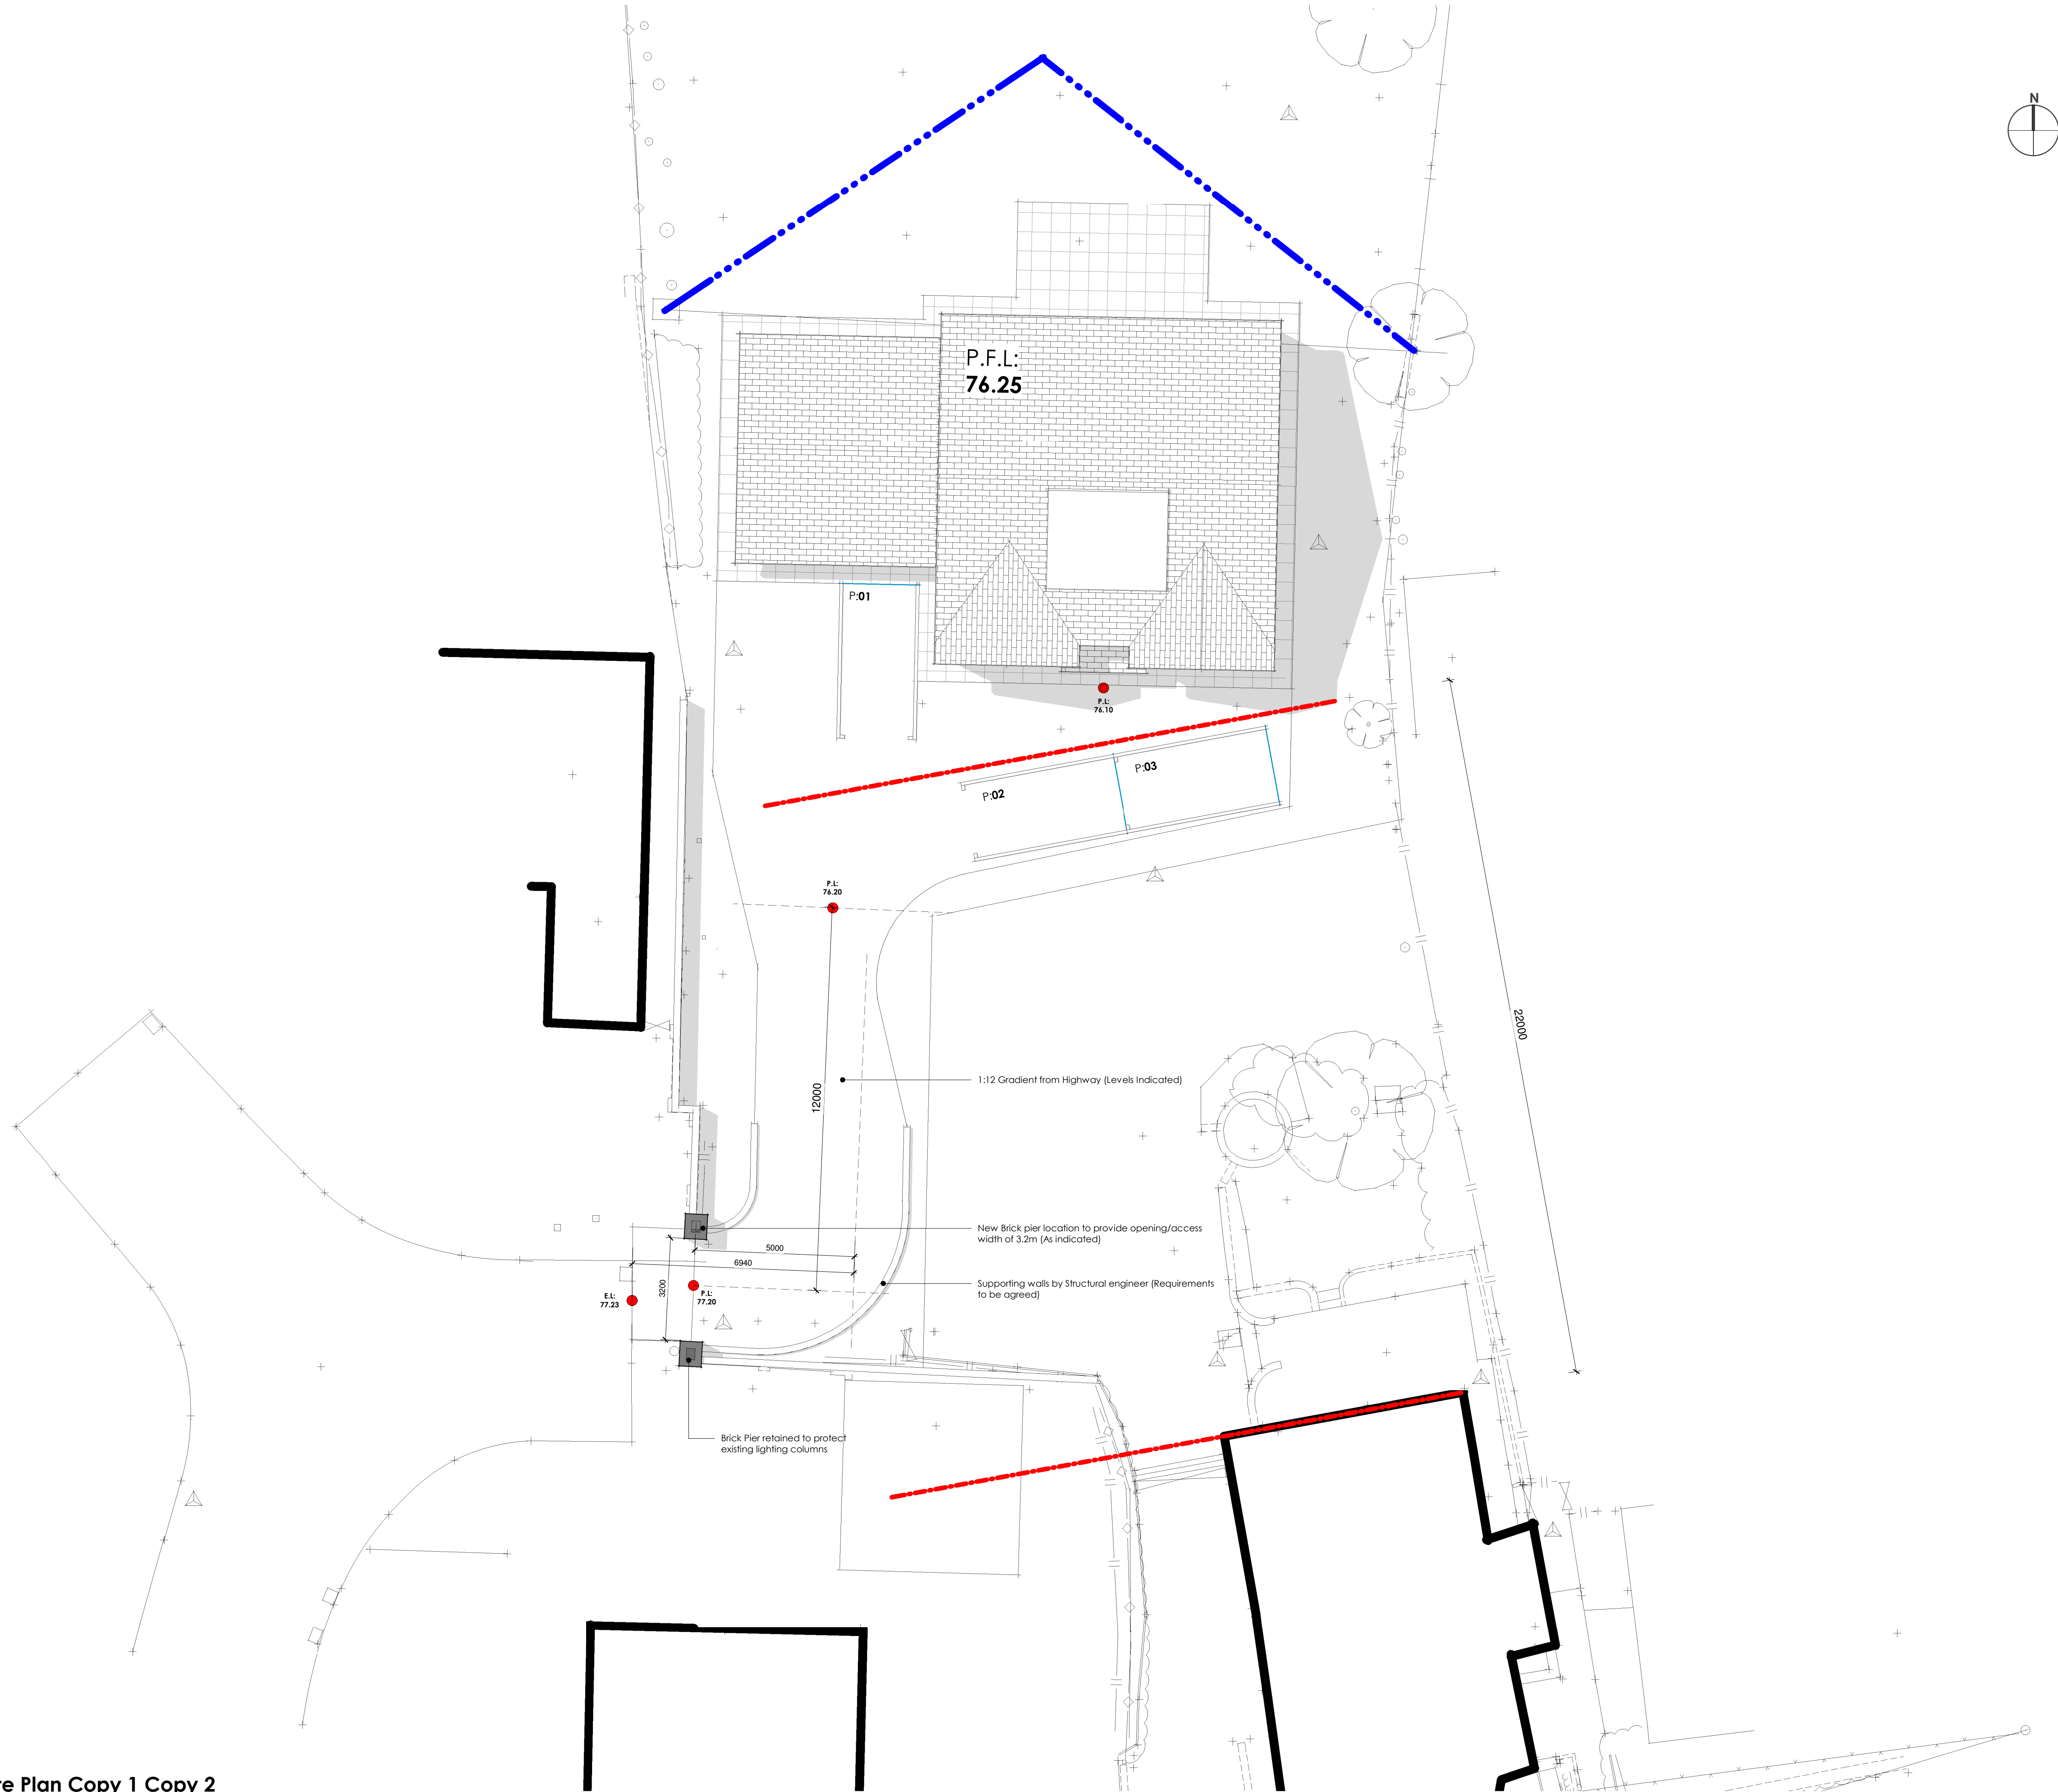


GENERAL NOTE:

1. UNDER NO CIRCUMSTANCES SHOULD DIMENSIONS BE SCALED FROM THIS DRAWING. IF IN DOUBT ASK.
2. THE DRAWINGS ARE TO BE READ IN CONJUNCTION WITH ALL OTHER RELEVANT DRAWINGS. SPECIFICALLY, ANY DISCREPANCIES, BROKEN OR OMISSIONS TO BE BROUGHT TO THE ATTENTION OF I2Z ARCHITECTS.
3. ALL DIMENSIONS ARE TO BE CHECKED PRIOR TO COMMENCEMENT.
4. THIS DRAWING IS THE PROPERTY OF I2Z ARCHITECTS AND MUST NOT BE COPIED OR REPRODUCED EITHER IN WHOLE OR IN PART WITHOUT WRITTEN PERMISSION.

Rev: Description: Date:
X Highway Com. 30.11.22

Proposed - Site Plan Copy 1 Copy 2
Scale: 1 : 100

Scheme Title:
3-4 Willow Cottage

Drawing Reference:
Highway Drawing

Scale @ A1: **1 : 100**
Drawn by: **RAL**
Checked by: **MOH**

Project Number: **6031** Drawing Number: **PL09** Revision: **X**

d2 architects

Soughton House
2 Nicholas Street Mews
Chester
Cheshire
CH1 2NS

Hirdir Studio
Penrith Celyn
Ruthin
Denbighshire
LL15 2HF

T: 01244 326 347 / 01824 562012
E: admin@d2architects.co.uk
W: www.d2architects.co.uk