




Existing Plan View

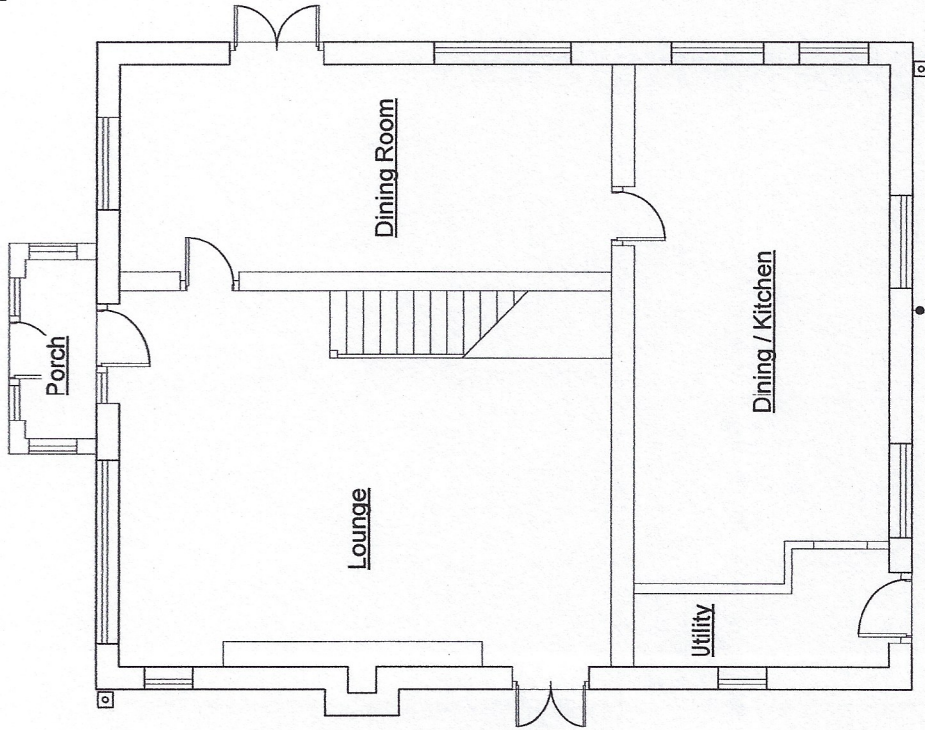

Proposed Plan View

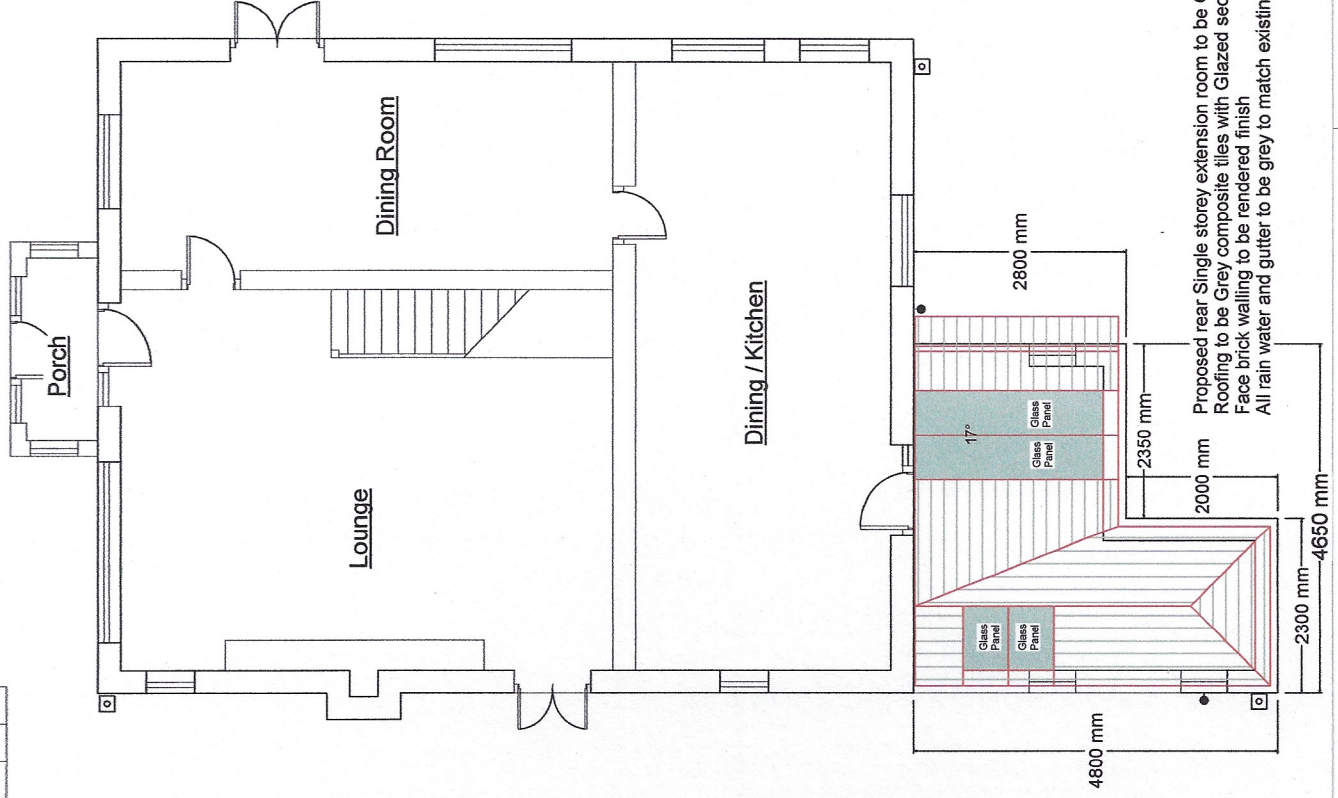

Proposed rear Single storey extension room to be Olive Grey PVC frames
Roofing to be Grey composite tiles with Glazed sections at 17° pitch.
Face brick walling to be rendered finish
All rain water and gutter to be grey to match existing house.

 

ADDRESS Moss Holdings
Moss Lane
Bettisfield
WHITCHURCH, SY13 2LS

REF.NO. 450980723


SCALE 1 : 100 @ A4

DATE 11/08/2022


Notes

Existing and proposed Plan View (rear extension)
For ; Mr & Mrs Rigler


DRAWN BY HOWARD BLAND
Clearview Home Improvements
Tel- 07539 749466
E-mail - hbland43@gmail.com

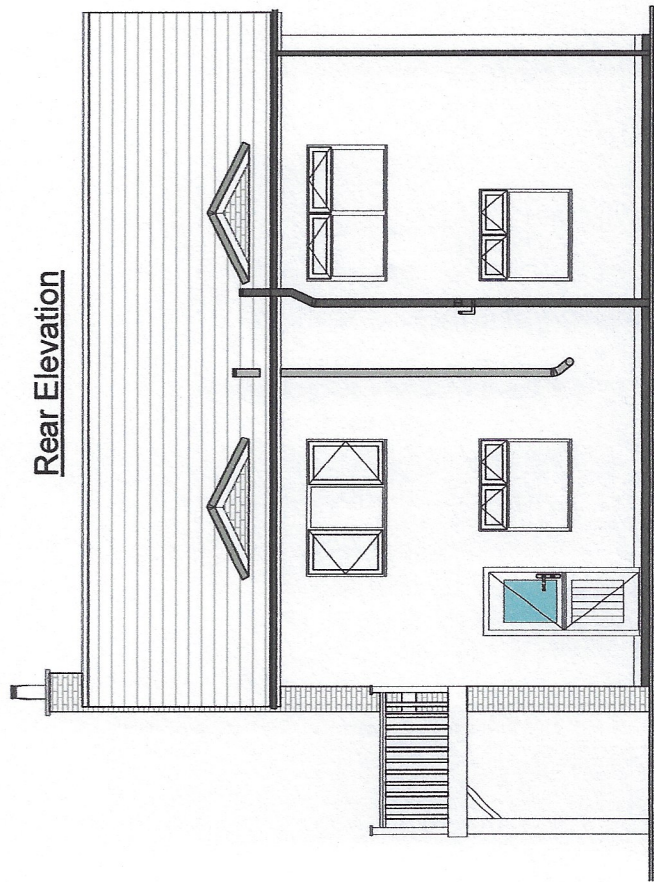


Rear Elevation

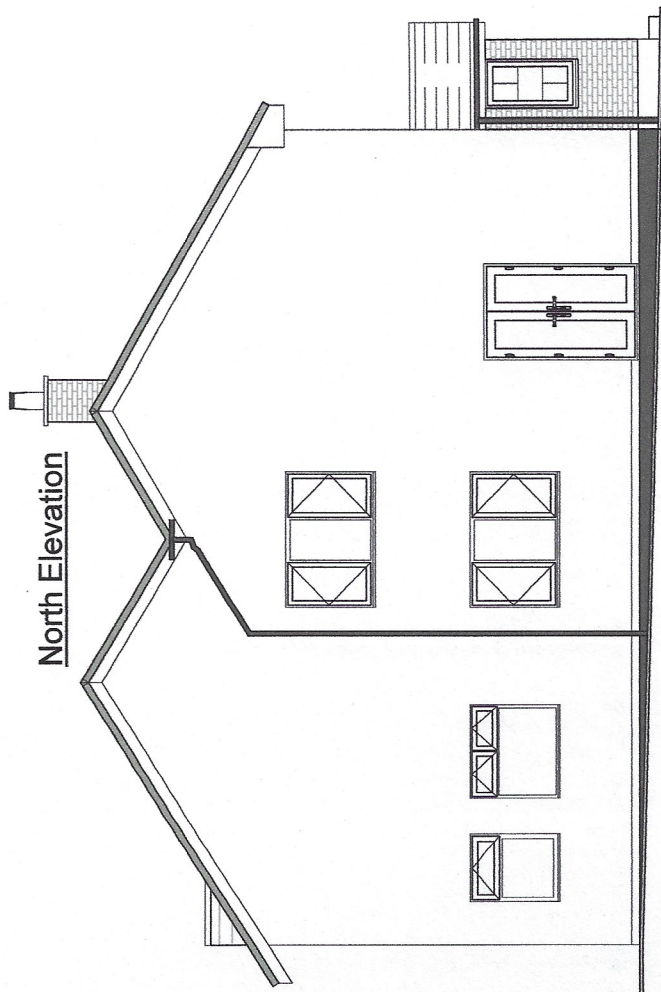

North Elevation

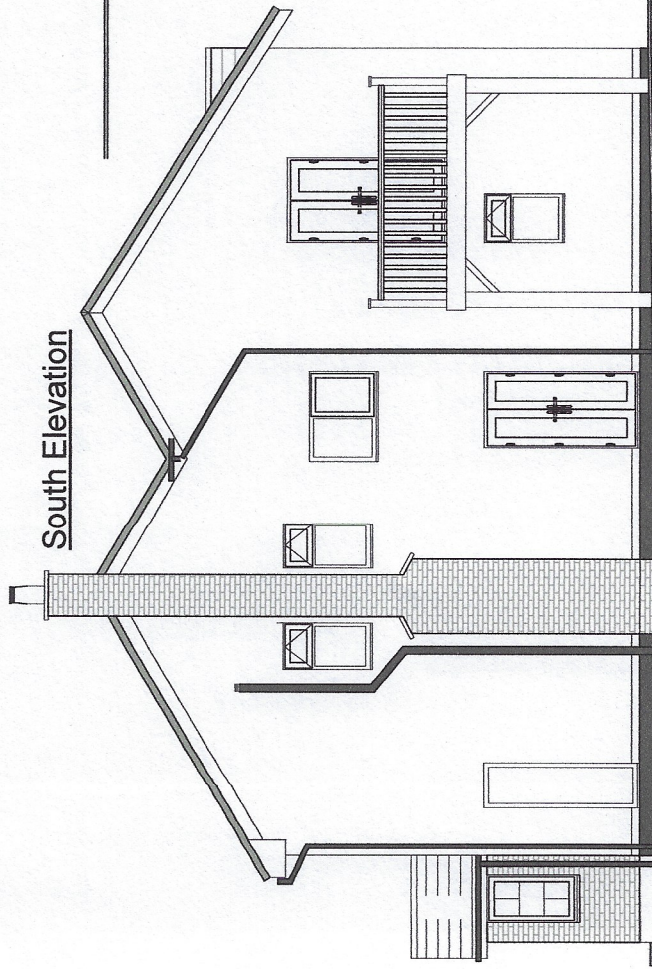

South Elevation

 

ADDRESS Moss Holdings
Moss Lane
Bettisfield
WHITCHURCH, SY13 2LS


REF. NO.
450980723

SCALE
1 : 100 @ A4

DATE
11/08/2022

Notes
Existing Elevations (rear extension)
For ; Mr & Mrs Rigler

DRAWN BY HOWARD BLAND
Clearview Home Improvements
Tel- 07539 749466
E-mail - hbland43@gmail.com

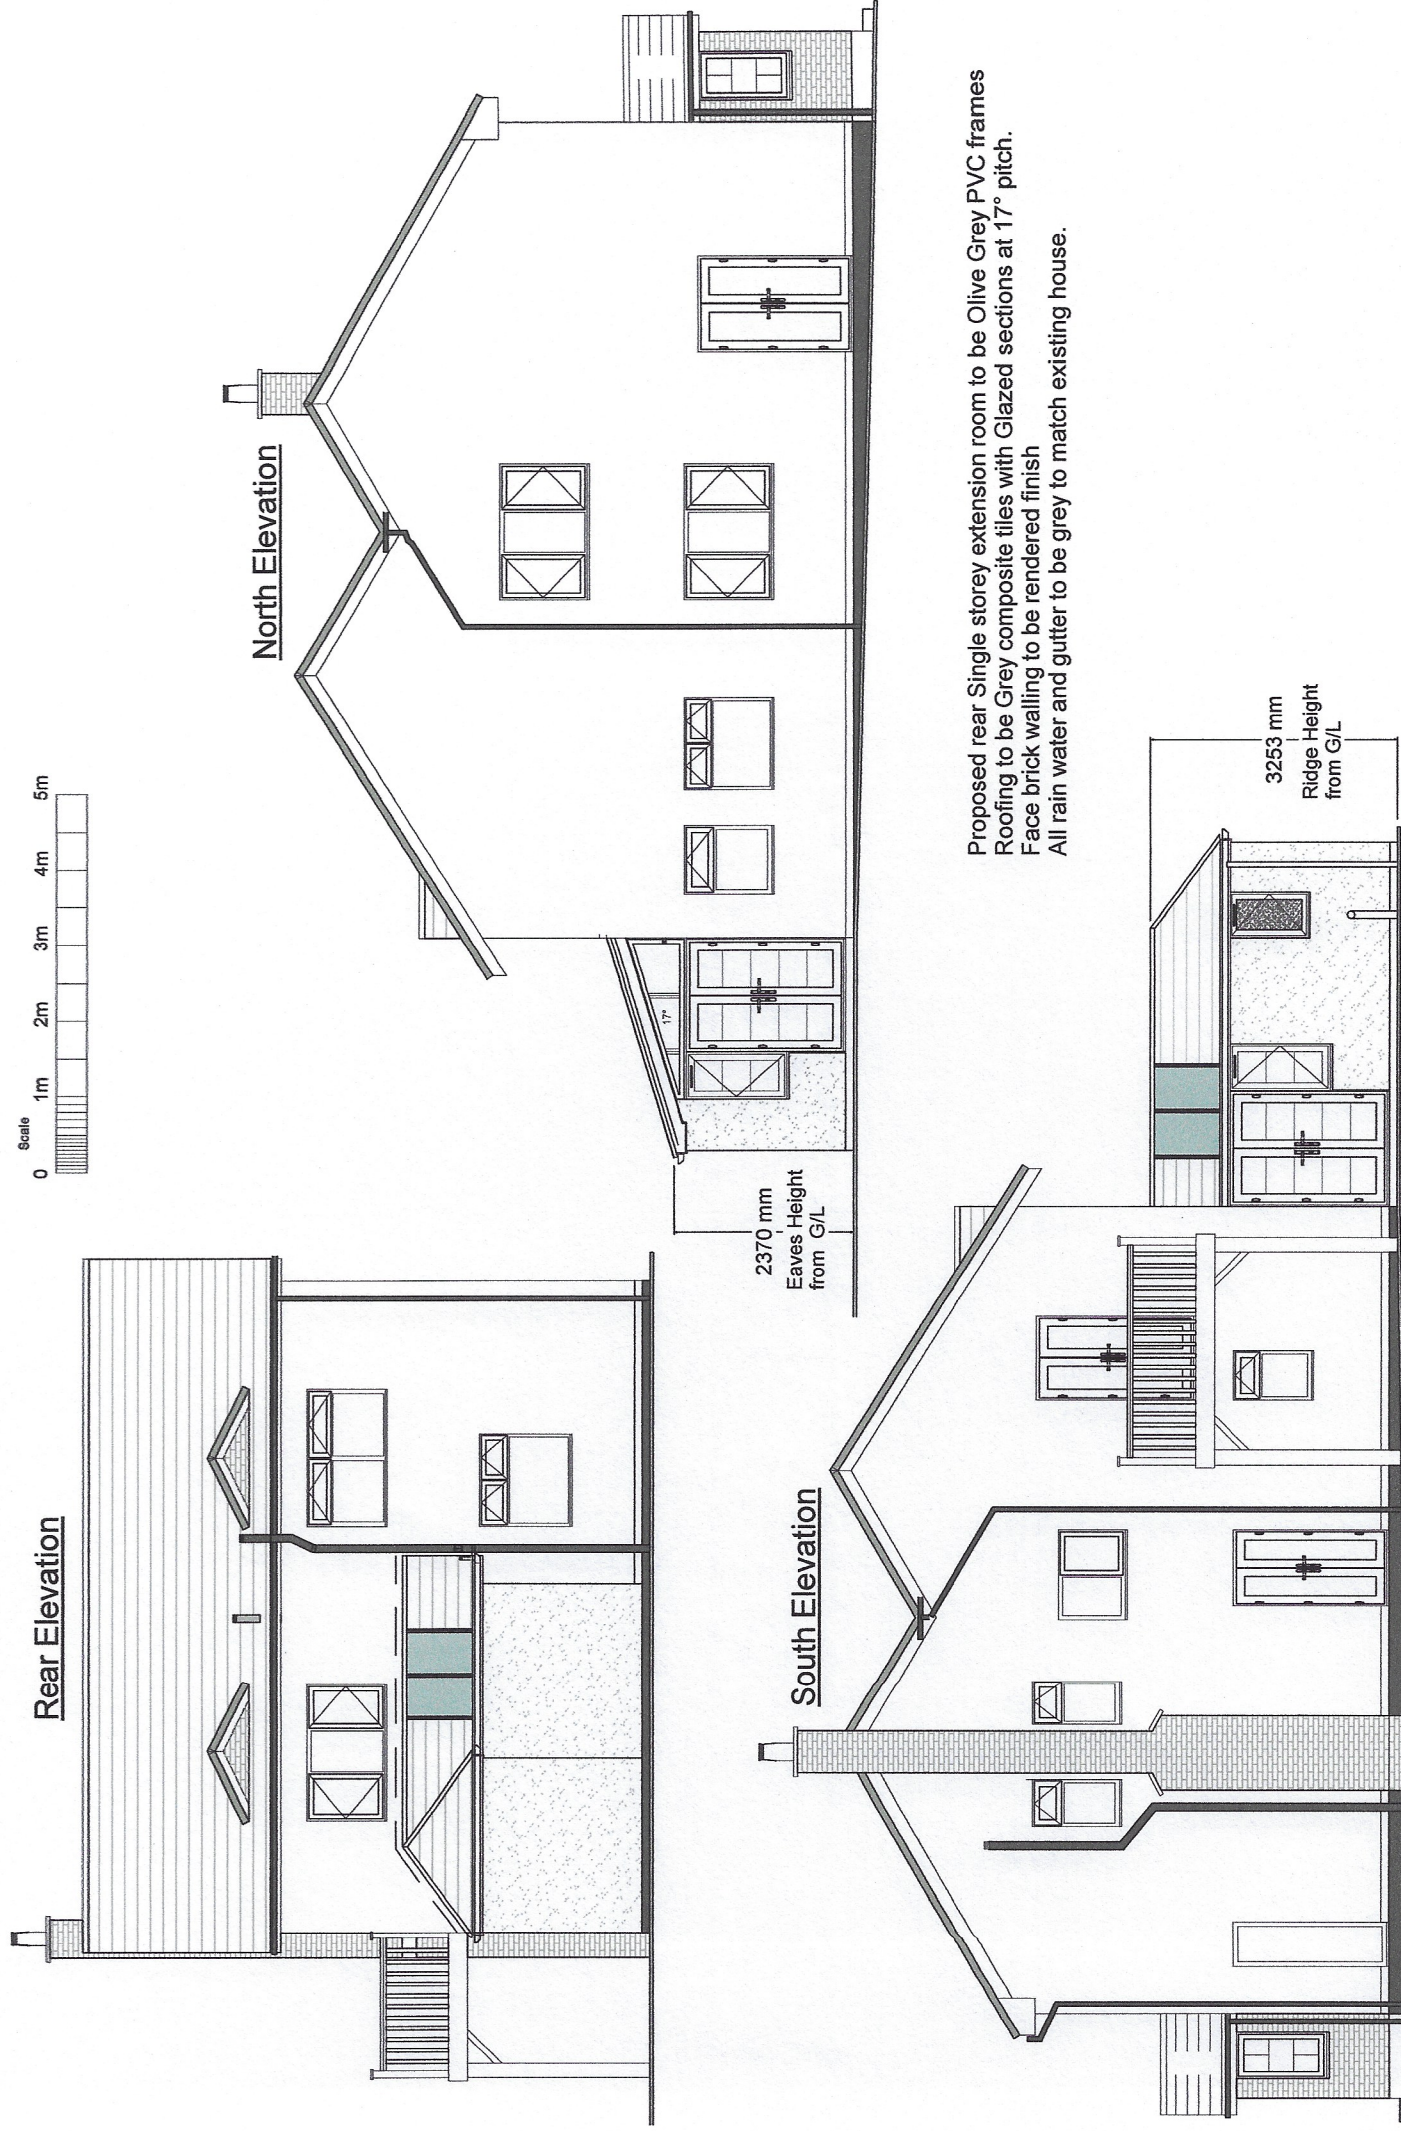

ADDRESS	Moss Holdings Moss Lane Bettisfield WHITCHURCH, SY13 2LS	REF. NO.	450980723	SCALE	1 : 100 @ A4	DATE	11/08/2022	Notes	Proposed Elevations (rear extension) For ; Mr & Mrs Rigler	DRAWN BY	HOWARD BLAND Clearview Home Improvements Tel- 07539 749466 E-mail - hbland43@gmail.com
---------	---	----------	-----------	-------	--------------	------	------------	-------	---	----------	---