




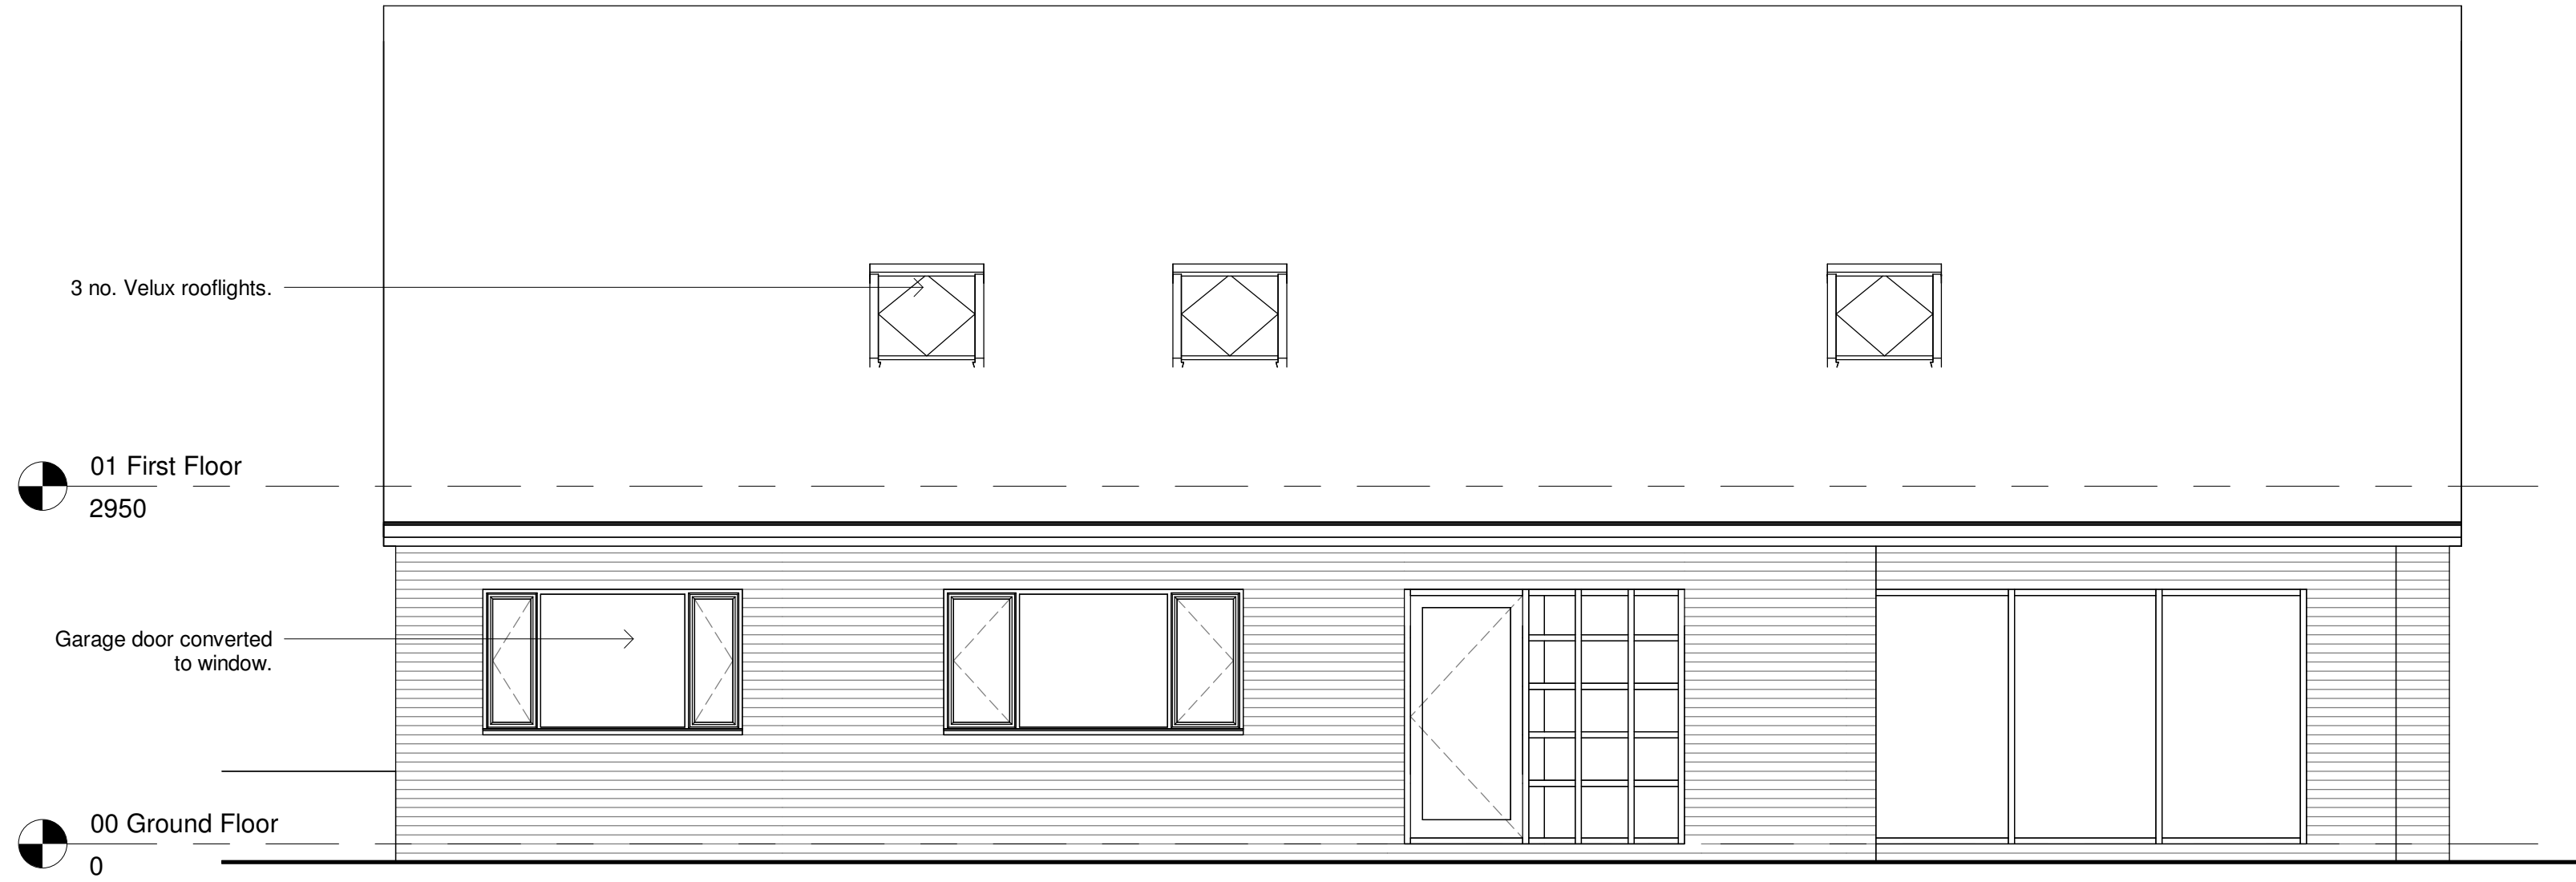


West Elevation
1 : 50

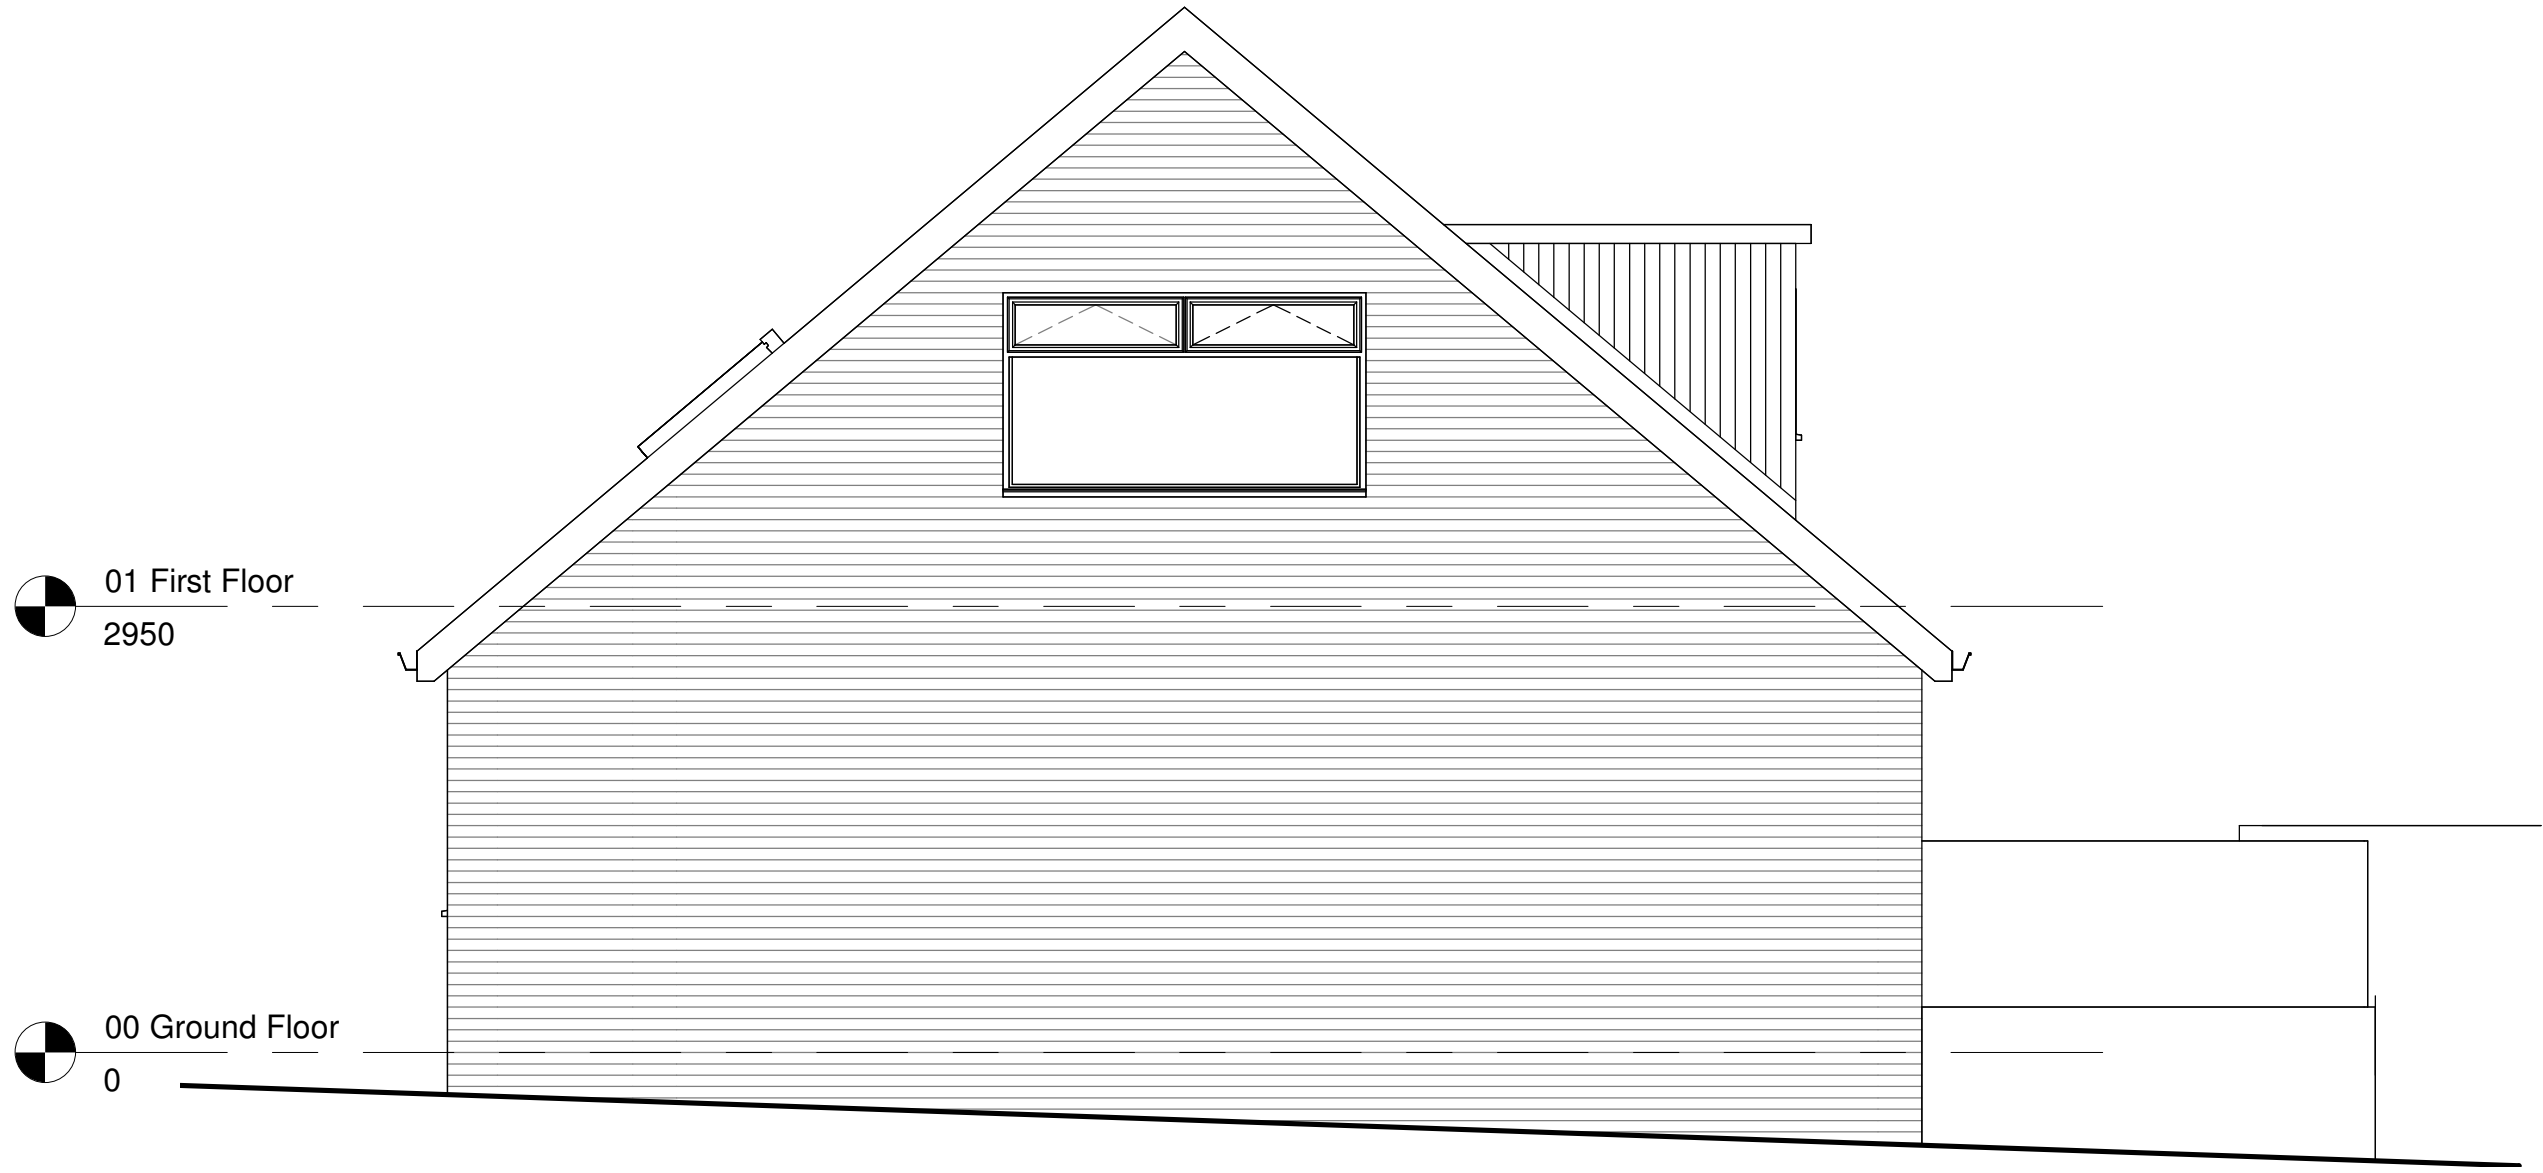

South Elevation
1 : 50

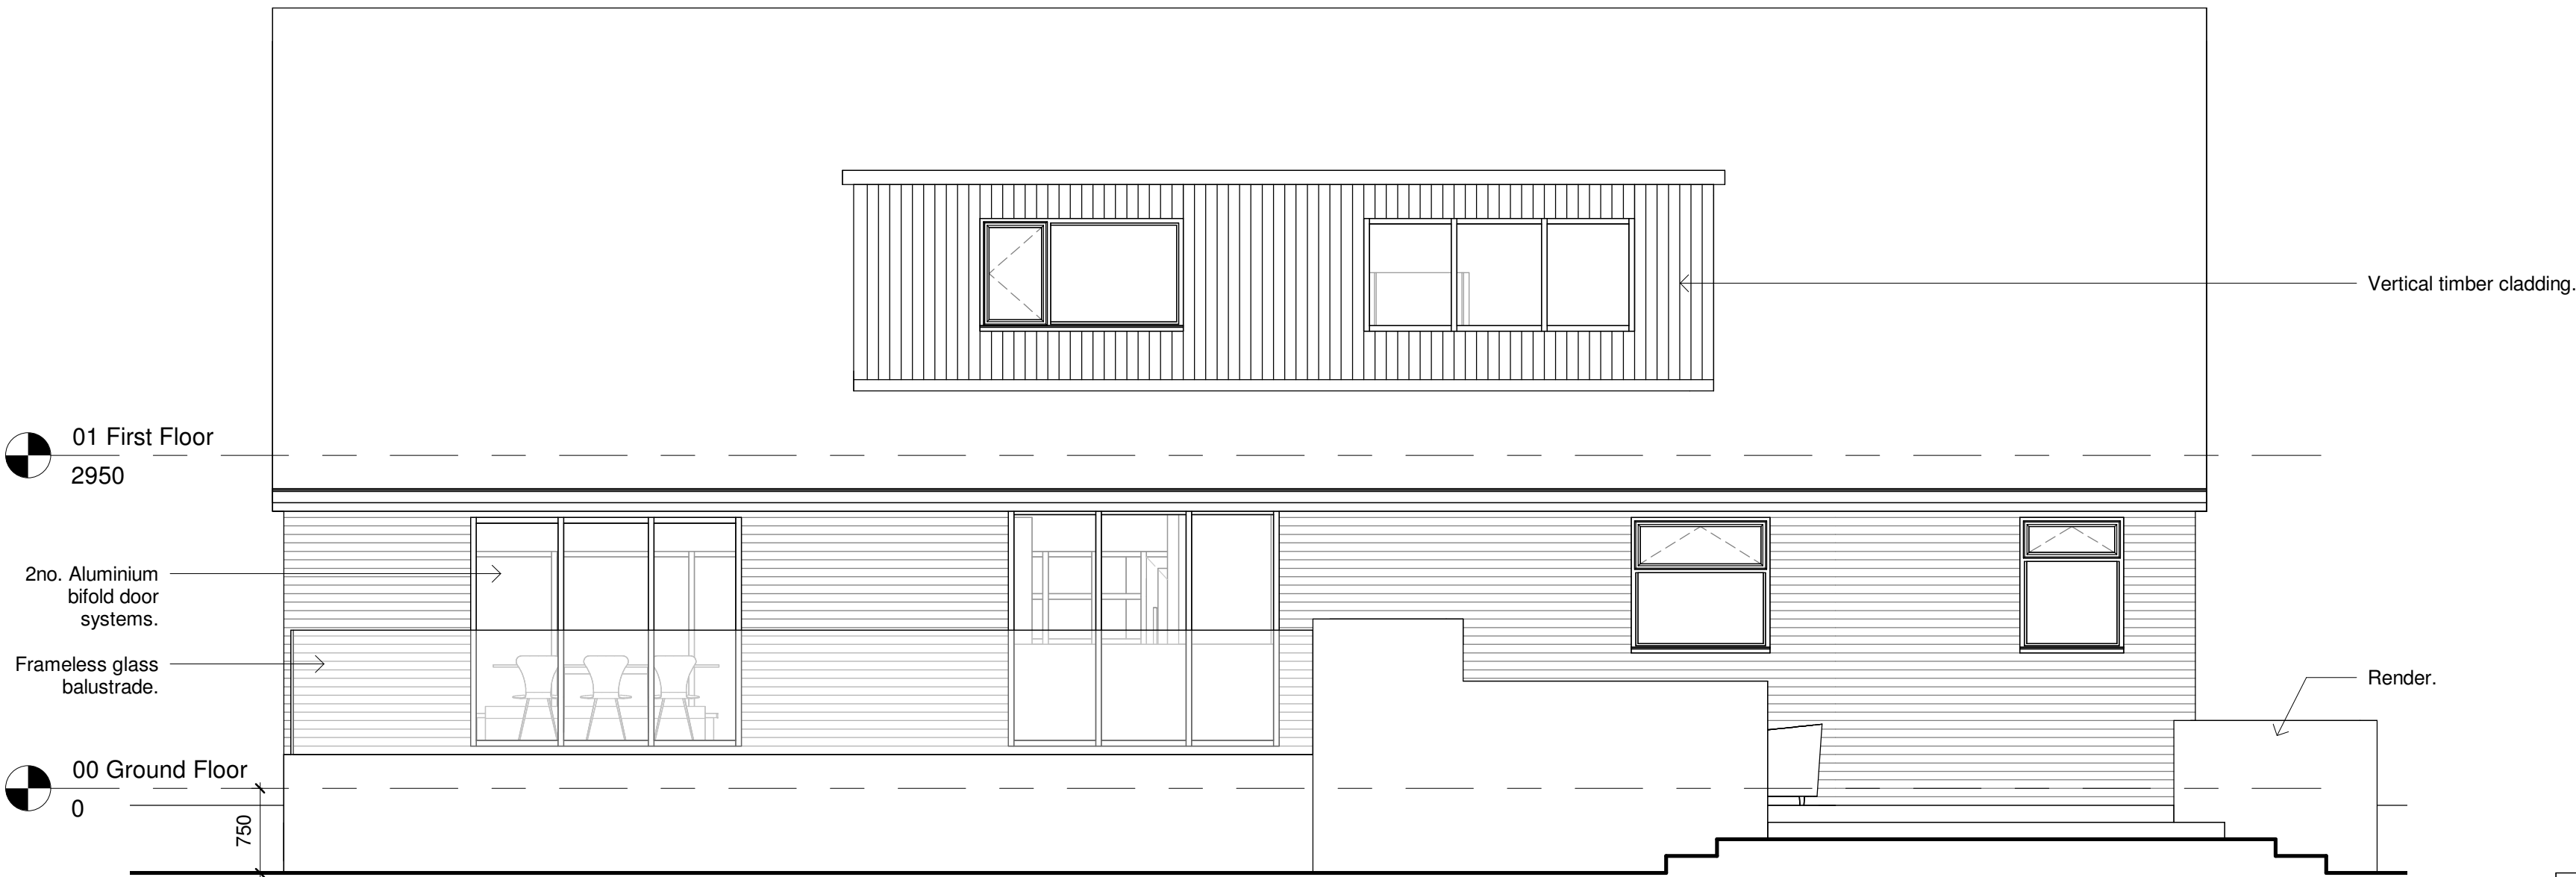

East Elevation
1 : 50

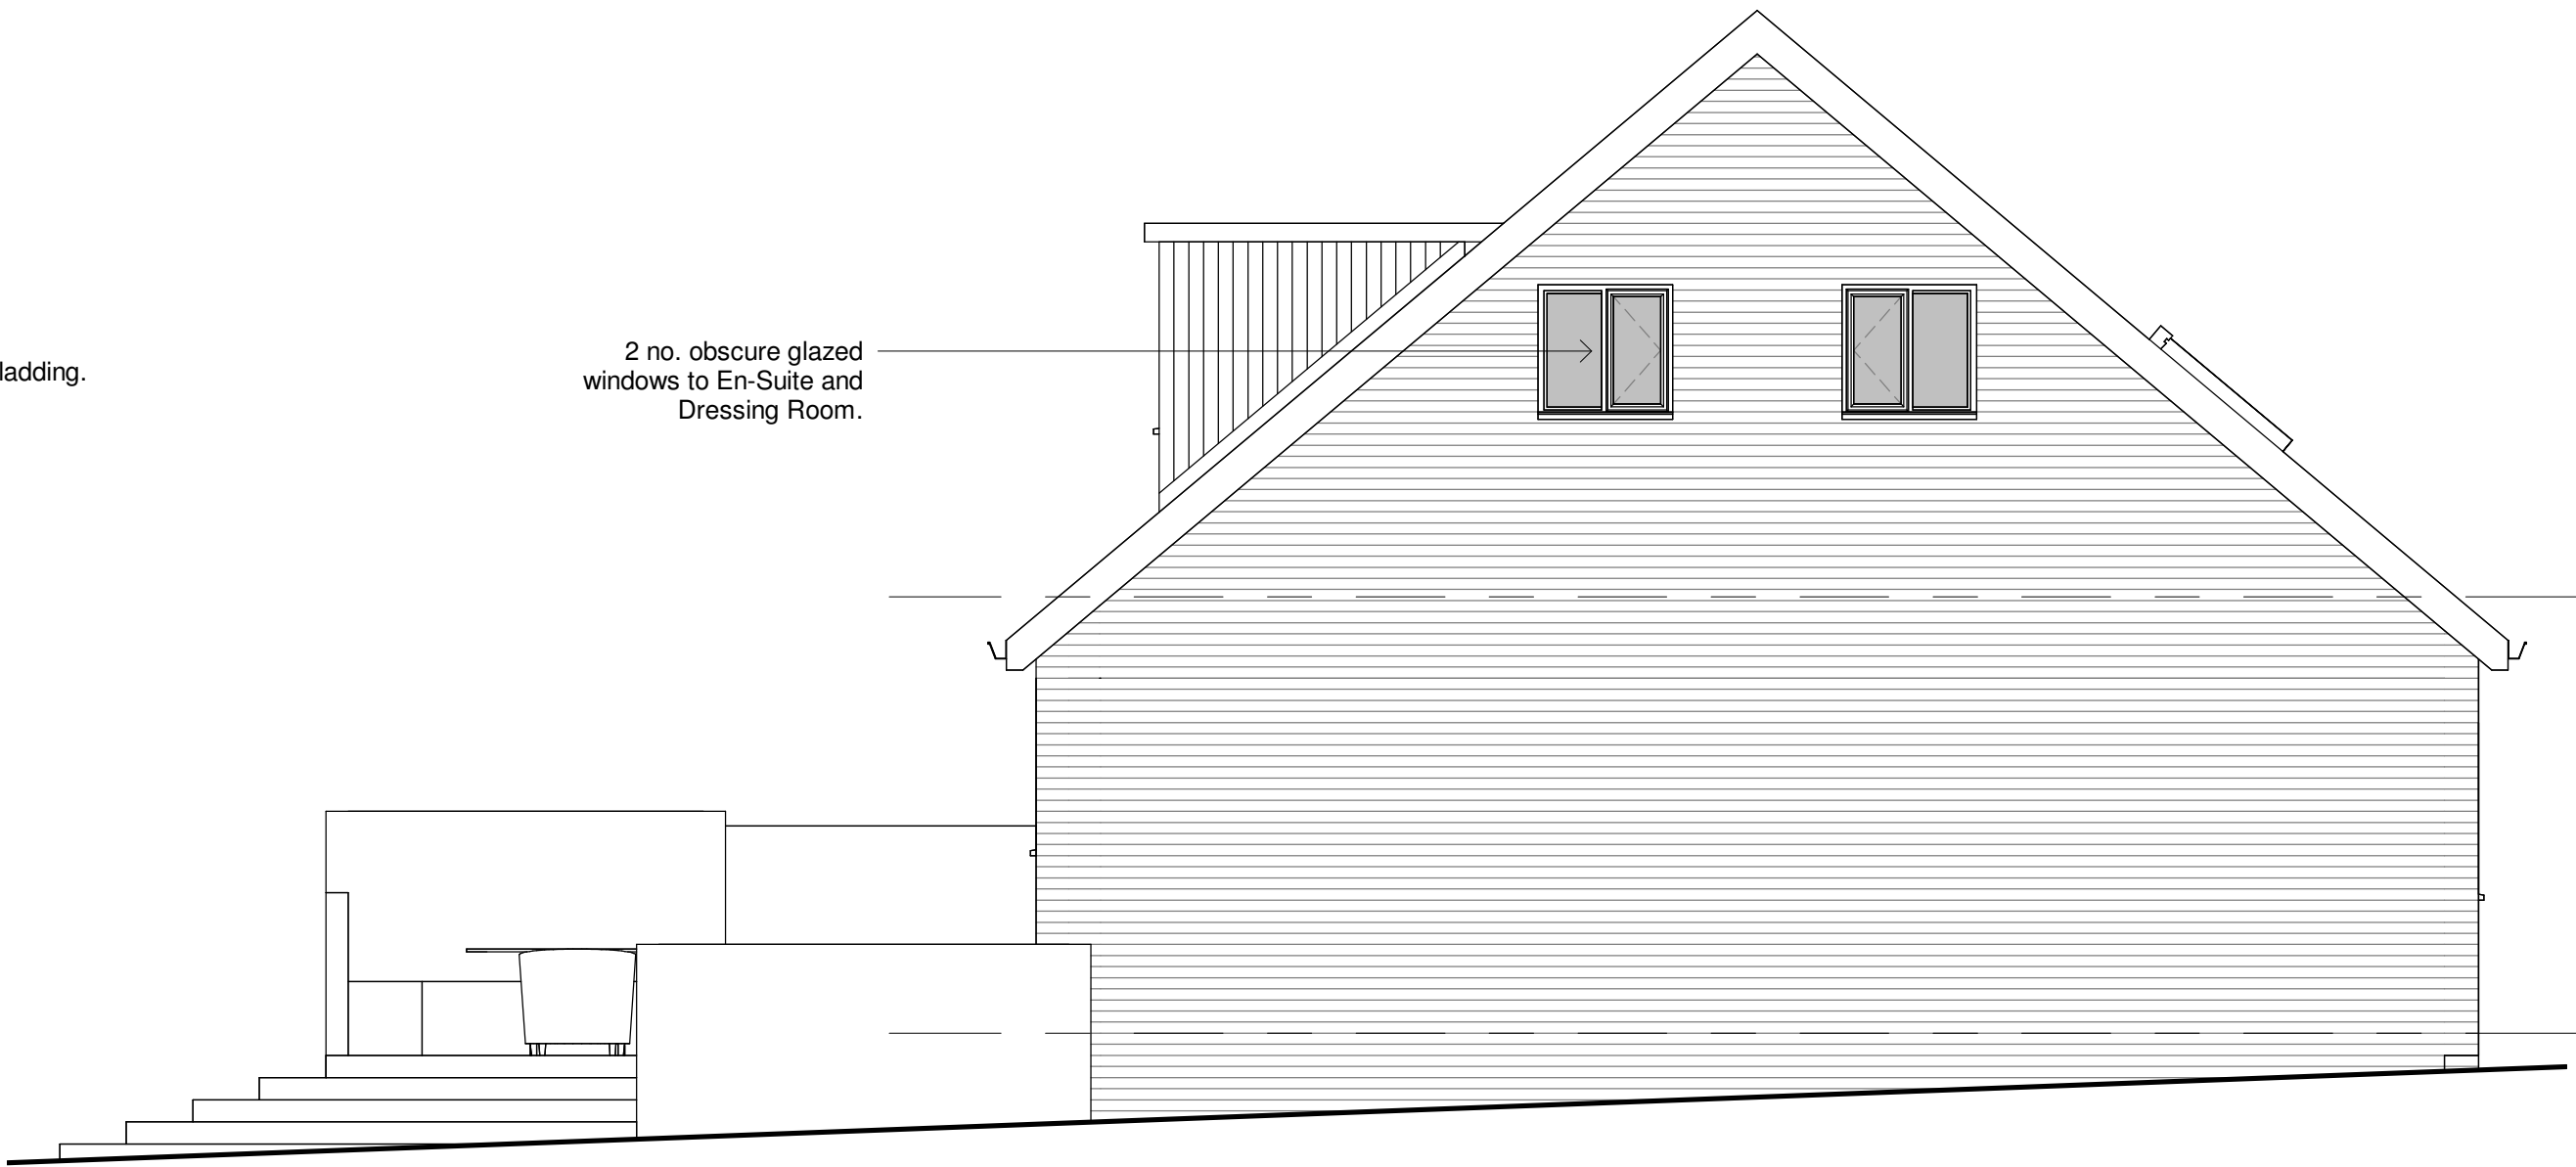

North Elevation
1 : 50



Project: Llys Ioan, High Street Johnstown			
Title: Proposed Elevations			
Scale @ A1: 1 : 50	Scale @ A3: 1:100	Author: GE	Date: 22/06/22
Project Ref: 22-17	Drawing No: A300	Rev: B	