


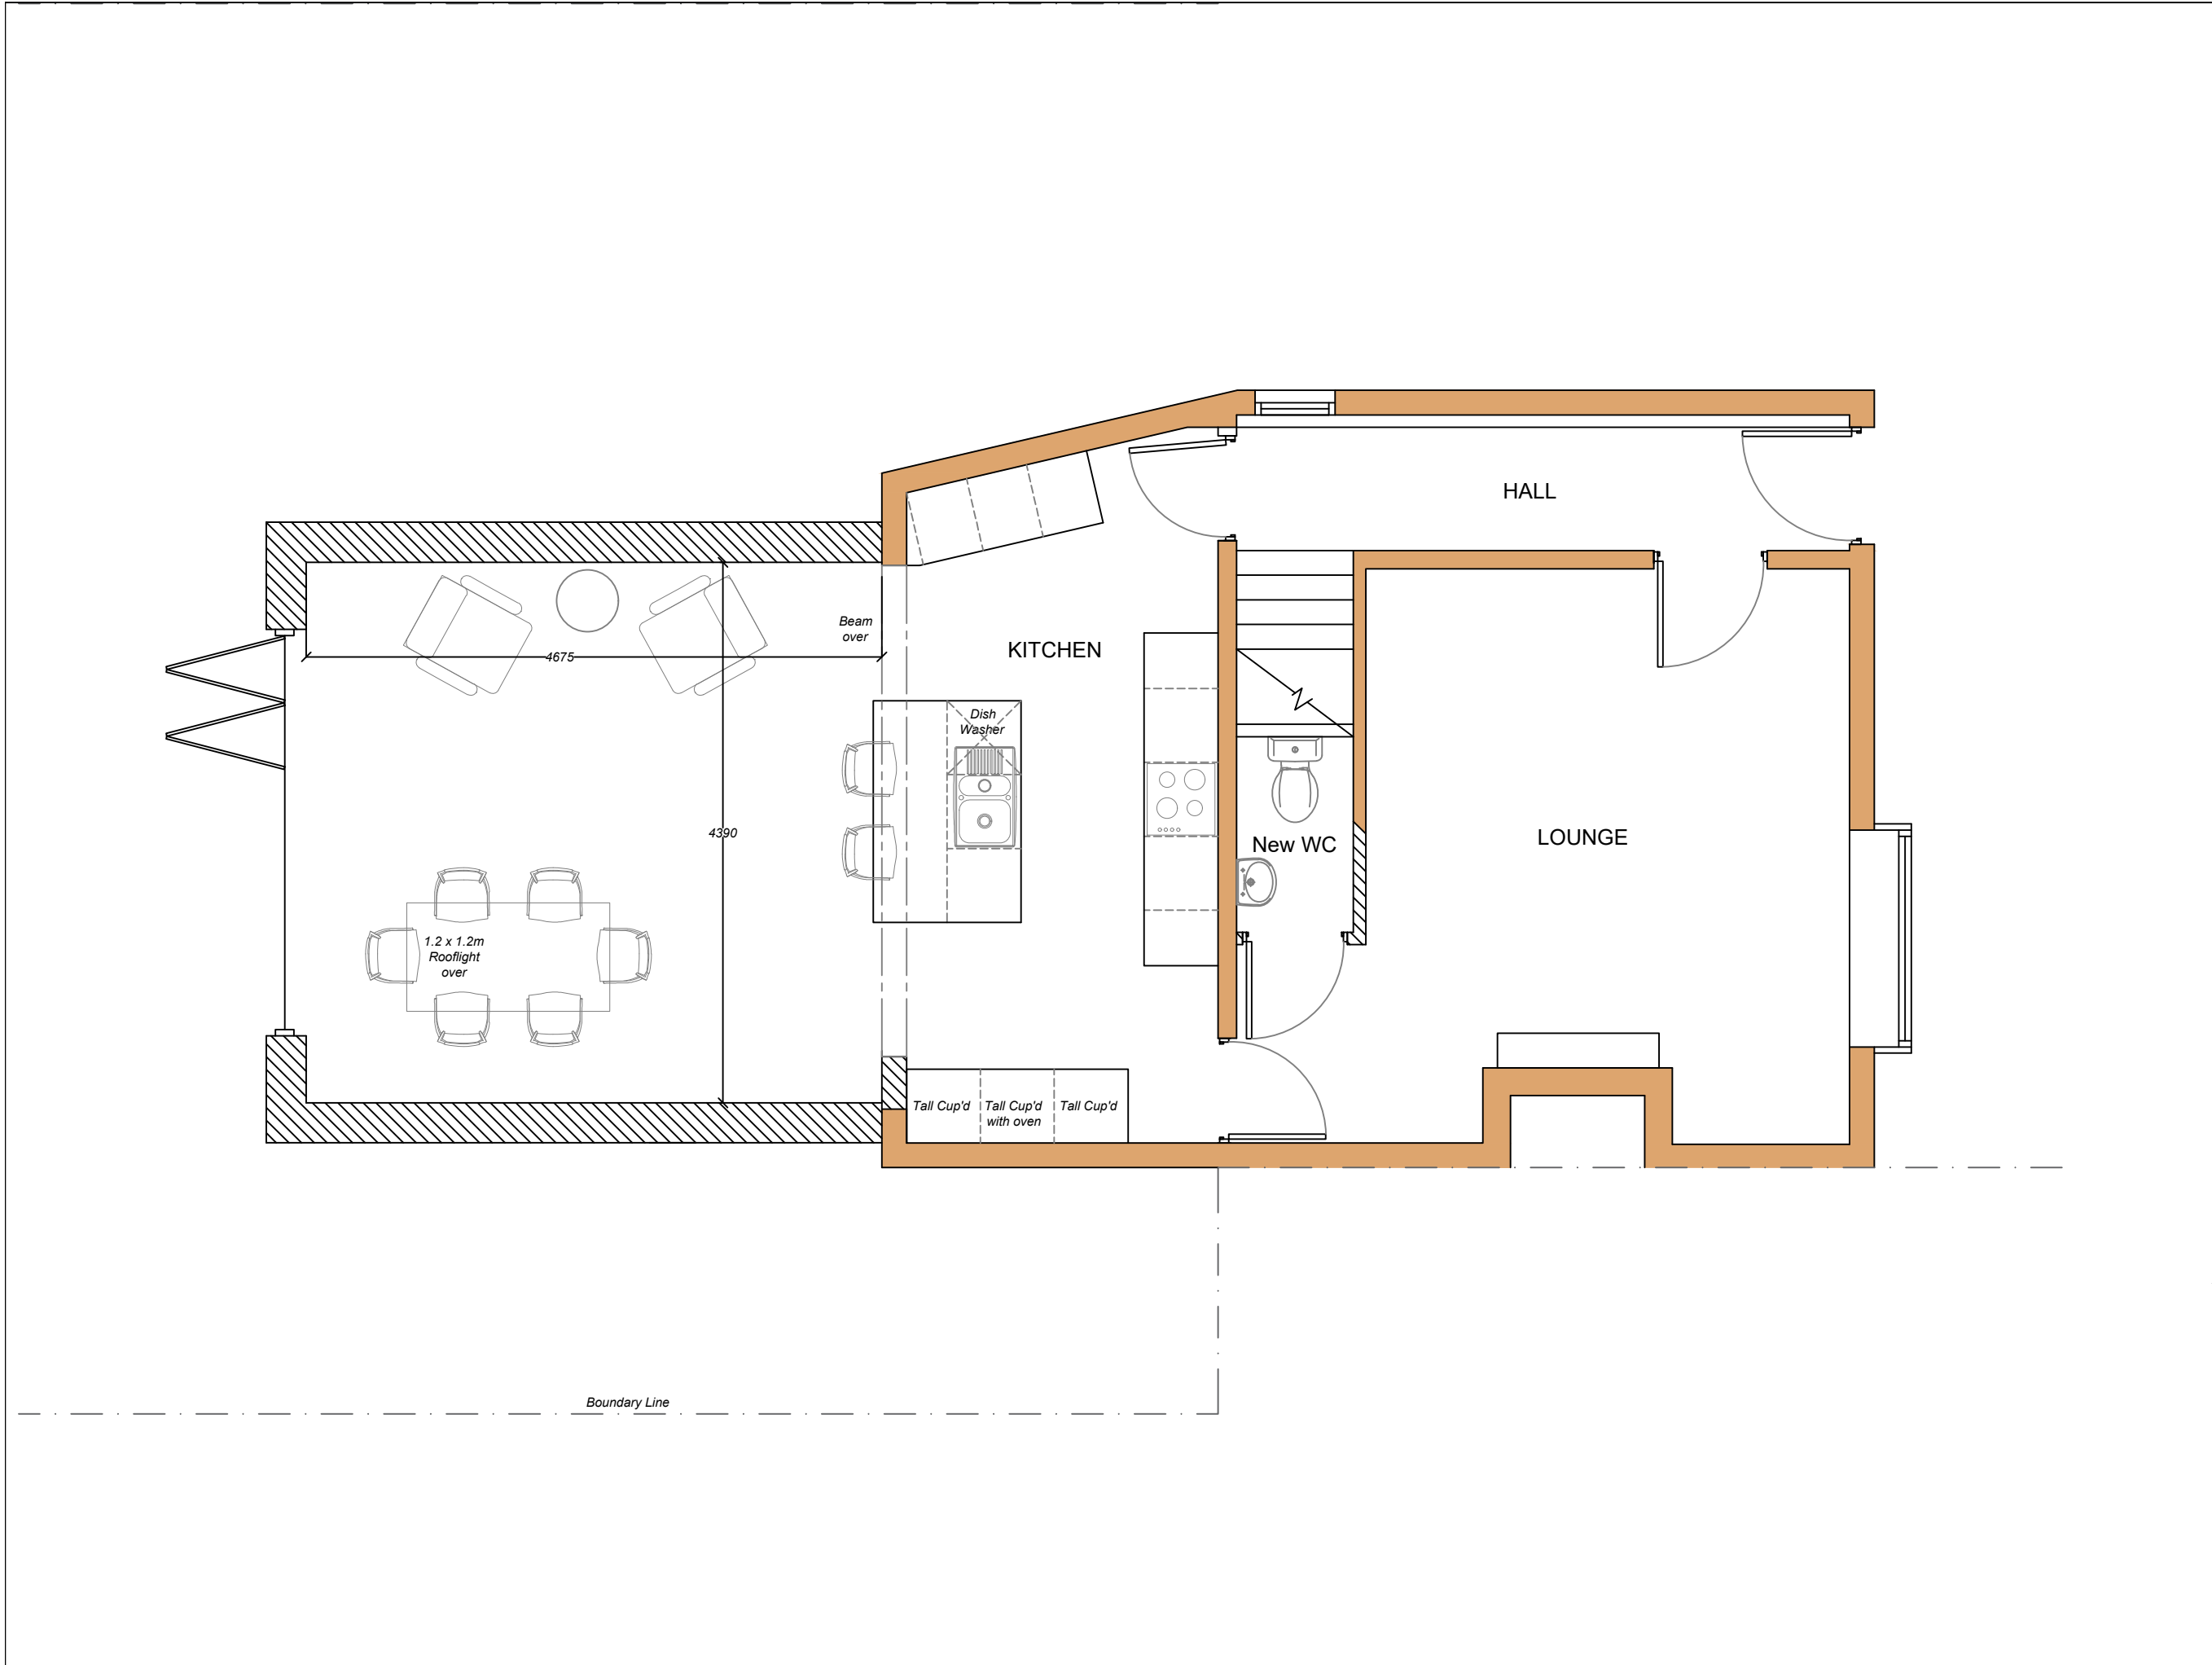

CLIENT			
Lisa Williams			
PROJECT			PACK VERSION:
Holmlea, Holt			-
DRAWING TITLE			
Proposed Ground Floor Plan			
FOR COMMENT			
DRAWN	AP	CHECKED	SP
SCALE	1:50	DRAWING No:	REVISION:
DATE	20.02.23	SK03	C
modusdesigns			