




The content of this drawing is subject to the provision of the Copyright Act 1956.
Work to figured dimensions only. Site dimensions are to be checked before work is started.
Any discrepancy whatsoever between any information contained on this drawing and any other document or drawing must be drawn to the attention of the Architect by the contractor before the work is executed.
IF IN DOUBT ASK IMMEDIATELY.

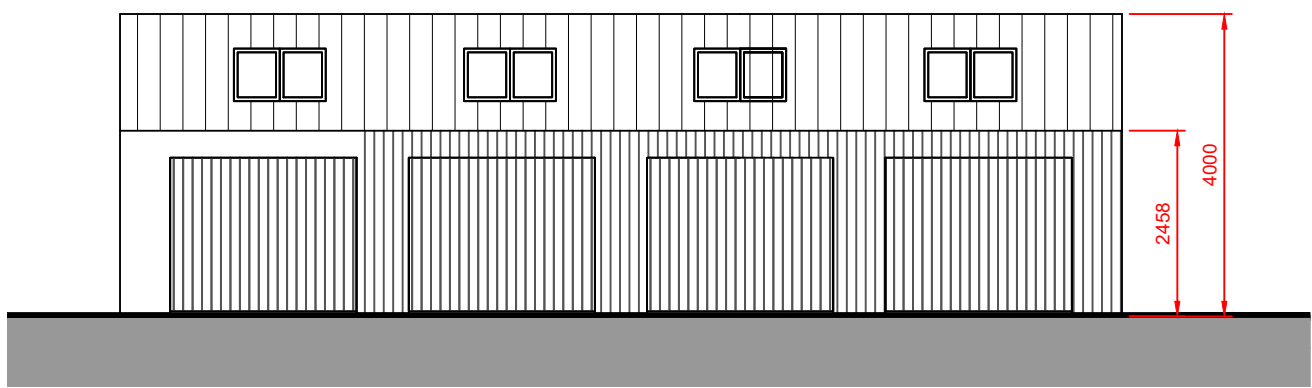


PROPOSED FRONT ELEVATION

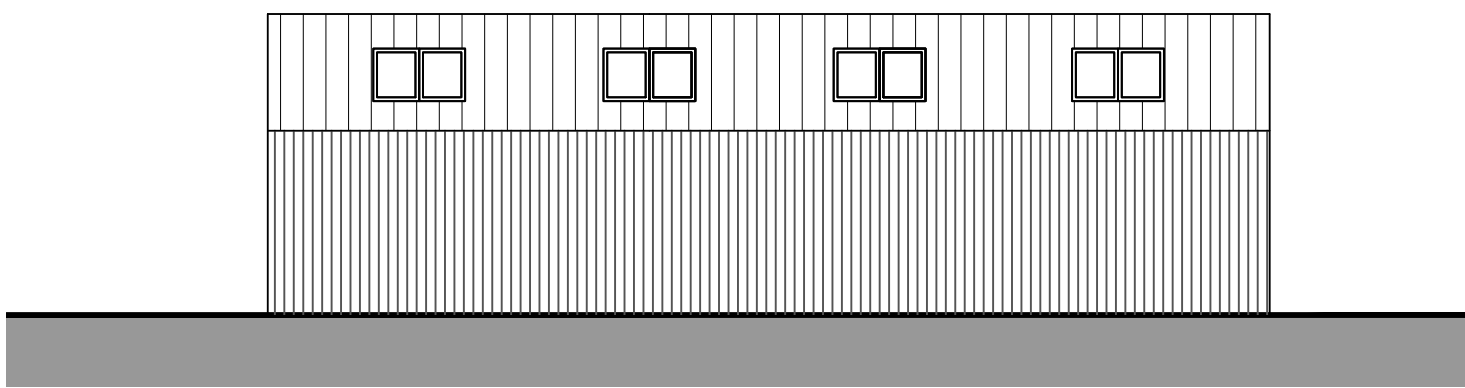


PROPOSED REAR ELEVATION

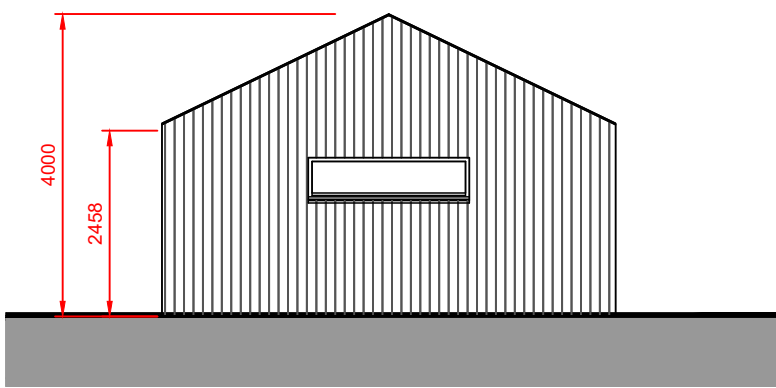

PROPOSED SIDE ELEVATION

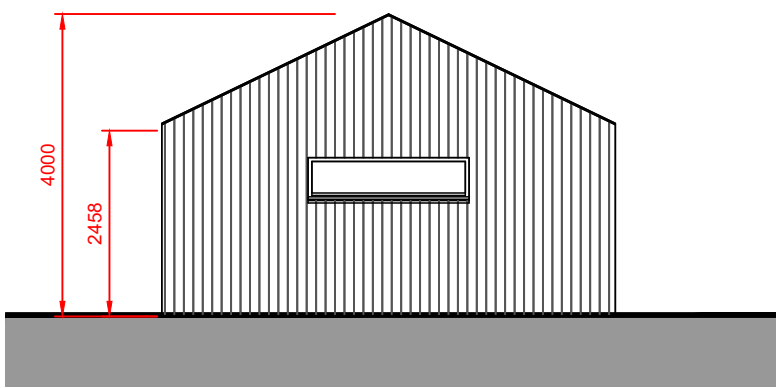

PROPOSED SIDE ELEVATION

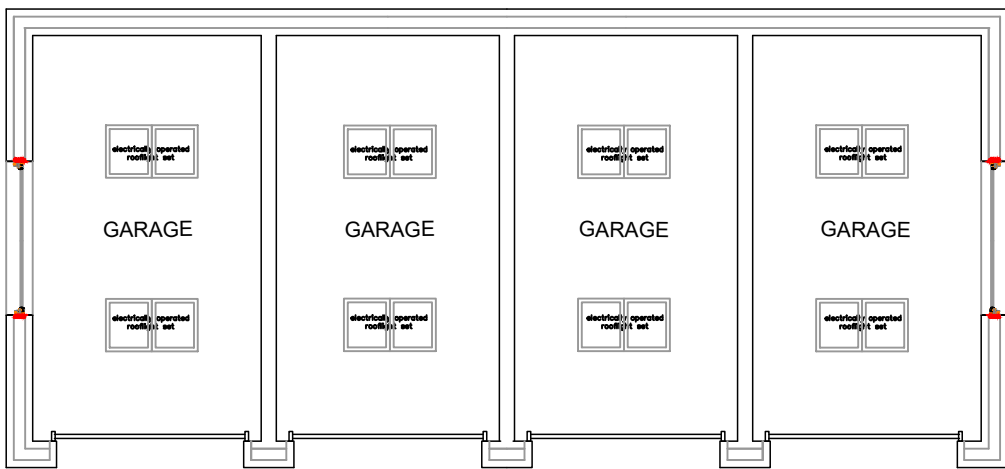

PROPOSED FLOOR PLAN

REV A 27 JUNE 2022 DIMENSIONS ADDED

rev	date	description
-----	------	-------------

willacy horsewood architects

client

MR & MRS DAVID CLACHER

job

PROPOSED ALTERATIONS TO THE LODGE, OVERTON
WREXHAM LL13 0HG

title

PROPOSED GARAGE BLOCK

scale	date	job no.	drawing no.	rev
1 : 100/A1	27 JAN 22	WH1259	G01	A

Penmon House 76, Hoole Road, Hoole, Chester CH2 6NL
www.willacyhorsewood.co.uk
Tel: 07973 322 953 01244 853891 E-Mail: mark@willacyhorsewood.co.uk