


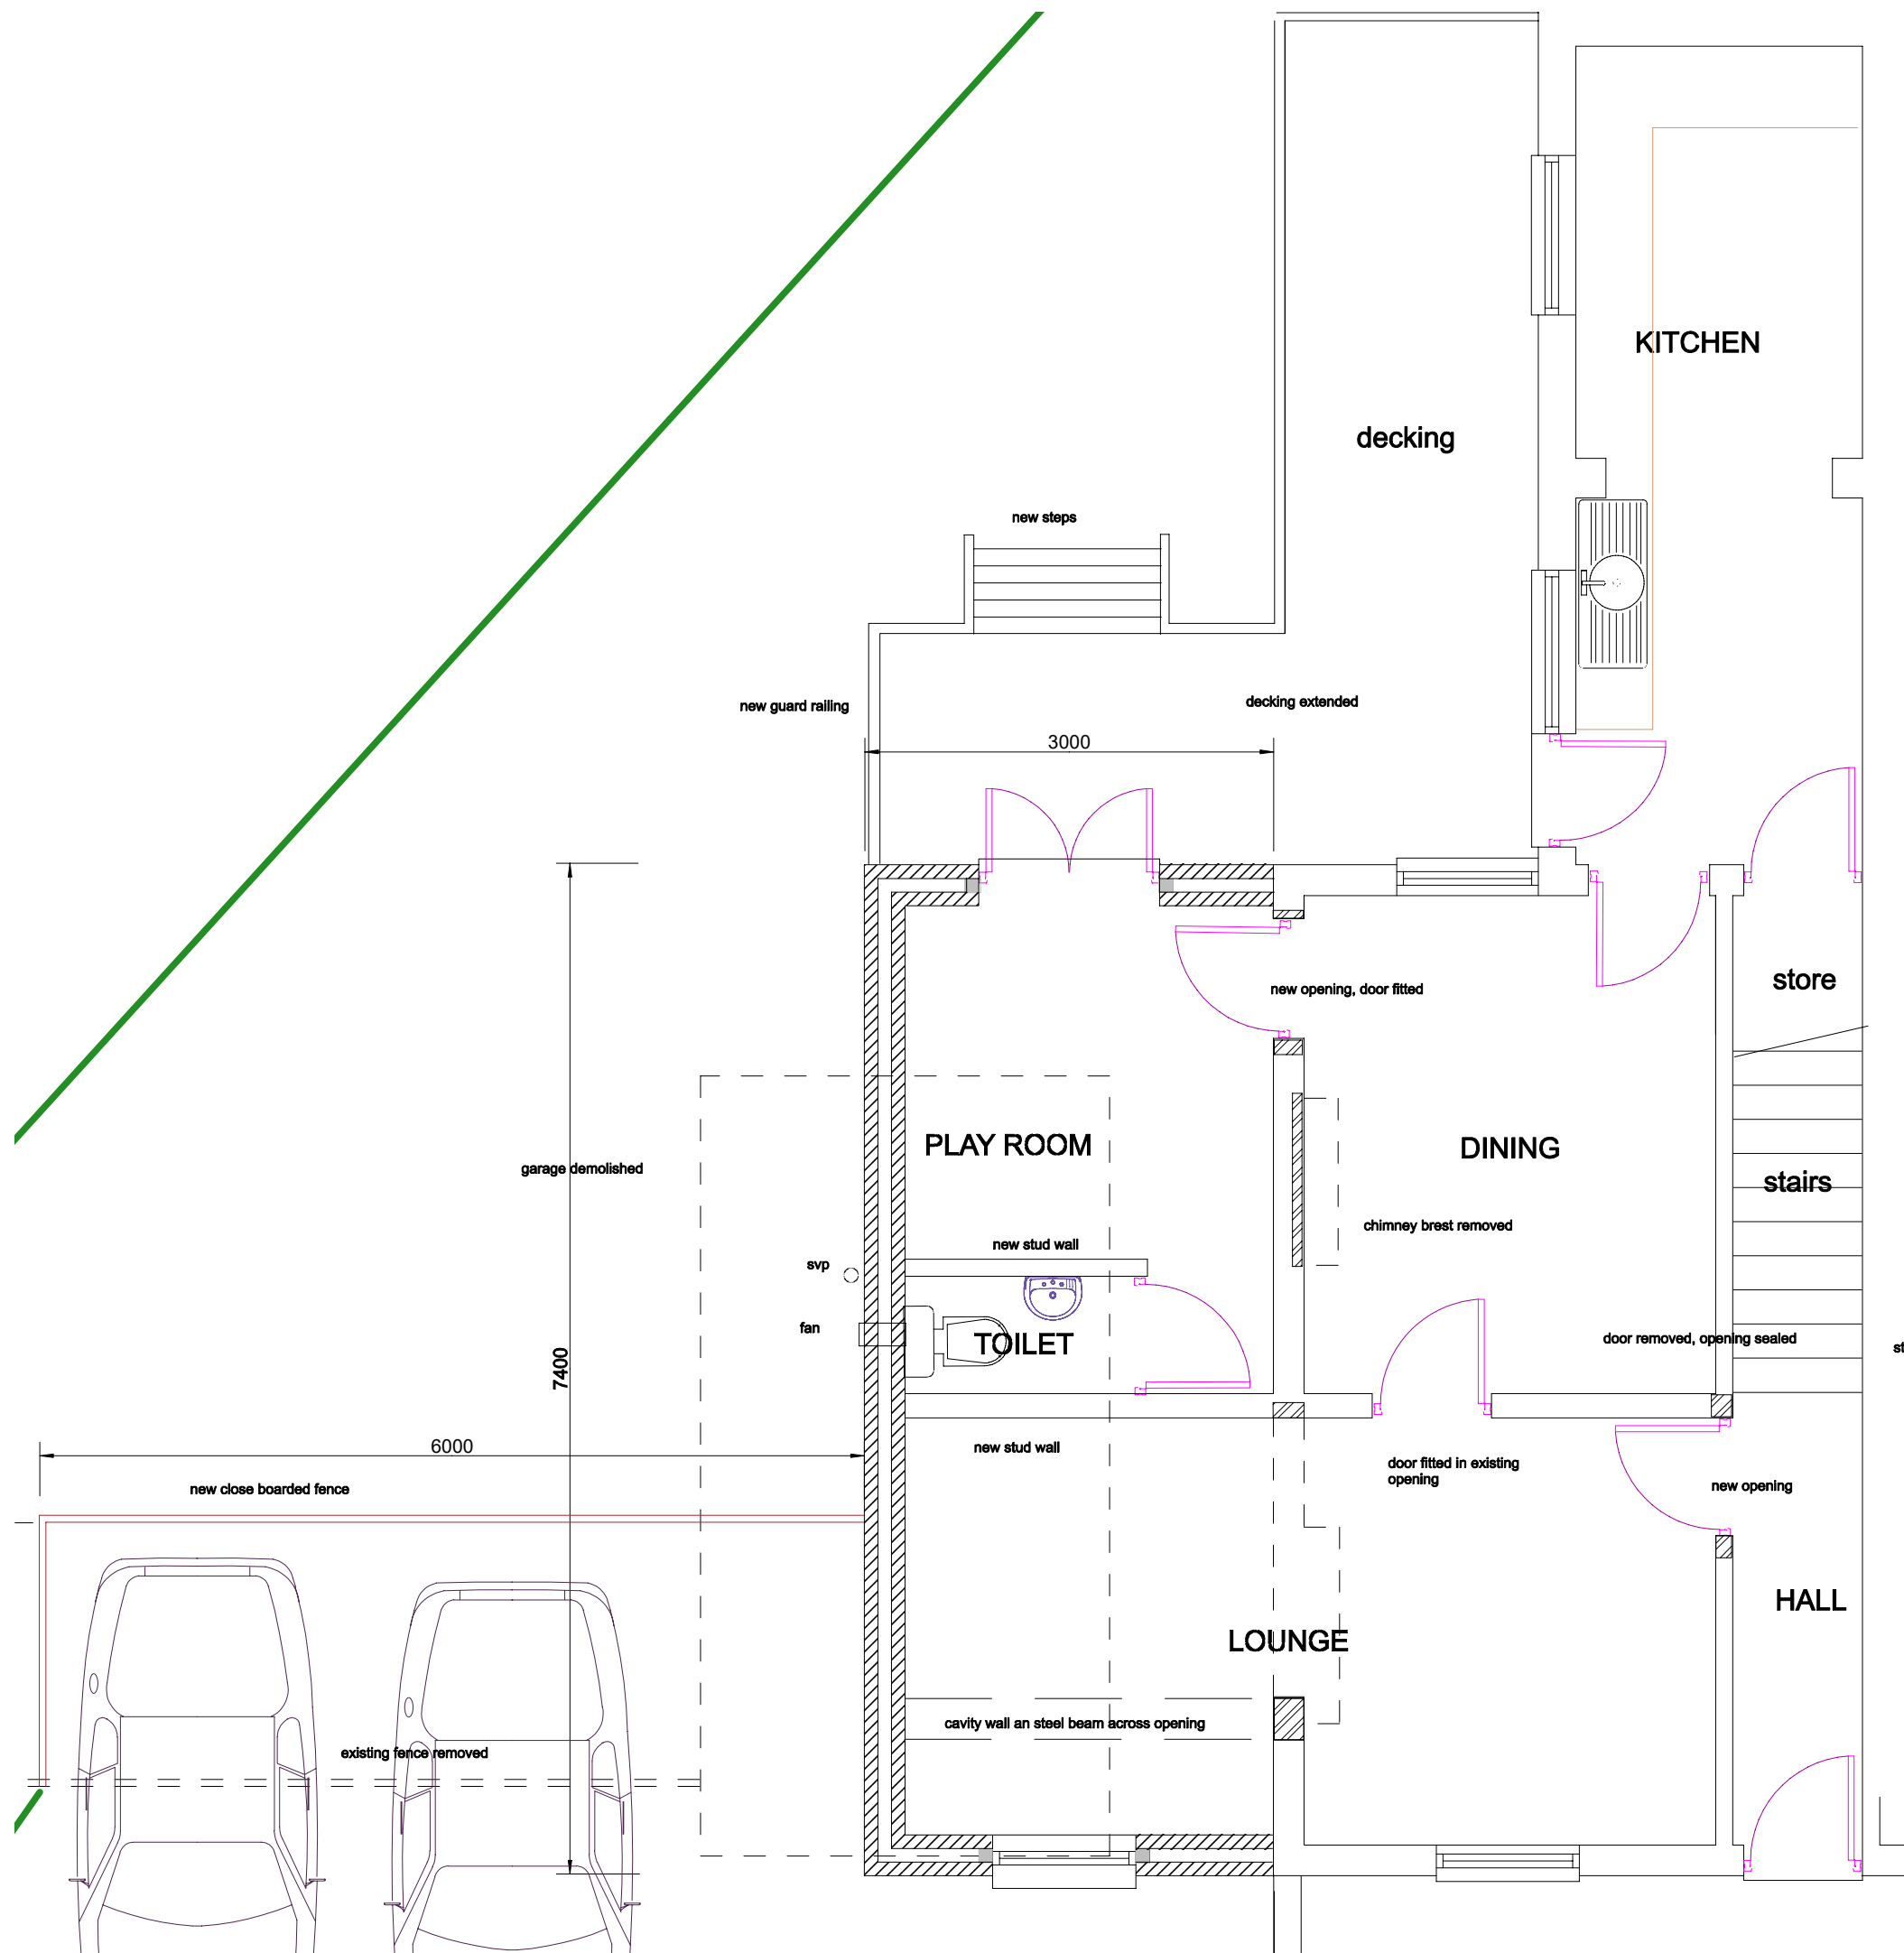

PROPOSED TWO STOREY EXTENSION AT
1 HILLSBROOK TOP TALWYN COEDPOETH LL11 3RA
FOR MR & MRS K WILLIAMS
GROUND FLOOR PLAN PROPOSED
Scale 1:50 Date March 21 Dwg KW03b

Rev A Planning submission Dec 22
Rev B Width reduced and FF set back June 23