



proposed floor plans scale 1:100 a3 format
amended 17 oct 2023

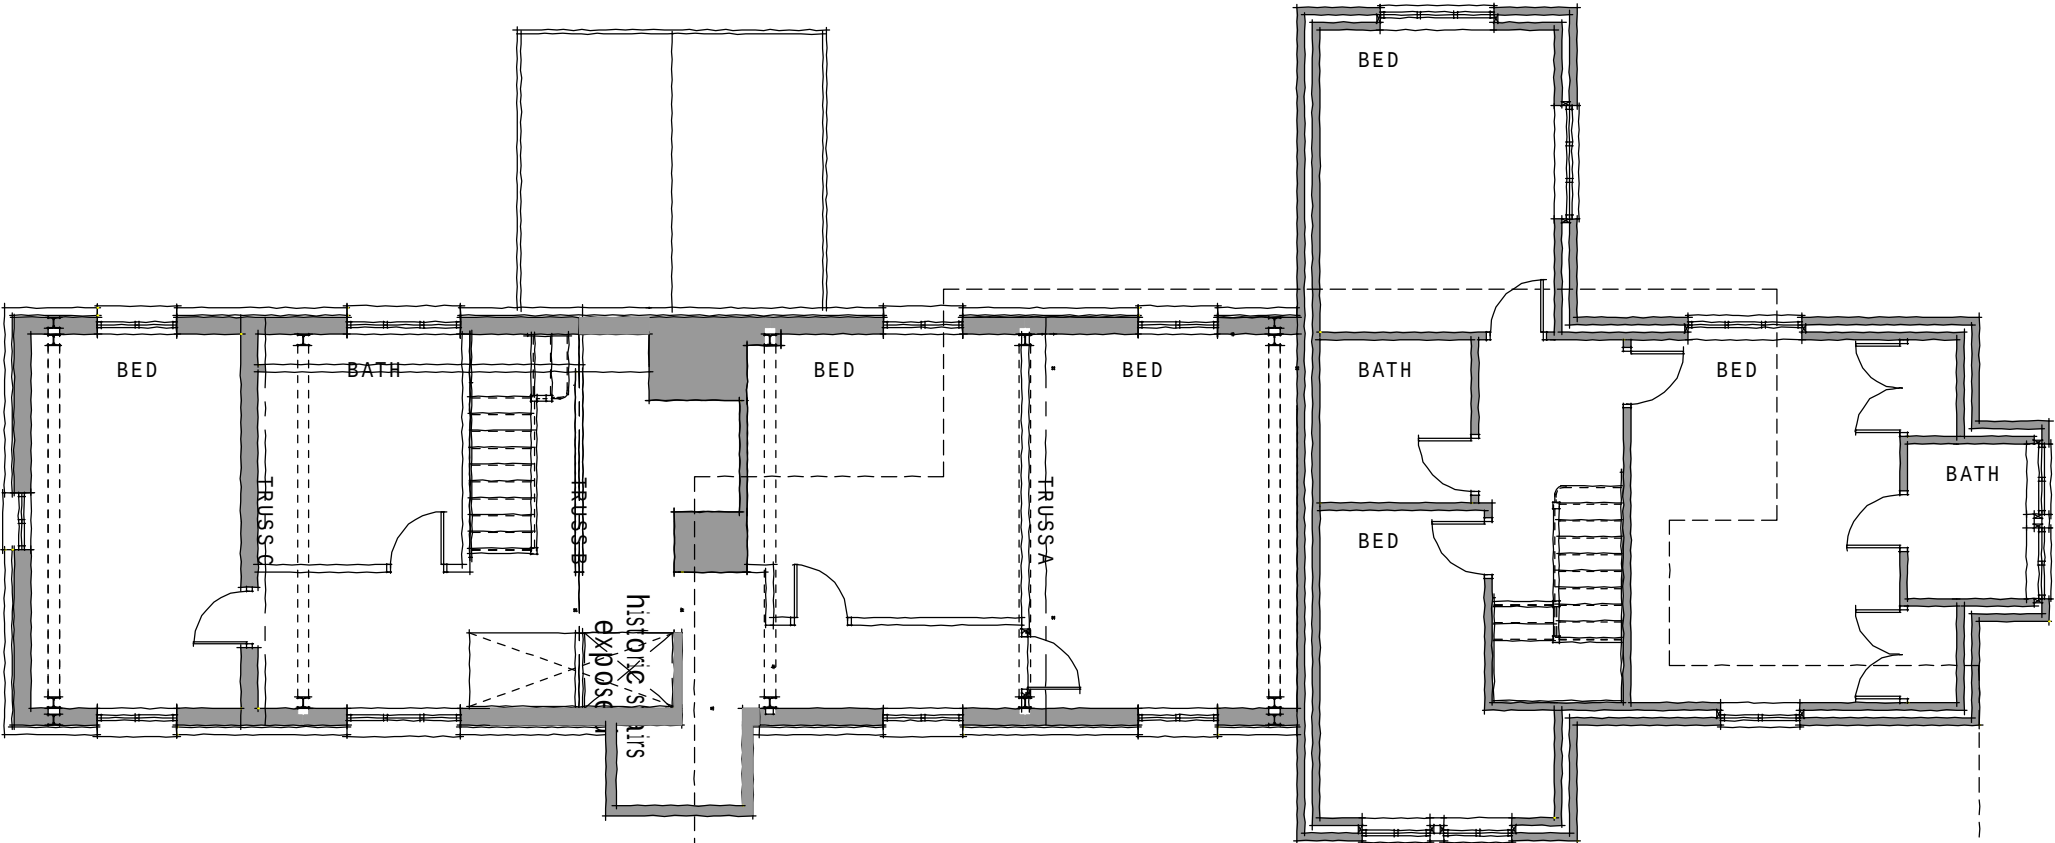

first floor

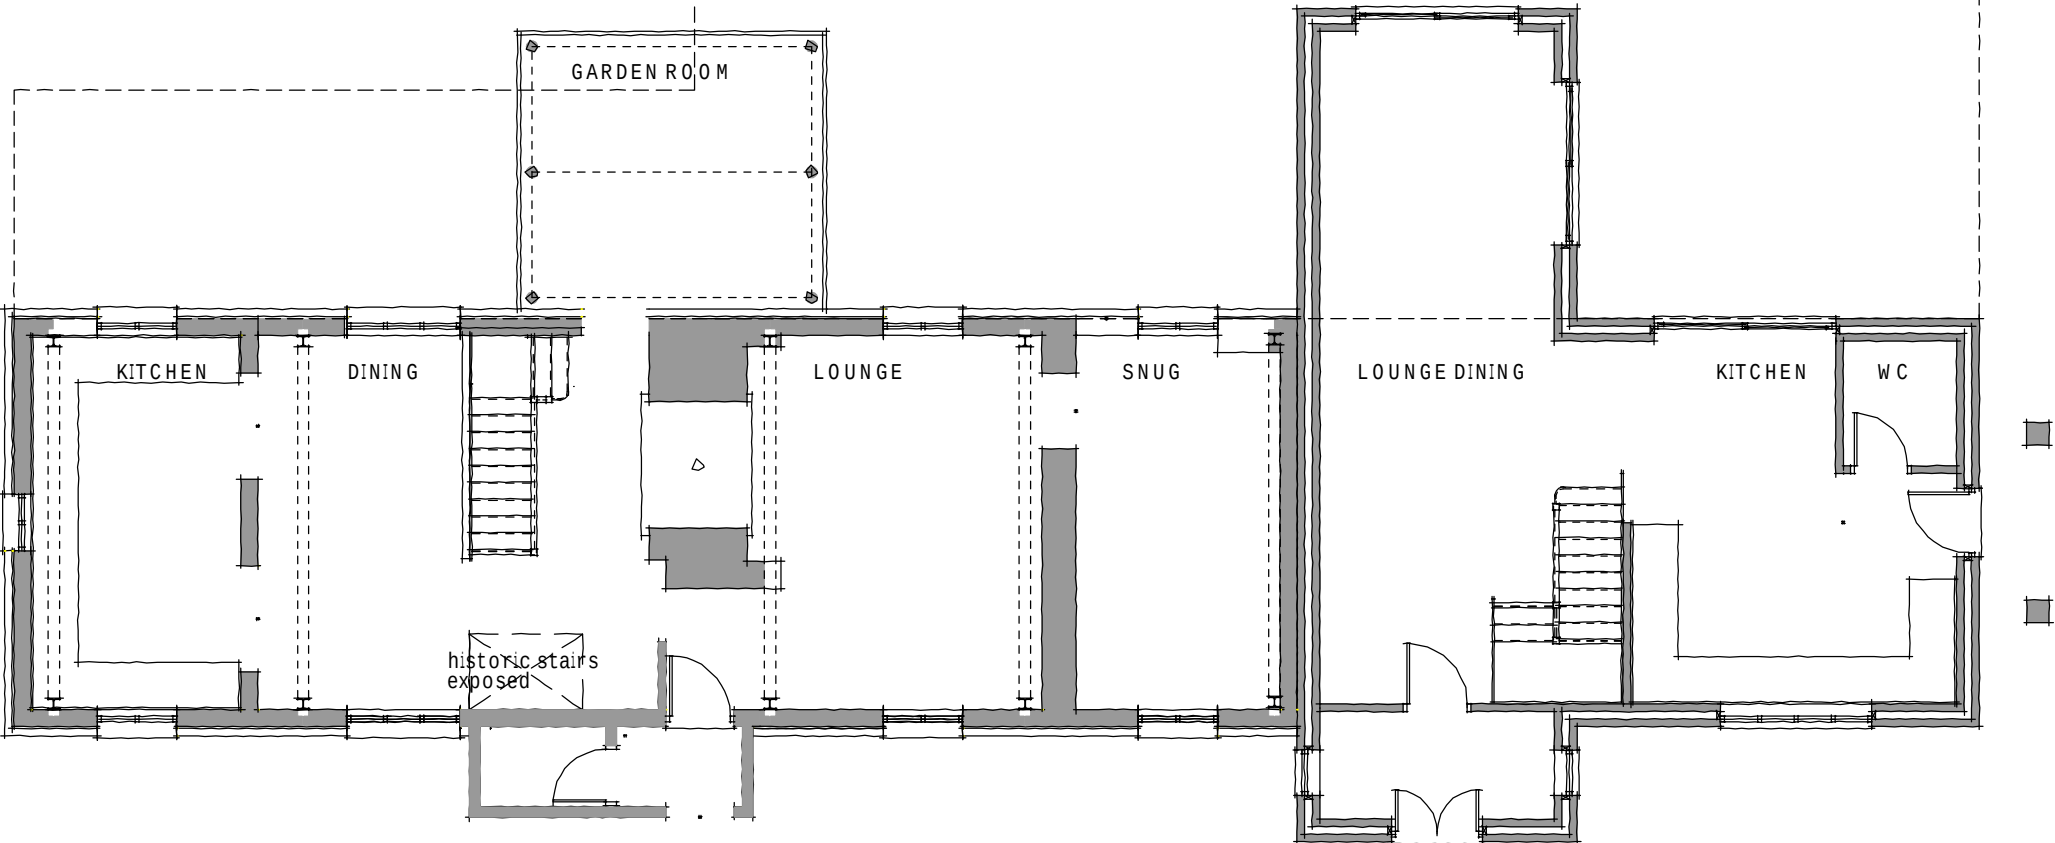

ground floor

THE DYMOCK ARMS PENLEY, LL13 0LS

GEO METRA
chartered and registered architects

geometra

e mail dep13120@cloud.com

client MR A HAMPTON

dwrg no DA/AH2023/LP plans amended

project THE DYMOCK ARMS
PENLEY, LL13 0LS plans listed asset

amendments a

date feb 2023

GEO METRA David Evans BScHons Dip Arch ARB RIBA
9 Church Farm Mews Acton Nantwich CW5 8FT
Telephone 07879892868