


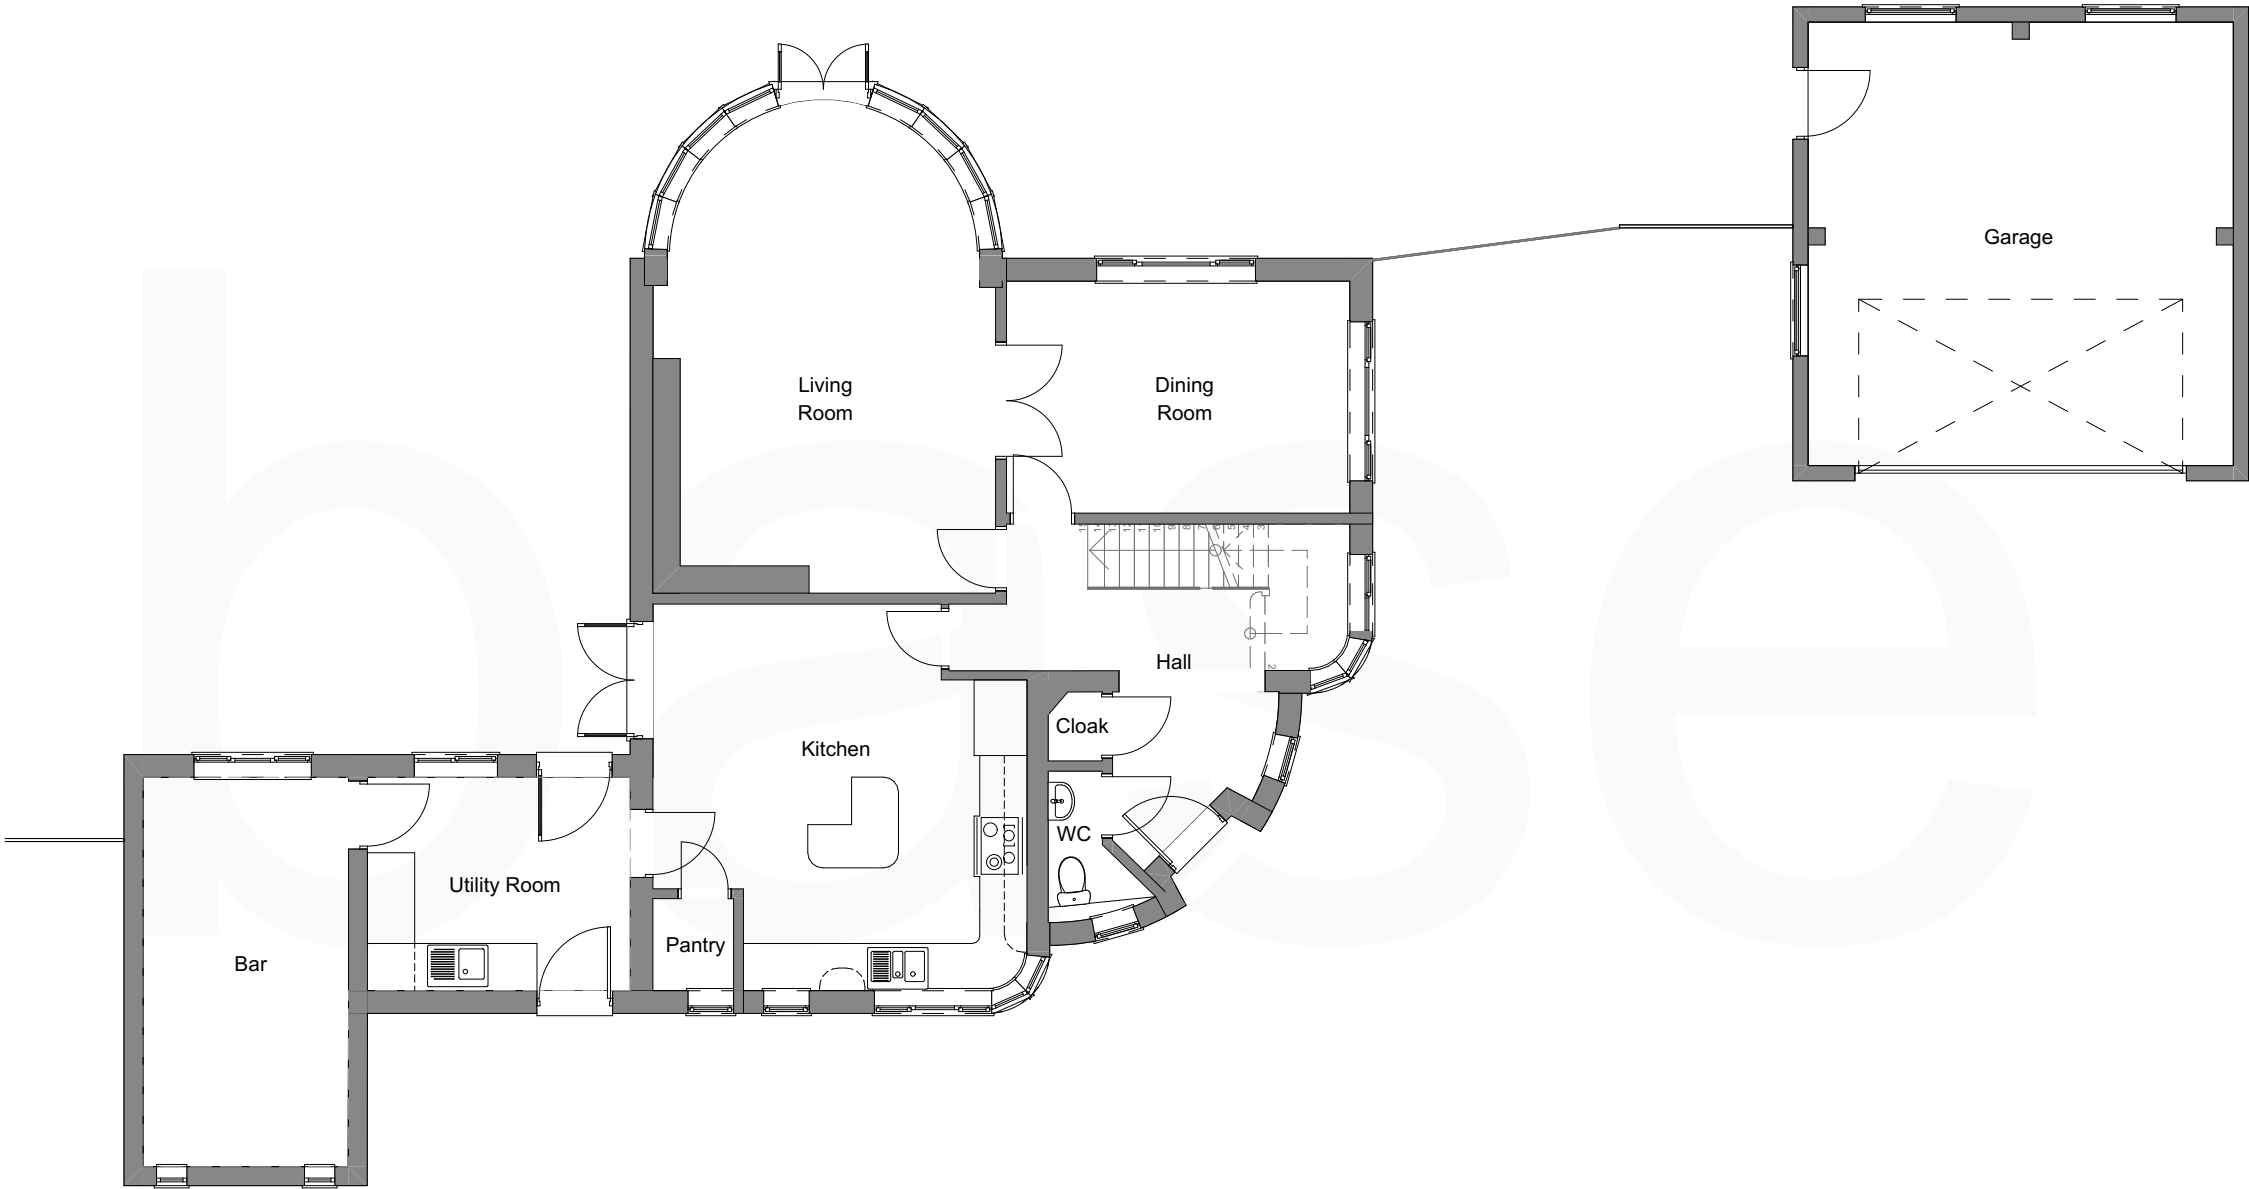

SCALE BAR 1:100

0 1 2 3 4 5 6 7 8 9 10

Rev.	-	Revision Description.
By.	-	
Chk.	-	

Scale.	1:100 @ A3	Drawn by.	CB
Date.	29.11.22	Chk.	BE

Project Title

White Lodge

Client

Mr Overall

Drawing Title

Existing Ground Floor Plans

Project No.	Drawing No.	Rev.
BA3641	EX-001	

This drawing is the property of base Architecture & Design Ltd. It shall not be copied or scanned, in part or whole, without prior consent of base Architecture and Design. Do not scale this drawing.