
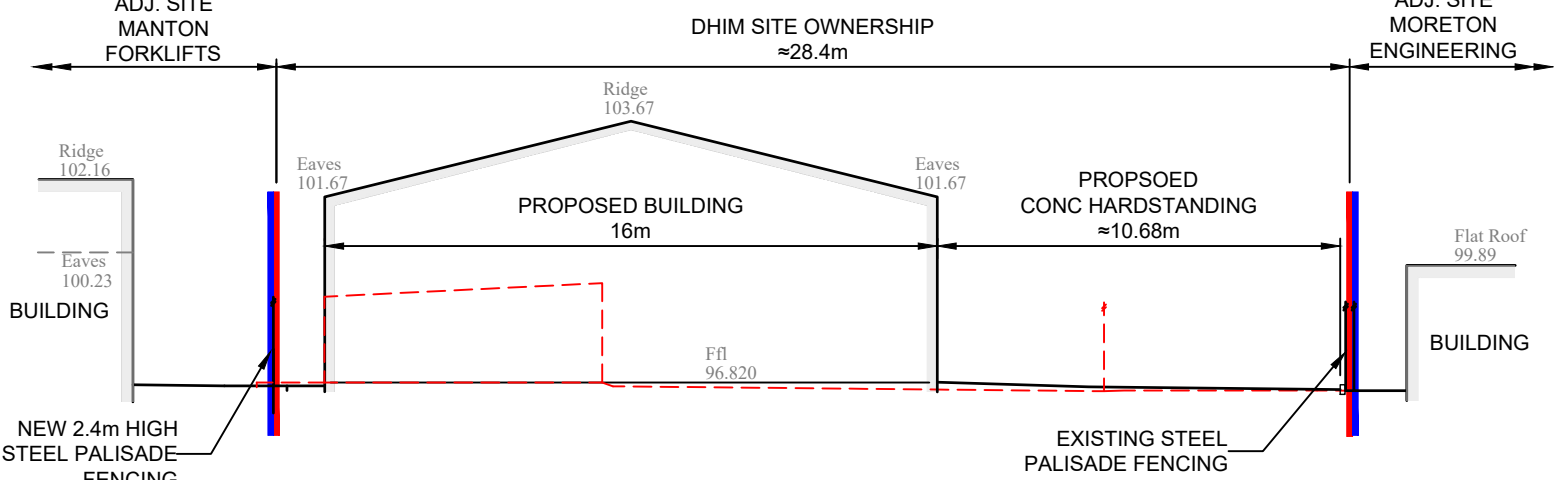


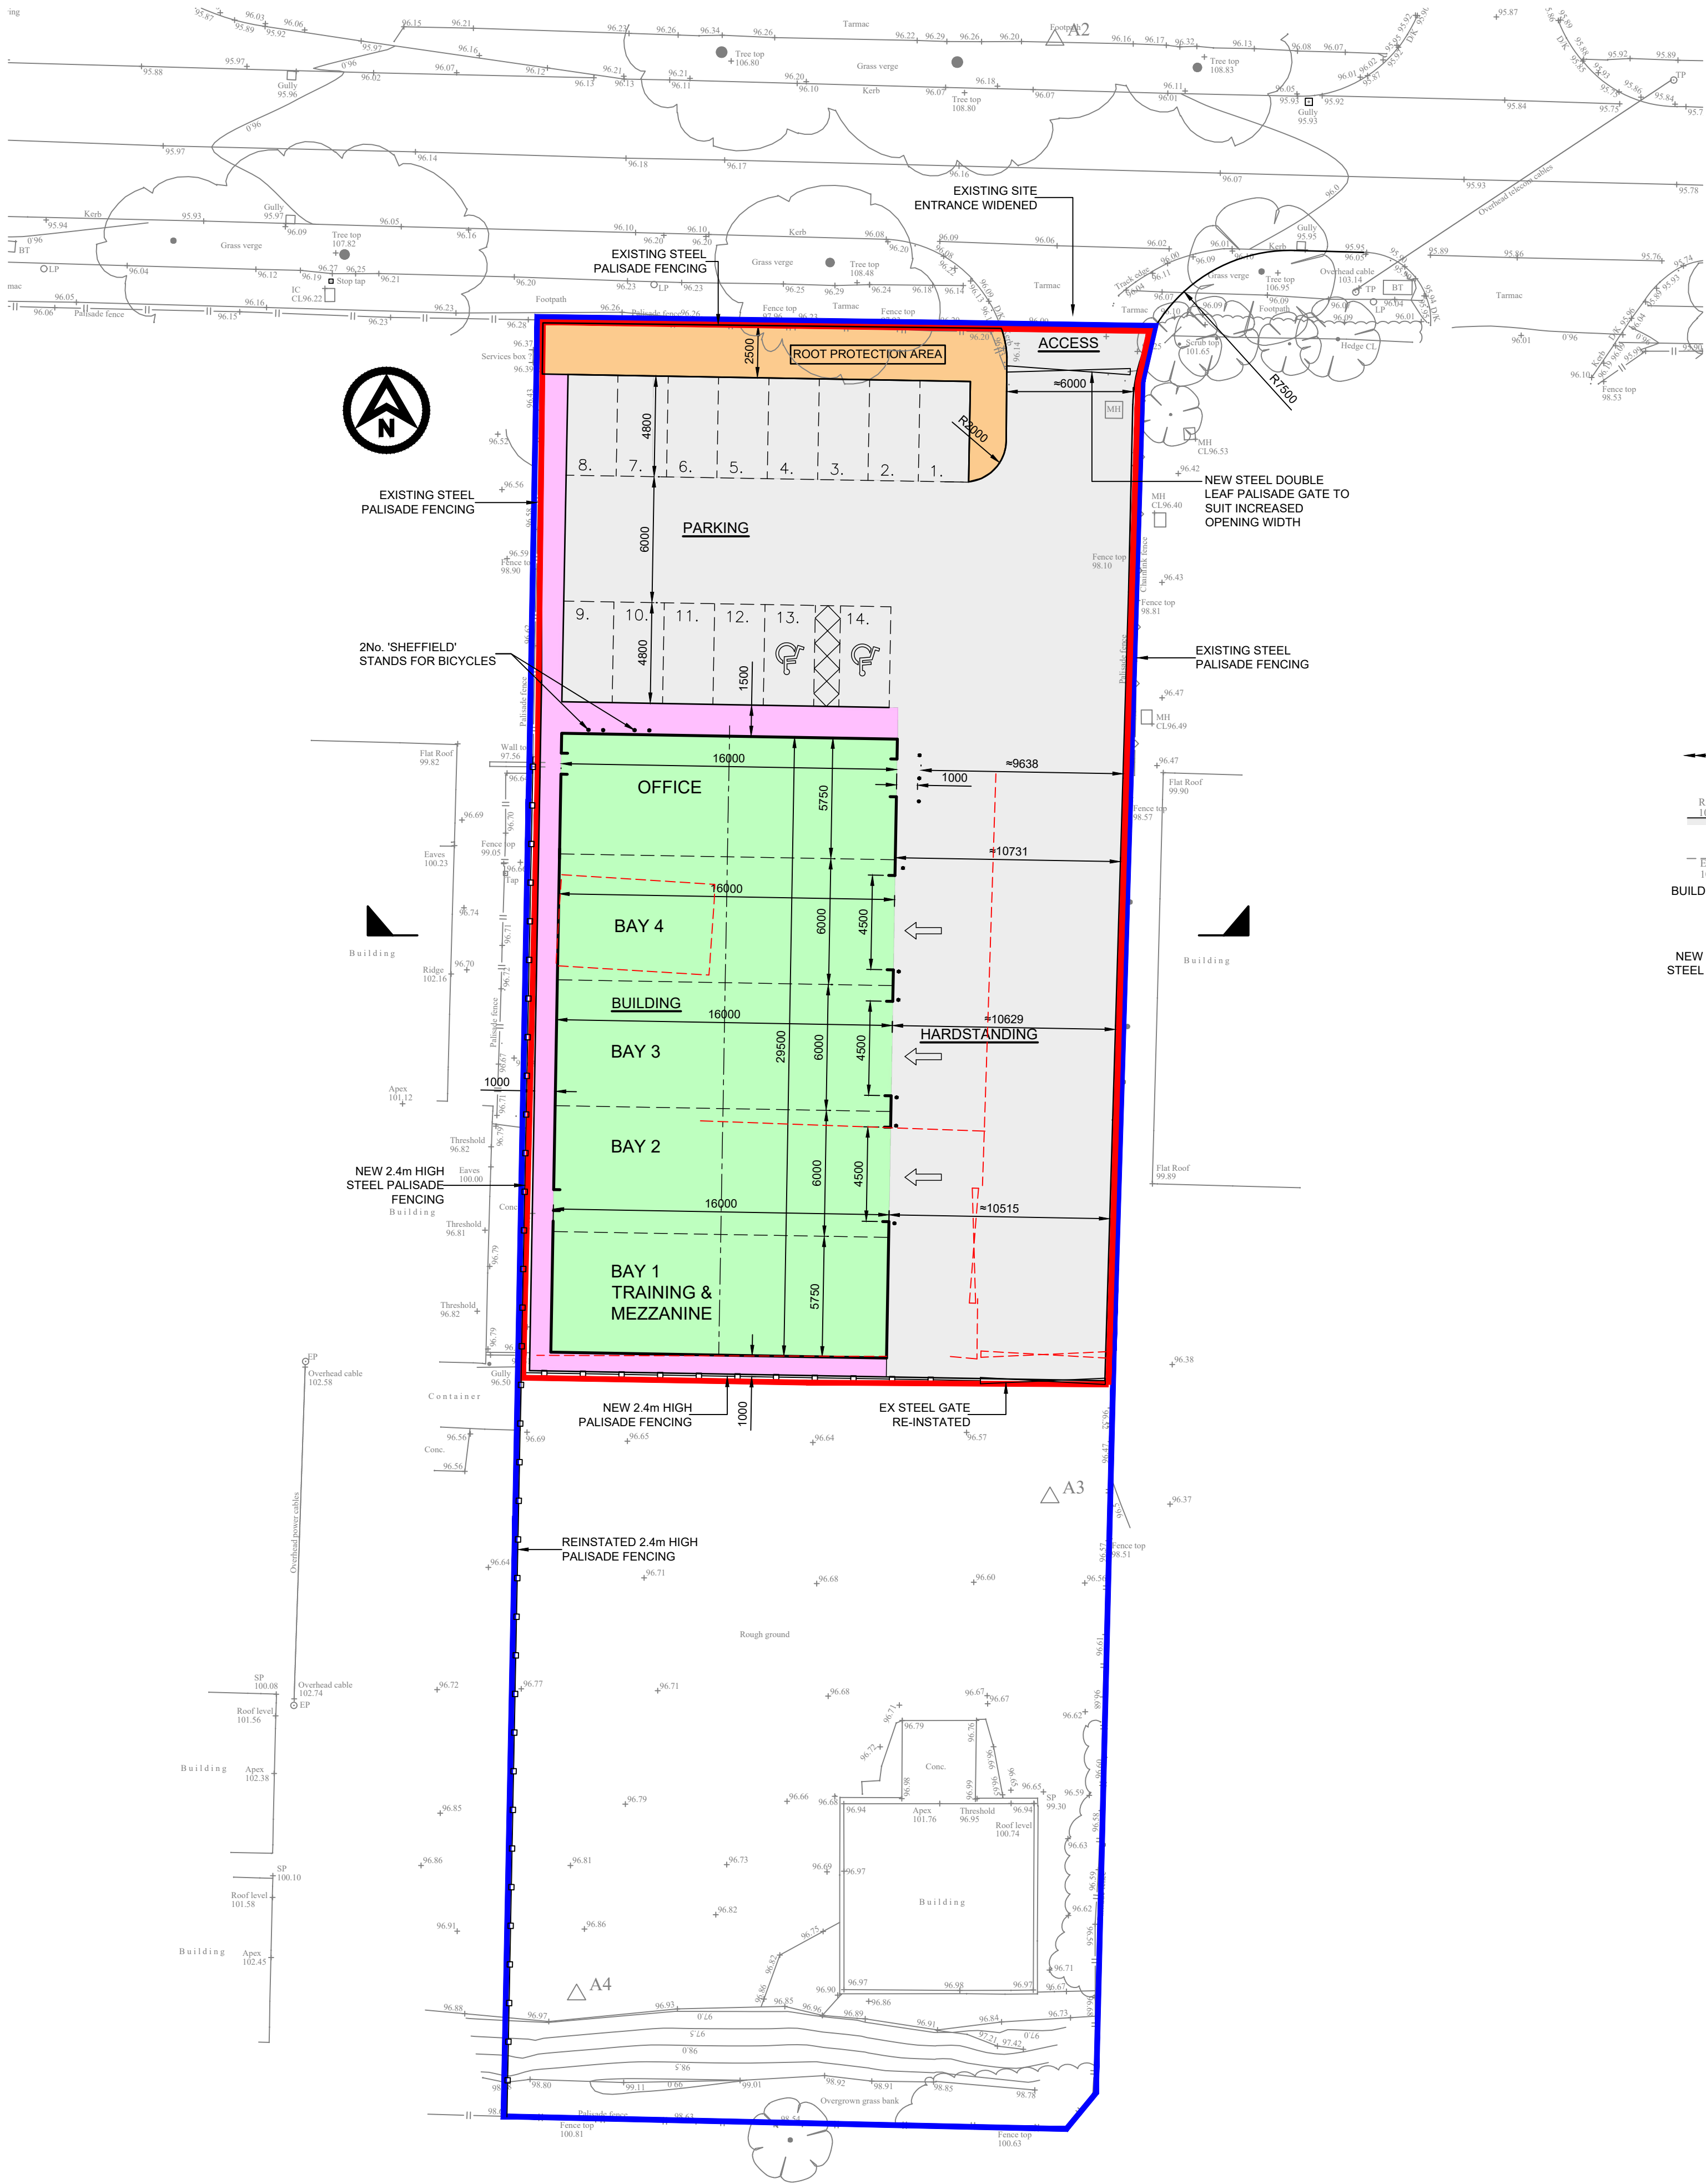

SITE SECTION
1:100

NOTES
1. THIS DRAWING IS TO BE READ IN CONJUNCTION WITH ALL RELEVANT ENGINEER'S DRAWINGS

- KEY
- NEW BUILDING EXTENTS
 - NEW FOOTWAY
 - NEW HARDSTANDING (ASSUMED CONC)
 - NEW BOLLARDS
 - SITE PLANNING BOUNDARY
 - SITE OWNERSHIP BOUNDARY
 - REMOVED / DEMOLISHED
 - GRASS / PLANTING

REV	DATE	DESCRIPTION	BY	CHK	APP
REVISIONS					
CLIENT DMH Tyres					
PROJECT DMH Tyres Development Minera Rd, Llay					
TITLE Proposed Site Layout					
DRAWN CJ CHECKED WL PASSED					
DATE 18.1.21 CLIENT'S REF.					
SCALE AT A1 1:200 at A1 AUTOCAD REF.					
DRAWING No. 20258/SK01					REVISION P1

DATRYS
Unit 6 Block A
Doc Victoria
Caernarfon
LL55 1TH
01286 671027
info@datrys.coop
www.datrys.net

Telephone
E-mail
Internet