
 


Shrewsbury	Conwy	Chester
T: 01743 236400		T: 01244 569008

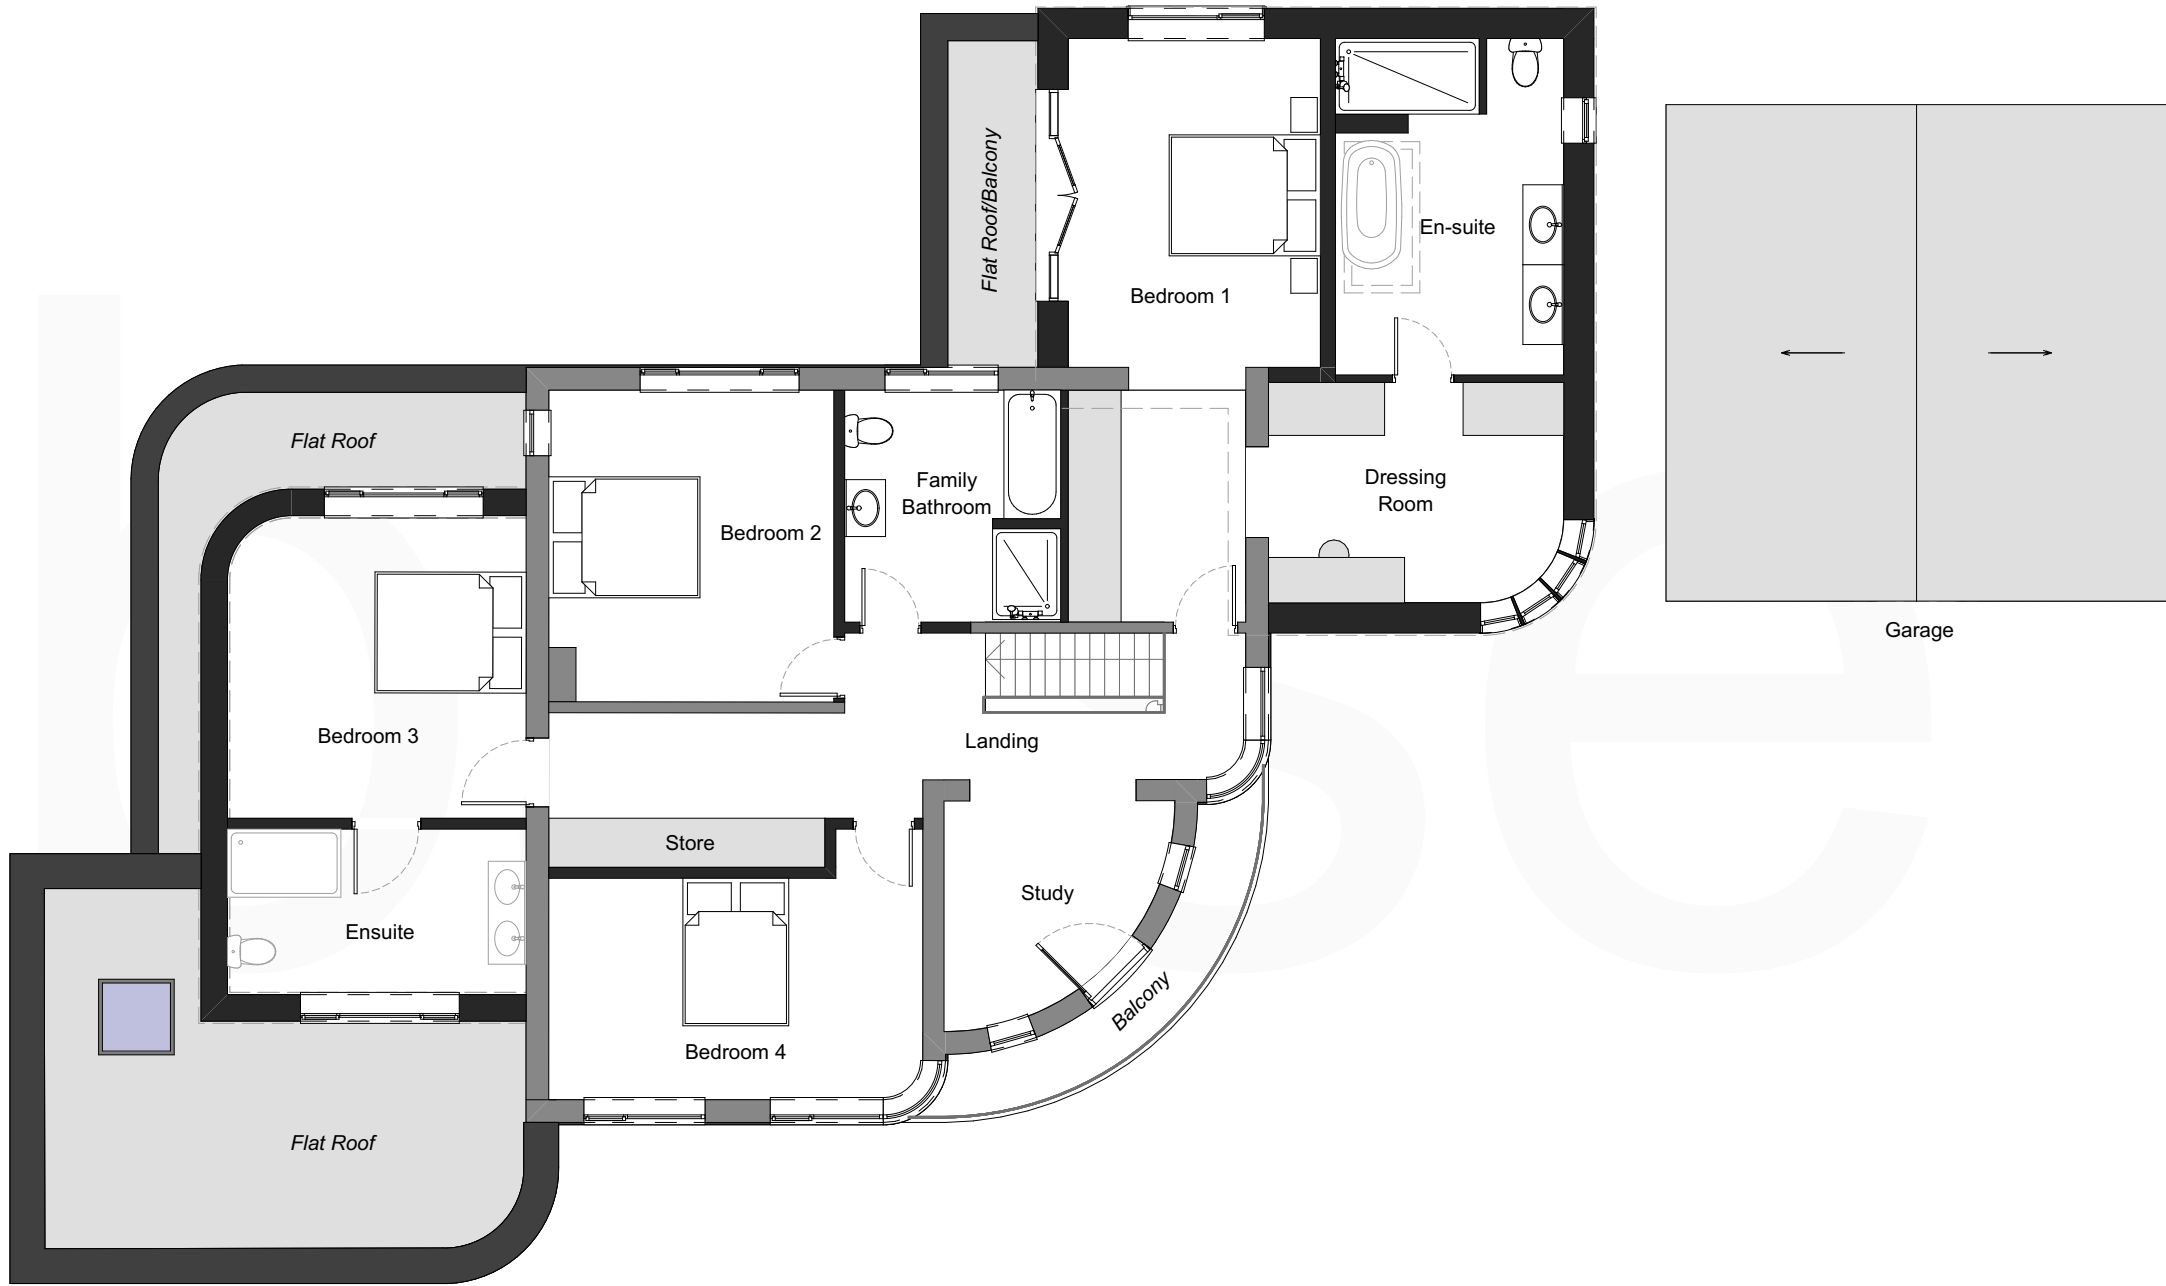

Rev.	A	Revision Description.
By.	JTB	Issued to Case Officer with southernly window to Bedroom 3 removed.
Chk.	BE	

Scale.	1:100 @ A3	Drawn by.	CB
Date.	10.03.2023	Chk.	BGE

Project Title
White Lodge

Client
Mr Overall

Drawing Title
Proposed First Floor Plan

Project No.	Drawing No.	Rev.
BA3641	PL-003	A

This drawing is the property of base Architecture & Design Ltd. It shall not be copied or scanned, in part or whole, without prior consent of base Architecture and Design. Do not scale this drawing.